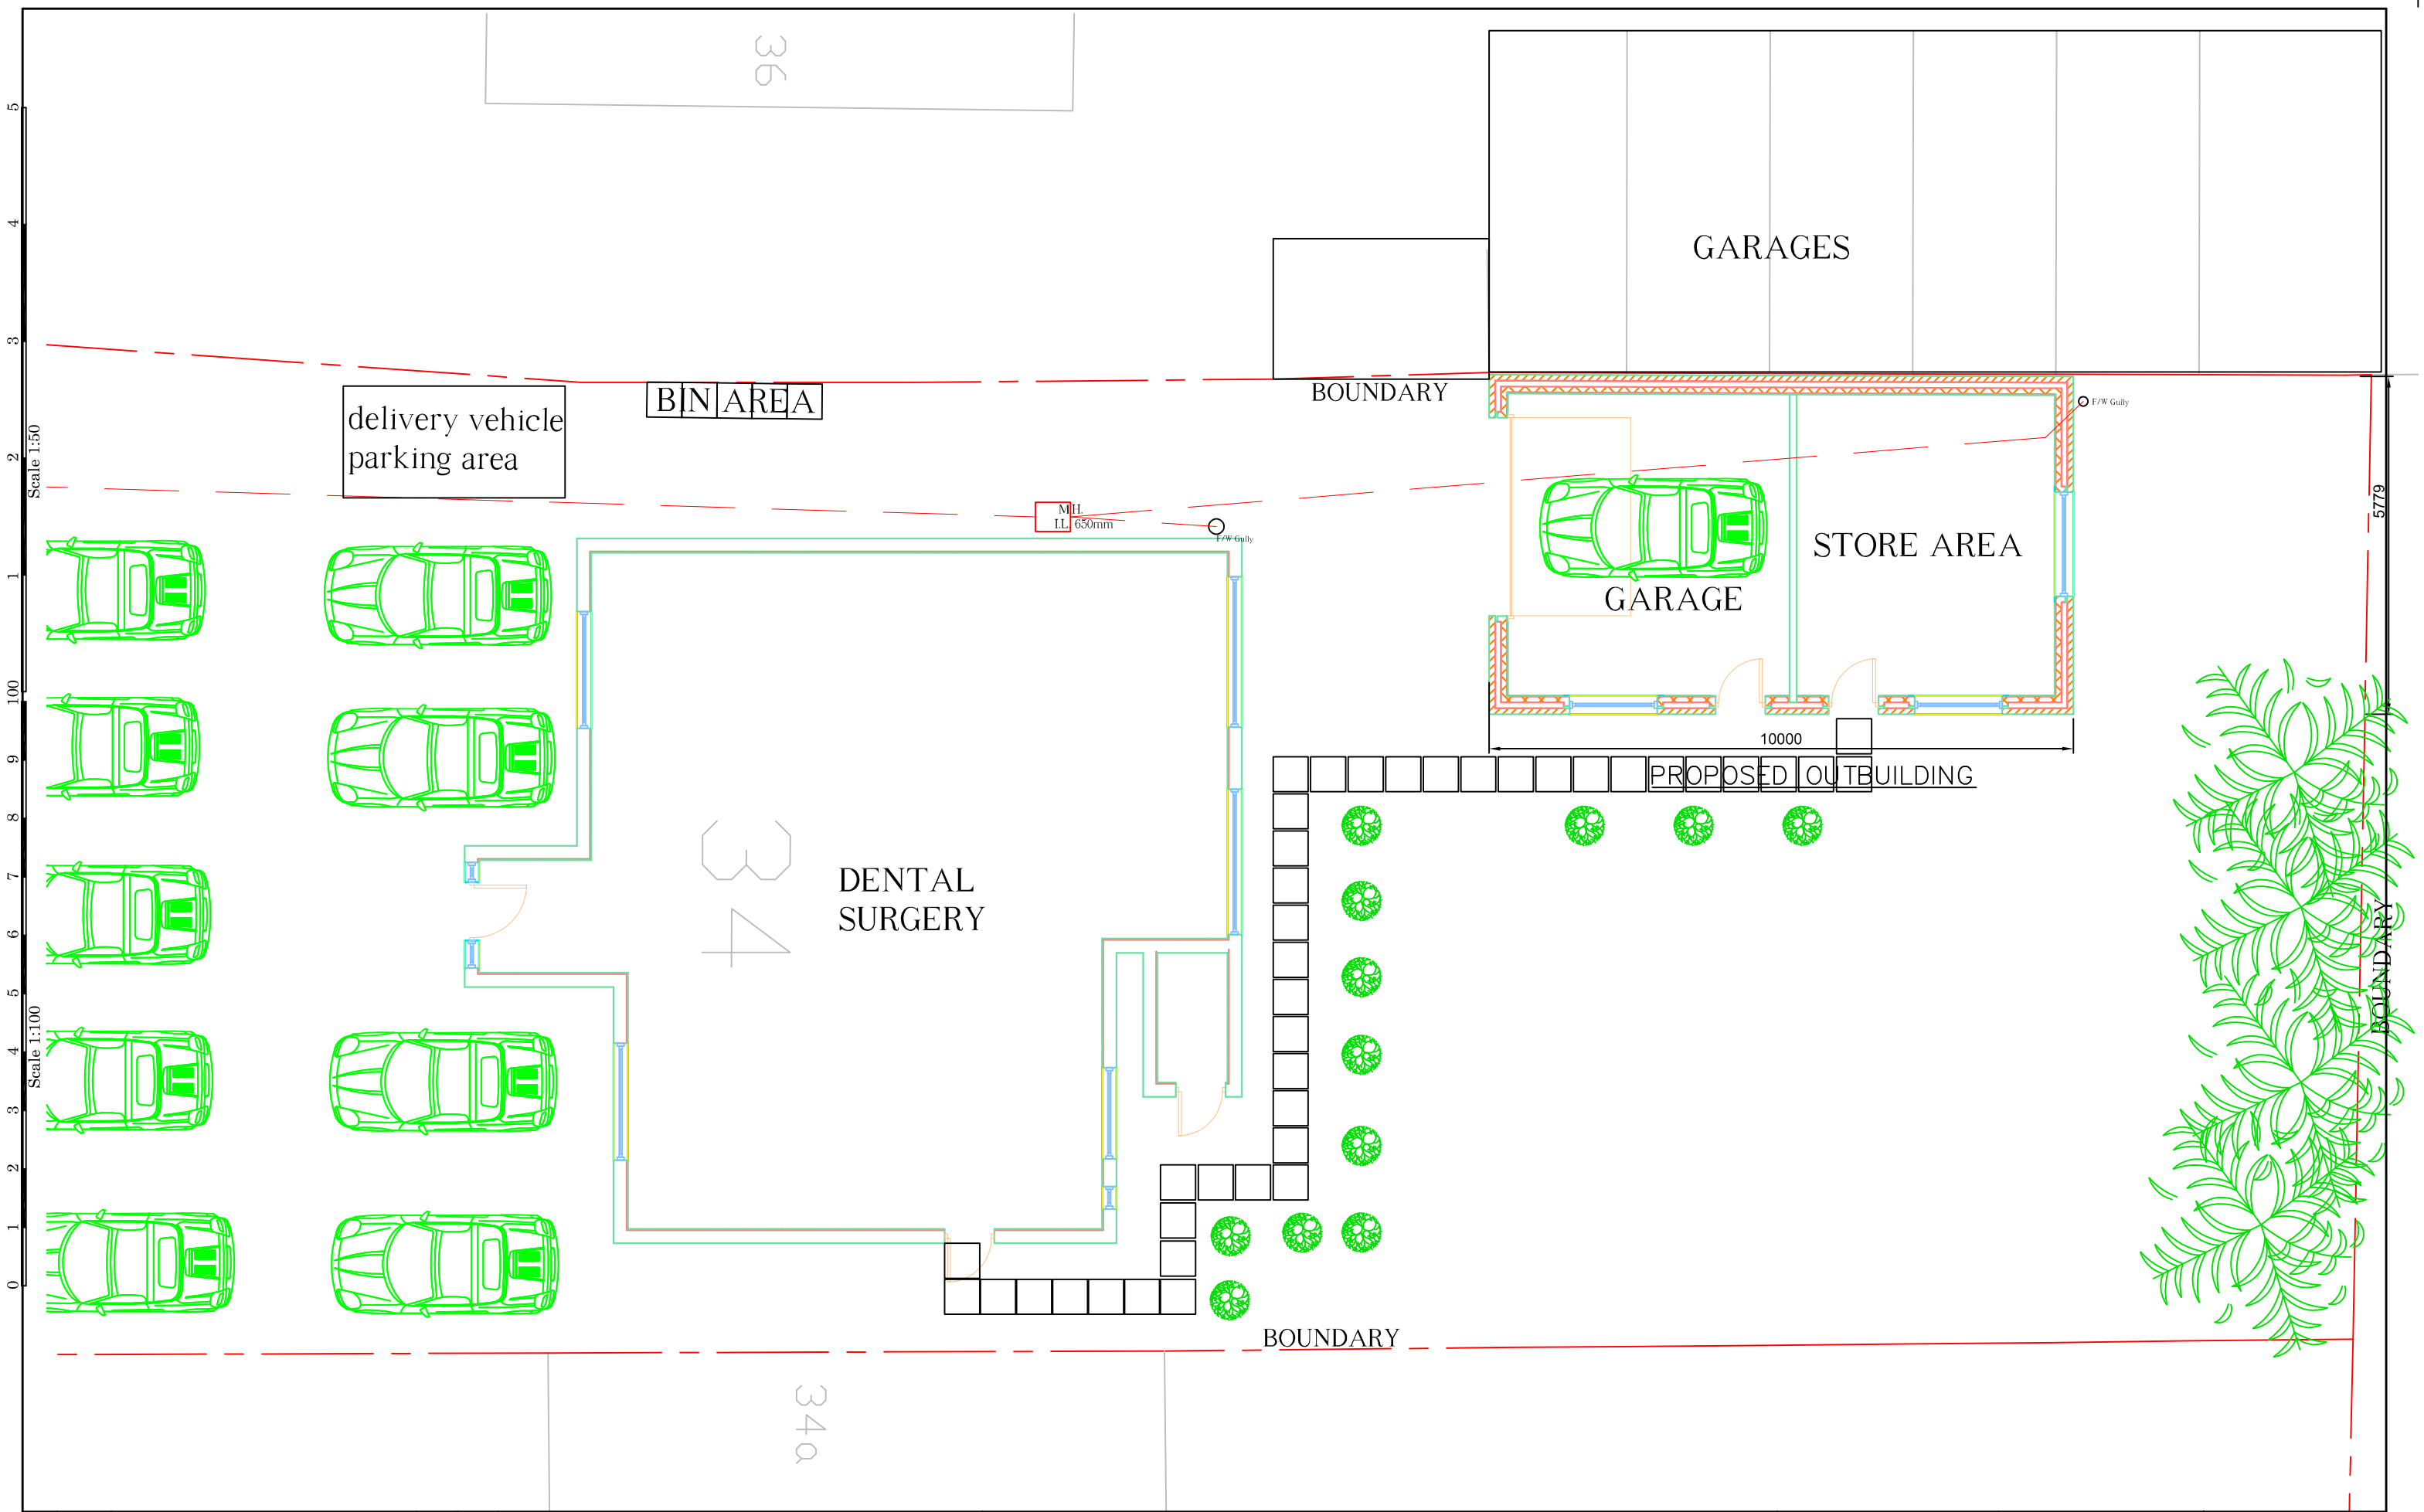

Rev.	Date.	Description	DWN.	CHK.

j e architectural design ltd
Architectural & Structural Designers
1 Lytton Close
Northolt Village, Northolt
Middlesex UB5 5BU
T: 020 8845 0795, M: 07930 557913, e:eangelo9@aol.com

Job Title: Dentish 34-Kingsend, Ruislip HA4 7DA

Designed by: Angelo E

Date: Nov. 2022

Scale: 1:100@A3

Drawing Title: Proposed Outbuilding

Client:

Drawing No: 3364/DJ/02

Rev. D

© This drawing is the property of J E Architectural Design Ltd. The information it contains is copyright and is not to be copied without prior permission.