



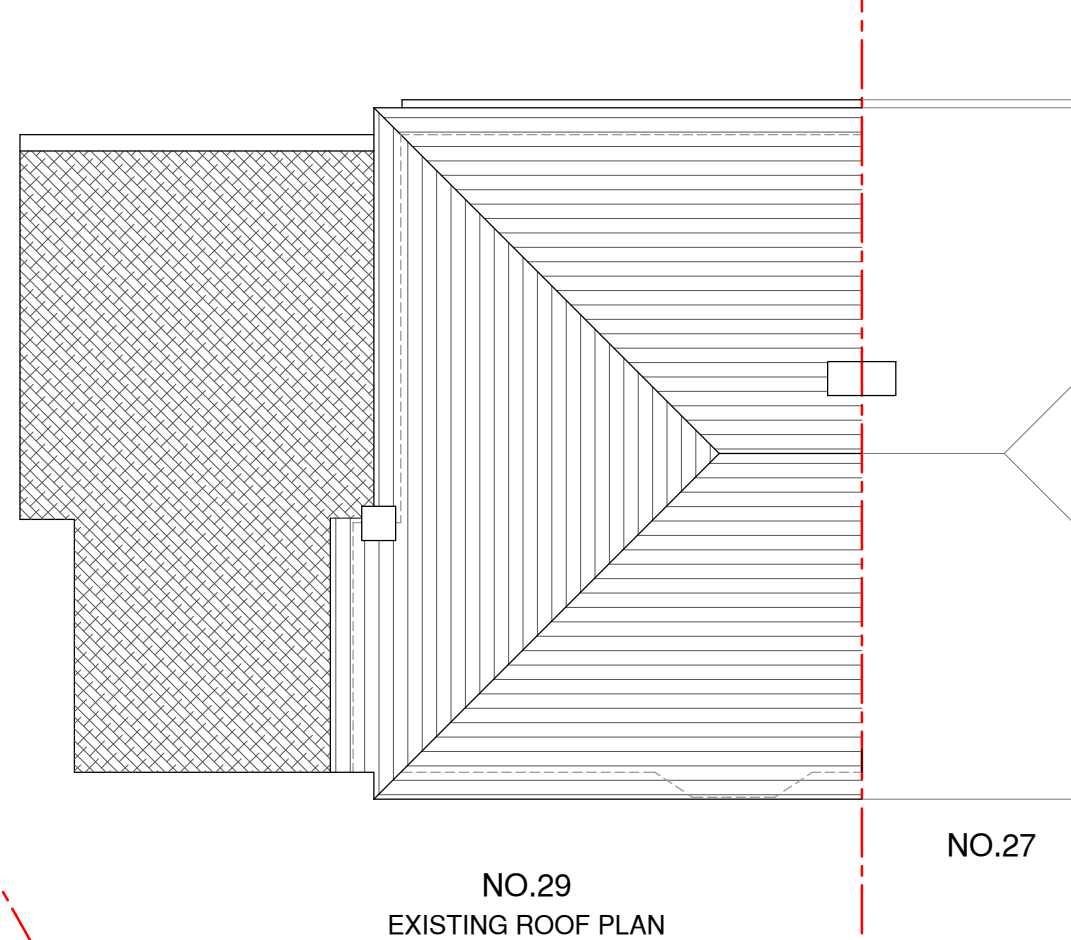

NOTES :

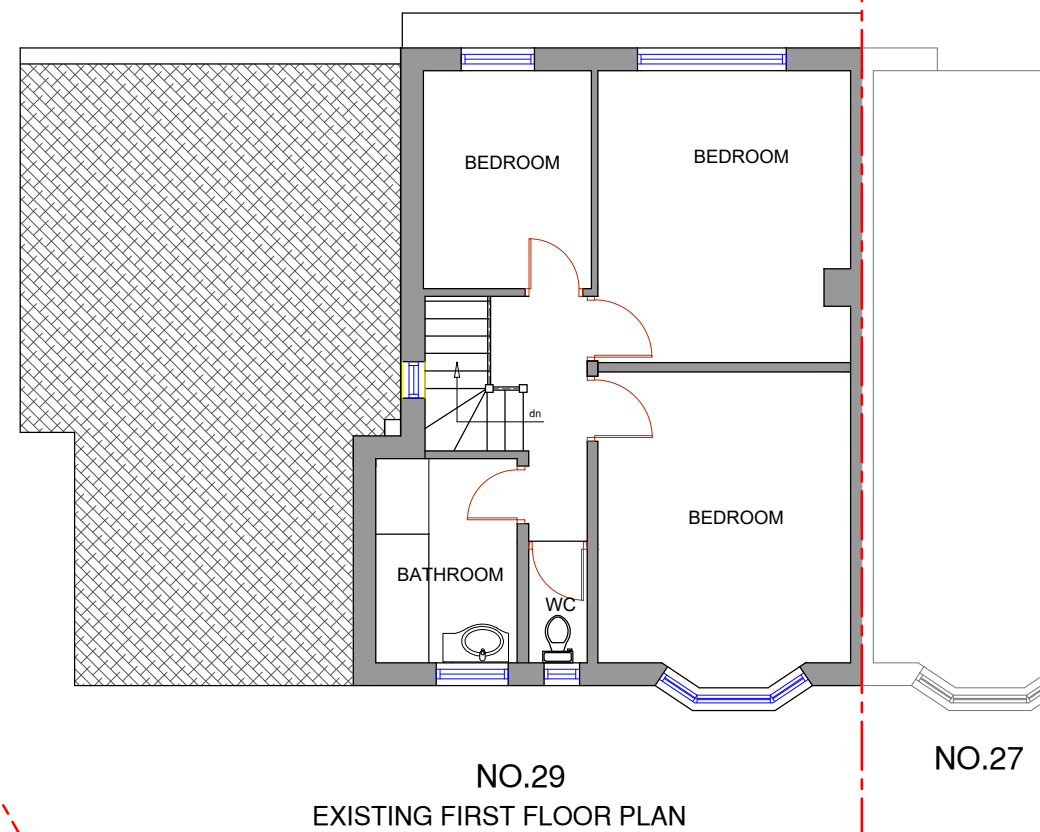

Scale: 1 : 100 (A3)

Date: JULY 2021

Checked by:	Drawn by: RS
-------------	--------------

Drg No.
TP/504/02

Rev.

