



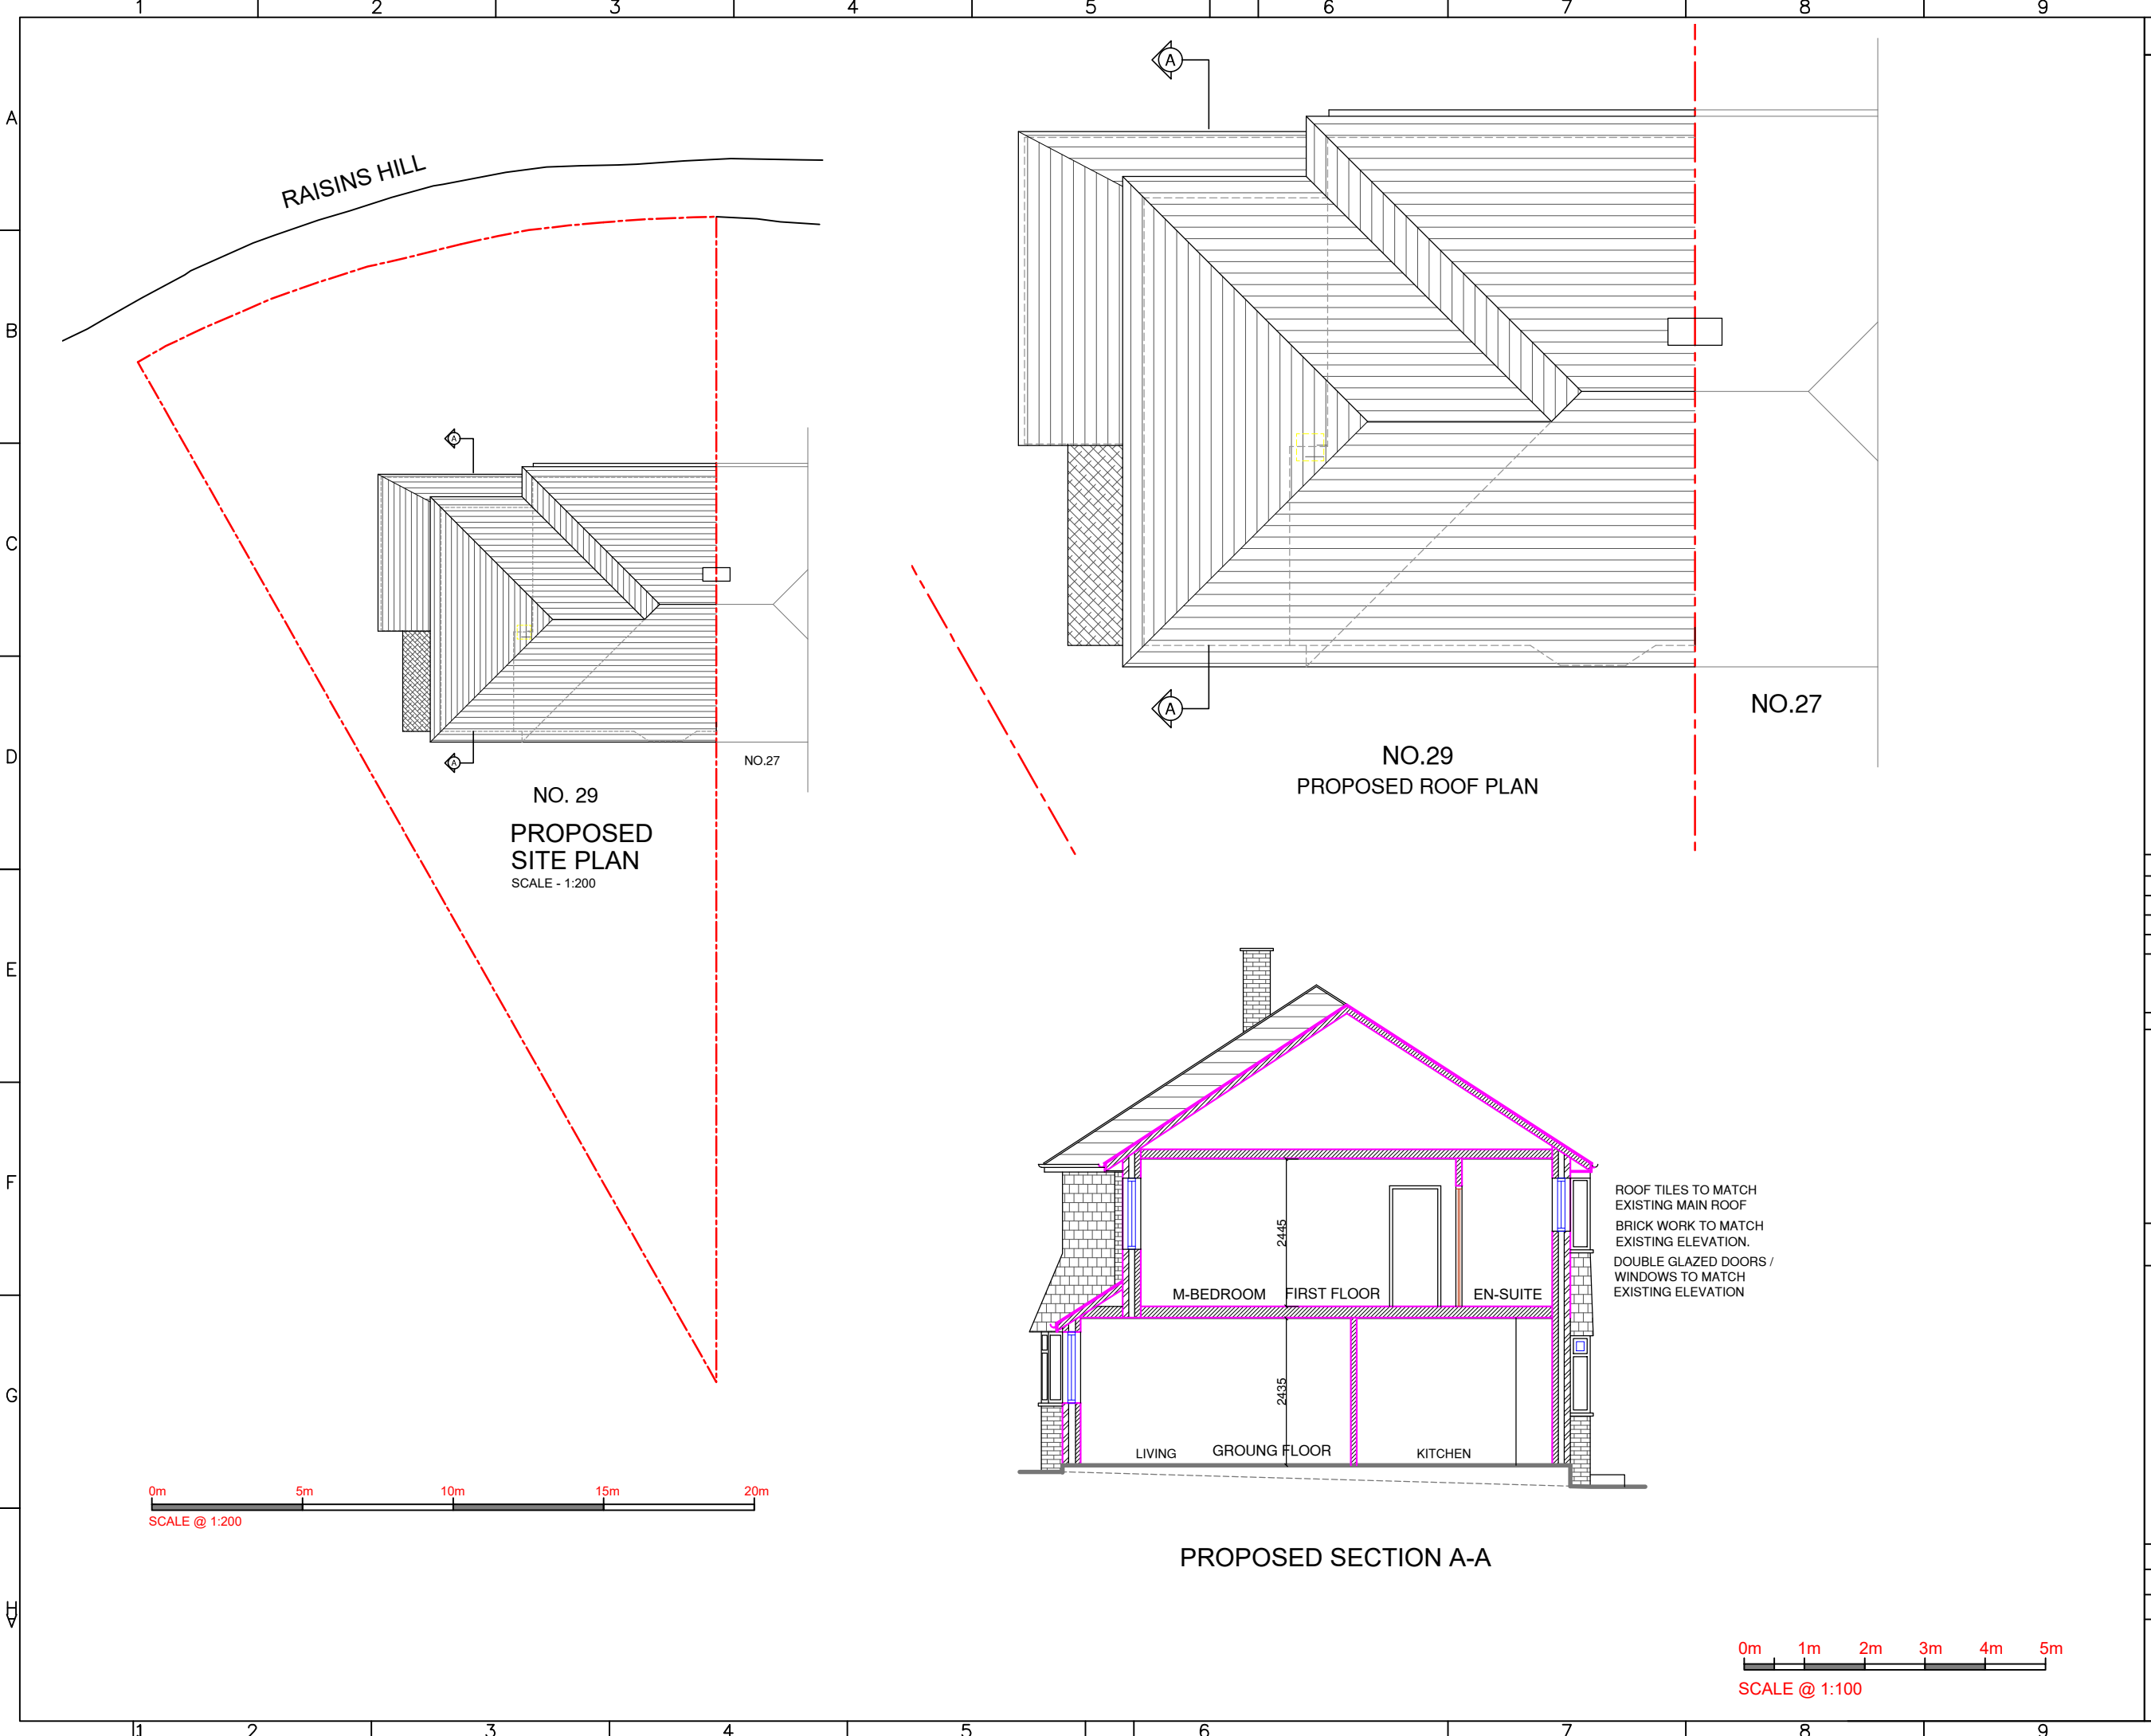

NOTES :

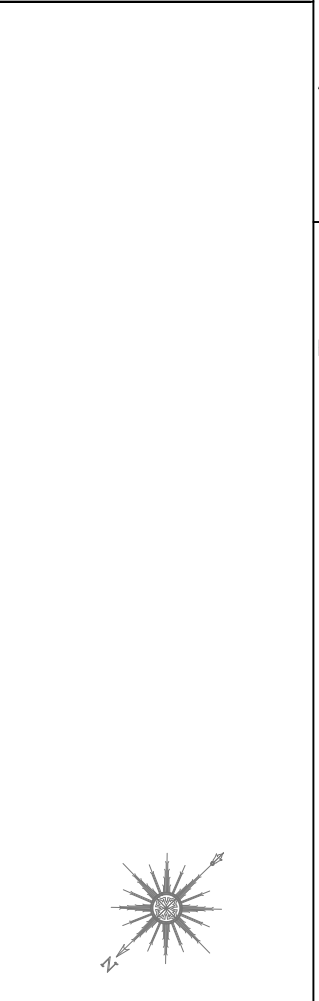

A	DEC 2021	width of first floor side extension reduced and roof alteration
	Date	Revisions

Client MR. & MRS. PATEL

Job Title
29 RAISINS HILL
PINNER
HA5 2BU

Drawing Title
PROPOSED SITE / ROOF
PLANS AND SECTION

Scale: 1 : 100 / 200 (A3)
Date: JULY 2021
Checked by: Drawn by: RS

Drg No. TP/504/05	Rev. A
----------------------	-----------