




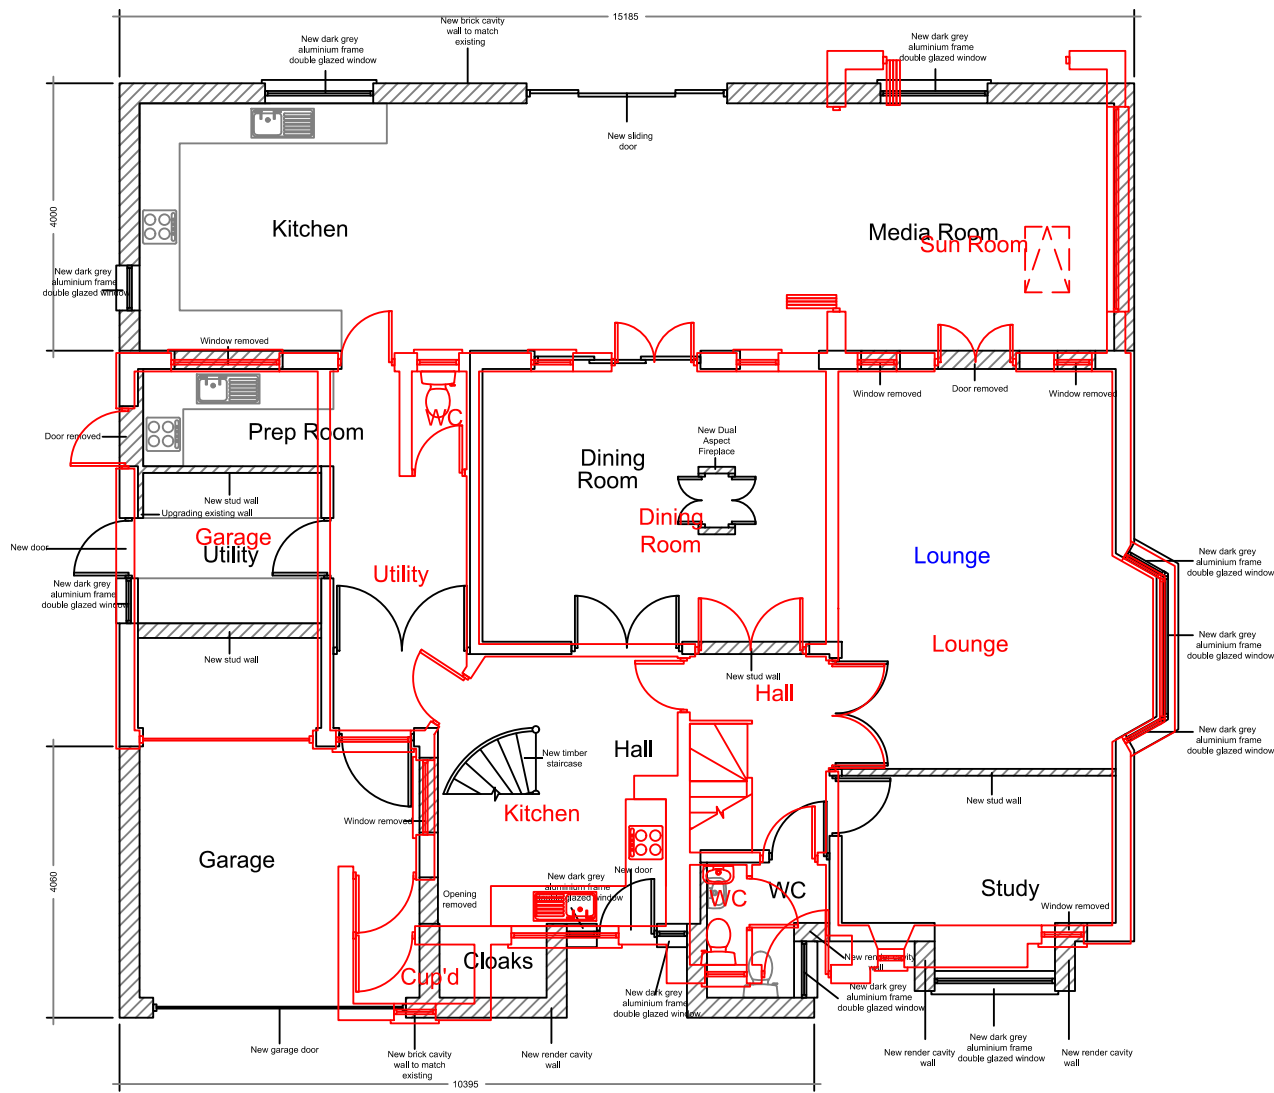

Existing Ground Floor Plan
Proposed Ground Floor Plan

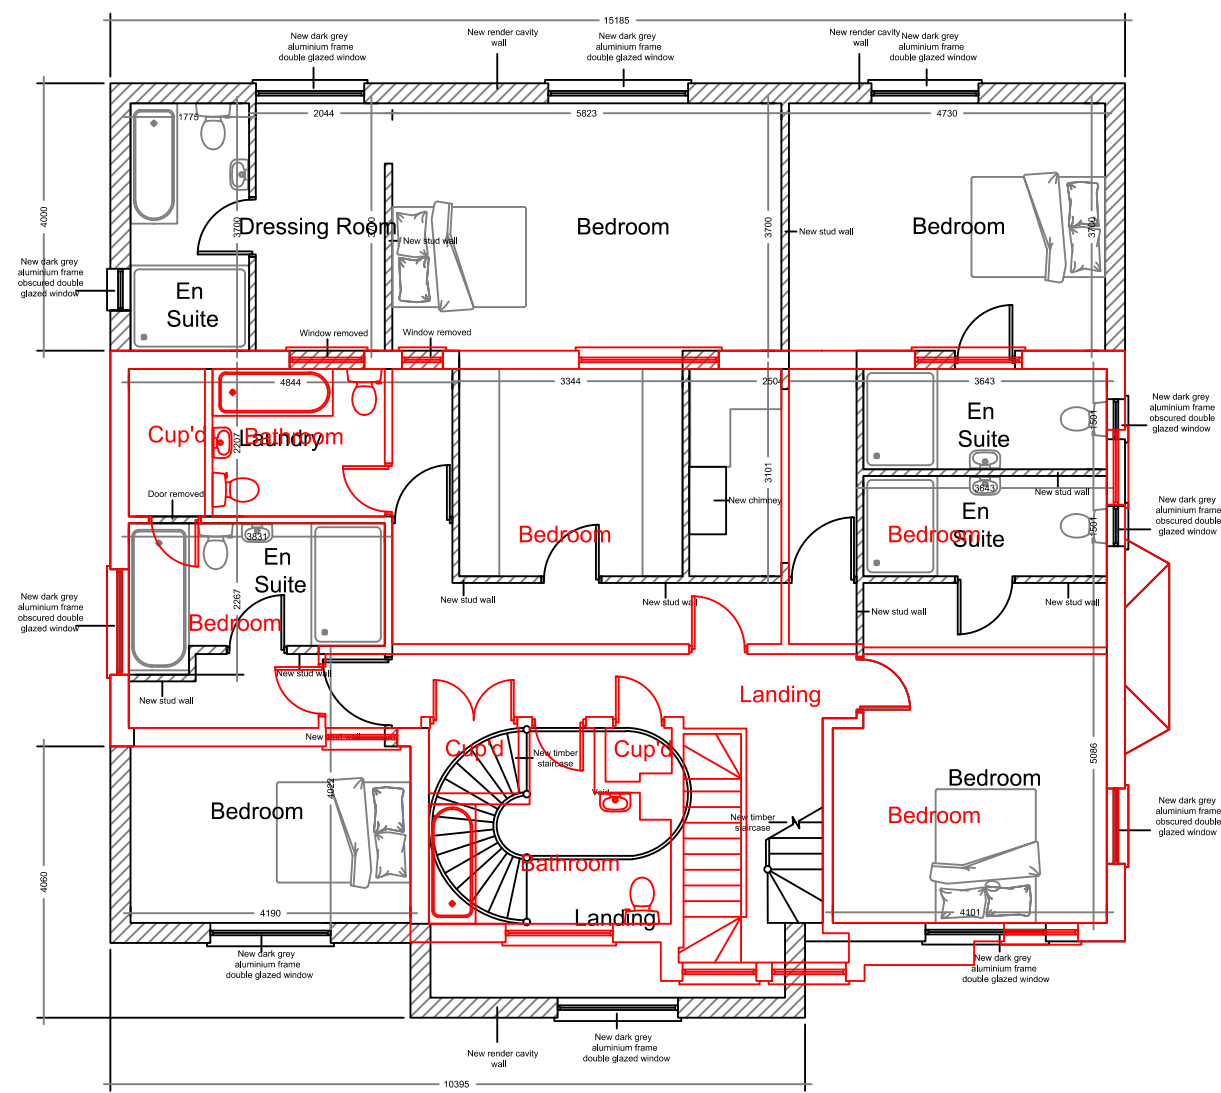

Existing First Floor Plan
Proposed First Floor Plan

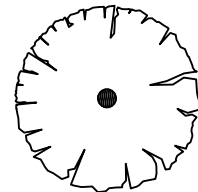

74 Cardiff Road, CF15 7QE • Enquiries@ArkiPlan.co.uk			
Site	33 Wieland Road, Northwood, MIDDX HA6 3 QX	Date	25.05.2021
		Sheet	21-0800 D04 Rev 0
		Job	New Extension, Loft Conversion Internal Works
		Scale	As Shown@A1
		Title	As Shown