


33 WIELAND ROAD, HA6 3QX

Tree Survey June 2021

Plan No.	Species	Dia @ 1.4m	Height	Category	Comment
T1	Yew (<i>Taxus baccata</i>)	350	8	C1	
T2	Lawson Cypress (<i>Chamaecyparis lawsoniana</i>)	170 avg	12	B2	Multi Stem
T3	Blue Spruce TPO (<i>Picea pungens</i>)	290	12	C1	
T4	Oak (<i>Quercus robur</i>) (Border with No. 6)	760	22	B2	
T5	Oak (<i>Quercus robur</i>) TPO (34m from extension to trunk)	850	25	C2	
T6	Oak (<i>Quercus robur</i>) TPO (27m from extension to trunk)	900	25	B2	
T7	Oak (<i>Quercus robur</i>) TPO (22m from extension to trunk)	830	25	B2	
T8	Conifer	inaccessable	3.8	C1	
T9	Ash (<i>Fraxinus excelsior</i>)	190 270 280	13	C1	Triple Stem
T10	Plum (<i>Prunus cerasifera</i>)	130 150 180	2.8	C1	Pollarded. Triple Stem
T11	Conifer	110	3.7	C1	
T12	Silver Birch (<i>jacquemontii</i>)	40 avg	3	B2	Recently planted . Multi-stem
T13	Silver Birch (<i>jacquemontii</i>)	40 avg	3	B2	Recently planted . Multi-stem
T14	Pear (<i>Pyrus communis</i>)	350	5.6	C2	
T15	Bay (<i>Laurus Nobilis</i>)	80 avg	3	C1	
T16	Silver Birch (<i>jacquemontii</i>)	40 avg	3.5	B2	Recently planted . Multi-stem
T17	Silver Birch (<i>jacquemontii</i>)	40 avg	3.5	B2	Recently planted . Multi-stem
T18	Silver Birch (<i>jacquemontii</i>)	40 avg	3.5	B2	Recently planted . Multi-stem
T19	Holly (<i>Ilex aquifolium</i>)	150 160 180	2.8	C2	Pollarded. Triple Stem

WITH TREE SURVEY

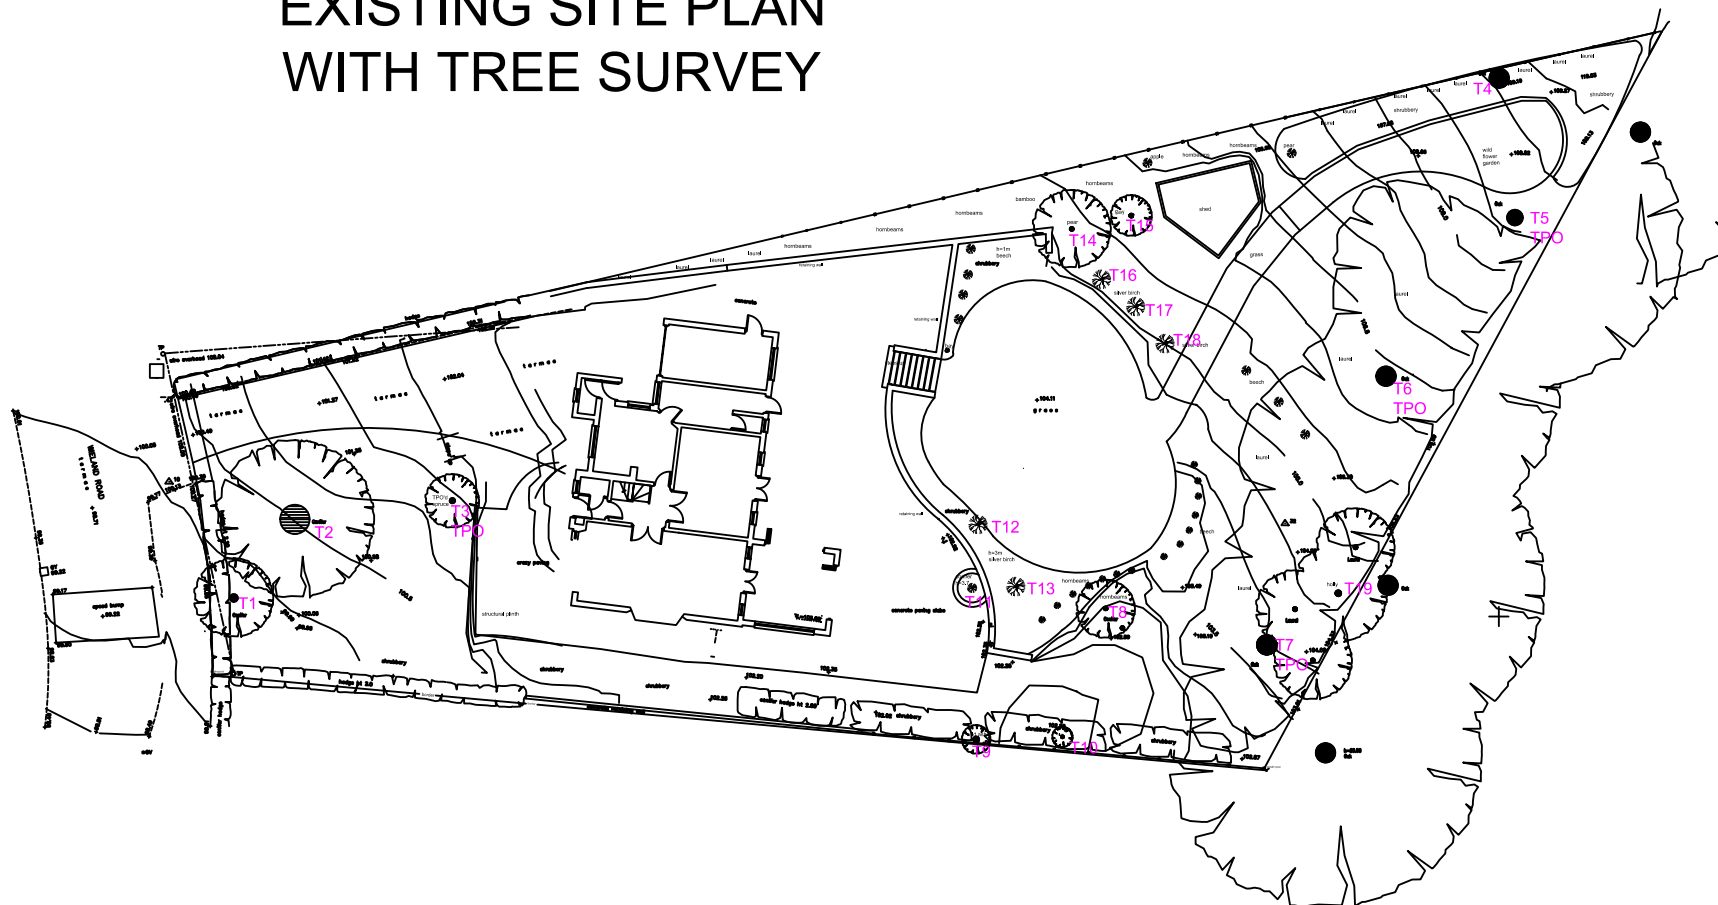

33 WIELAND ROAD, NORTHWOOD, HA6 3QX