© Copyright Of Bailey

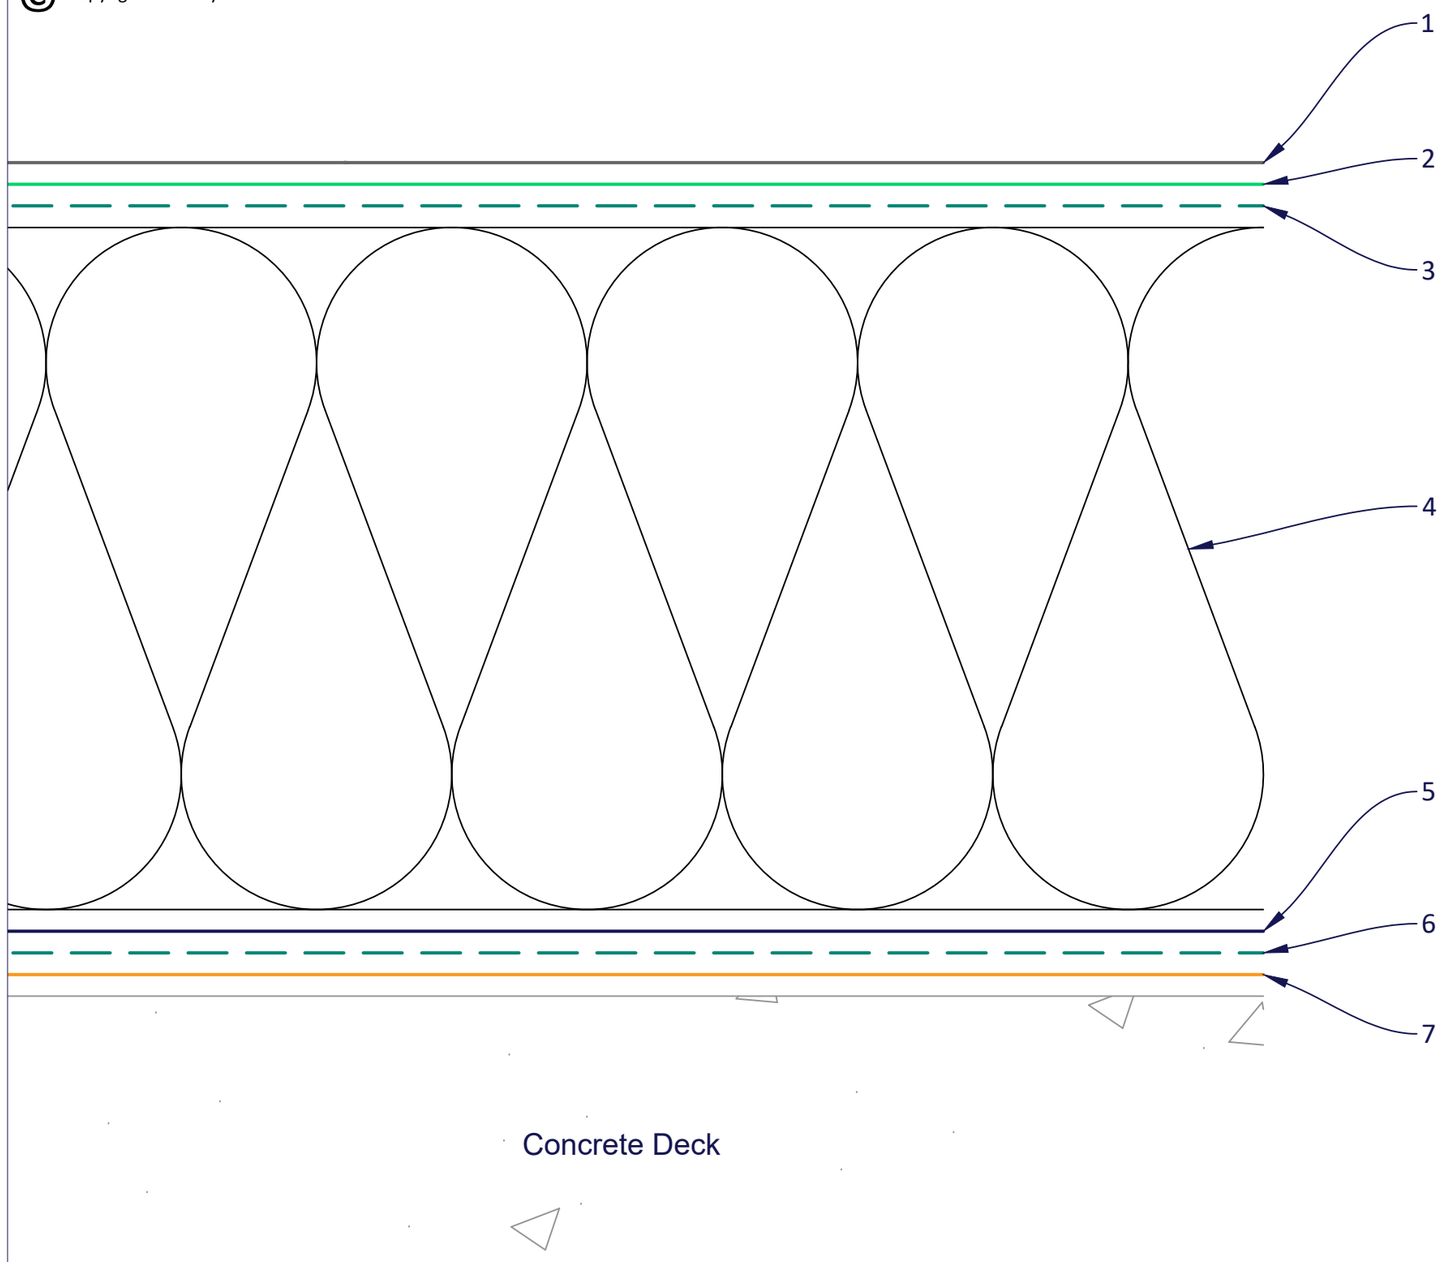

	Product Description
1	Bailey 17000 FR Torch-on Bitumen Felt Mineral Capsheet
2	Bailey 17000 Torch-on Bitumen Felt Underlay
3	Bailey Venting Layer
4	Bailey Sure-Therm Insulation Cut-To-Falls (0.18 u-Value)
5	Bailey Alpha-Bar Torch-on Vapour Barrier
6	Bailey Venting Layer
7	Bailey Deck Primer

Bailey

Client -	Drawing Title **Warm roof build-up**		Scale **NTS** Drawn By **NP**
Project Title **Civic Centre, Hillingdon**	Drawing Number **P40220-D001**	Revision **1**	Date **20.09.2023** Status