


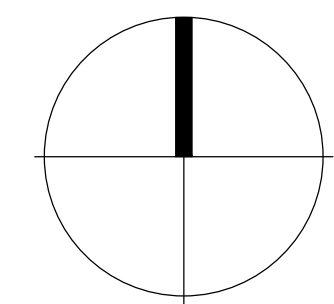

Planting Schedule

Trees

Key	Name	Form	Age	Girth	Height cm	Clear stem	Root Cdn	Habit	Spacing
T1	Acer campestre 'Elsrijk'	Standard (semi mature)	4x	20-25	min 450	min 200	Rootball	-	as shown
T2	Alnus glutinosa	Standard (Ex heavy)	3x	16-18	min 450	min 200	Rootball	-	as shown
T3	Alnus glutinosa	Standard (semi mature)	4x	20-25	min 450	min 200	Rootball	-	as shown
T4	Amelanchier lamackii	Multi stem	4x	-	min 450	3 stems	Rootball	-	Umbrella as shown shape
T5	Betula pendula	Standard (Ex heavy)	3x	16-18	min 450	min 200	Rootball	-	as shown
T6	Betula pendula	Standard (semi mature)	4x	20-25	min 450	min 200	Rootball	-	as shown
T7	Cornus kousa var. chinensis	Multi stem	4x	-	min 450	3 stems	Rootball	-	Umbrella as shown shape
T8	Crataegus monogyna 'Stricta'	Standard (Ex heavy)	3x	16-18	min 450	min 200	Rootball	-	as shown
T9	Magnolia stellata	Multi stem	4x	-	min 450	3 stems	Rootball	-	Umbrella as shown shape
T10	Malus sylvestris	Standard (Ex heavy)	3x	16-18	400-450	175-200	Rootball	-	as shown
T11	Prunus 'Accolade'	Standard (Ex heavy)	3x	16-18	min 450	min 200	Rootball	-	as shown
T12	Sorbus aucuparia	Standard (semi mature)	4x	20-25	min 450	min 200	Rootball	-	as shown

Hedge

Key	Name	Height cm	Root Cdn.	Cont size	Habit	Breaks	Spacing
He1	Ligustrum vulgare'	60-80	C	3 L	Bushy	4	4/m²
He2	Lonicera nitida 'Maurum'	30-40D	C	3 L	Bushy	6	5/m²
He3	Sarcococca confusa	20-30	C	3 L	Bushy	6	5/m²
He4	Viburnum tinus 'Eve Price'	30-40	C	3 L	Bushy	4	5/m²

He5	Mix Native Hedge	Form	Age	Height cm	Root Cdn.	Cont size	Habit	Breaks	Specification	Group size	% of mix
	<i>Euonymus europaeus</i>	Transplant -seed raise	1+1or1/1	40-60	B	-	Branched	3	plant in double staggered rows 450 mm apart.	3-9	20
	<i>Ligustrum vulgare</i>	Transplant -seed raise	1+1or1/1	60-80	B	-	Branched	3	plant in double staggered rows 450 mm apart.	3-9	20
	<i>Prunus spinosa</i>	Transplant -seed raise	1+1or1/1	40-60	B	-	Branched	2	plant in double staggered rows 450 mm apart.	3-9	20
	<i>Viburnum lantana</i>	Transplant -seed raise	1+1or1/1	40-60	B	-	Branched	2	plant in double staggered rows 450 mm apart.	3-9	20
	<i>Viburnum opulus</i>	Transplant -seed raise	1+1or1/1	40-60	B	-	Branched	2	plant in double staggered rows 450 mm apart.	3-9	20

GCM1 - Shade Entrance

Name	Height cm	Root Cdn.	Cont size	Habit	Breaks	Spacing	Group size	% of mix
Euphorbia amygdaloides robbiae	-	C	2L	-	-	5/m²	1-3	10
Epimedium pubigerum	-	C	2L	-	-	5/m²	1-3	20
Geranium macrorrhizum	-	C	2L	-	-	5/m²	2-5	30
Liriope muscari	-	C	2L	-	-	5/m²	1-3	10
Mahonia aquifolium	30-40	C	3L	Branched	3	5/m²	1	10
Vinca minor	-	C	2L	-	-	5/m²	1-3	20

GCM2 - Sun Entrance

Name	Height cm	Root Cdn.	Cont size	Habit	Breaks	Spacing	Group size	% of mix
Anemone x hybrida 'Honorine Jobert'	-	C	2L	-	-	5/m²	1-3	10
Geranium macrorrhizum	-	C	2L	-	-	5/m²	2-5	30
Liriope muscari	-	C	2L	-	-	5/m²	1-3	10
Rudbeckia fulgida 'Goldstrum'	-	C	2L	-	-	5/m²	1-3	20
Sarcococca confusa	20-30	C	3L	Bushy	6	5/m²	1	10
Vinca minor	-	C	2L	-	-	5/m²	1-3	20

GCM3 - Shade Garden

Name	Height cm	Root Cdn.	Cont size	Habit	Breaks	Spacing	Group size	% of mix
Anemone x hybrida 'Honorine Jobert'	-	C	2L	-	-	5/m²	1-3	10
Epimedium pubigerum	-	C	2L	-	-	5/m²	1-3	15
Geranium macrorrhizum	-	C	2L	-	-	5/m²	1-3	15
Helleborus orientalis	-	C	2L	-	-	5/m²	1	5
Liriope muscari	-	C	2L	-	-	5/m²	1-3	10
Mahonia eurybracteata subsp. garpinensis 'Soft Caress'	30-40	C	3L	Leader	2	5/m²	1	10
Polystichum setiferum	-	C	2L	-	-	5/m²	1	5
Ruscus aculeatus	20-30	C	3L	sev shoots	3	5/m²	1	10
Sarcococca confusa	20-30	C	3L	Bushy	6	5/m²	1	10
Skimmia japonica 'Rubella'	30-40	C	3L	Bushy	3	5/m²	1	10

GCM4 - Sun Garden

Name	Height cm	Root Cdn.	Cont size	Habit	Breaks	Spacing	Group size	% of mix
Anemone x hybrida 'Honorine Jobert'	-	C	2L	-	-	5/m²	1-3	10
Caryopteris x clandonensis 'Heavenly Blue'	30-40	C	3L	Branched	4	5/m²	1	10
Geranium macrorrhizum	-	C	2L	-	-	5/m²	1-3	15
Hypericum 'Hidcote'	30-40	C	3L	Bushy	5	5/m²	1	10
Rudbeckia fulgida 'Goldstrum'	-	C	2L	-	-	5/m²	1-3	10
Philadelphus 'Manteau d'Hermine'	30-40	C	3L	Branched	4	5/m²	1	10
Potentilla fruticosa 'Goldfinger'	20-30D	C	3L	Bushy	4	5/m²	1	10
Sarcococca confusa	20-30	C	3L	Bushy	6	5/m²	1	5
Salvia nemorosa 'Caradonna'	-	C	2L	-	-	5/m²	1-3	10
Verbena bonariensis	-	C	2L	-	-	5/m²	1-3	10

GCM5 - Sensory Garden Raised

Name	Height cm	Root Cdn.	Cont size	Habit	Breaks	Spacing	Group size	no of plants per planter
Lavandula angustifolia 'Hidcote'	15-20	C	2L	Bushy	5	10/m²	2	4
Rosmarinus officinalis 'Prostratus'	20-30	C	2L	Bushy	3	10/m²	1	2
Salvia officinalis	20-30	C	2L	Branched	3	10/m²	1	2
Thymus citridorus 'Variegata'	-	C	2L	-	-	10/m²	1	2

Climbers

Name	Height cm	Root Cdn.	Cont size	Specifications	Breaks	Support	Spacing
Clematis montana	60-80	C	2L	Several shoots	2	yes	as shown
Lonicera periclymenum	60-80	C	3L	Several shoots	2	yes	as shown
Rosa 'Zéphirine Drouhin'	-	C	3L	Bush	Qual A	yes	as shown
Trachelospermum jasminoides	80-100	C	3L	Several shoots	3	yes	as shown

EEM - Ecological Enhancement Mix

Name	Age/cdn	Height cm	Root Cdn.	Cont size	Habit	Breaks	Spacing	Group size	% of mix
Alnus glutinosa	1+1or1/1	40-60	B	-	-	-	1/m	1	5
Betula pendula	1+1or1/1	40-60	B	-	-	-	1/m	1	5
Crataegus monogyna	1+0or1/0	30-40	B	-	-	-	1/m	1-3	10
Corylus avellana	1+1or1/1	40-60	B	-	-	-	1/m	1-3	10
Euonymus europaeus	1+1or1/1	40-60	B	-	-	-	1/m	1-3	10
Ilex aquifolium	-	30-40	C	2L	Bushy	2	1/m	1	5
Prunus avium	1+1or1/1	40-60	B	-	-	-	1/m	1	5
Prunus spinosa	1+1or1/1	40-60	B	-	-	-	1/m	1-3	10
Quercus robur	1+1or1/1	40-60	B	-	-	-	1/m	1	5
Rosa canina	1+0or1/0	40-60	B	-	-	-	1/m	1-3	10
Sambucus nigra	1+0or1/0	40-60	B	-	-	-	1/m	1-3	10
Viburnum opulus	1+1or1/1	40-60	B	-	-	-	1/m	3-5	15

NOTES:

- This drawing is to be read in conjunction with all relevant contract documentation from the design team, with any conflicting information to be brought to the attention of Davis Landscape Ltd in writing before commencing on site.
- The contractor is to check and verify all levels and dimensions before construction. Any discrepancies are to be brought to the attention of Davis Landscape Ltd in writing before commencing on site.
- All dimensions in mm, unless otherwise stated.
- Do not scale from this drawing.
- All sub base and concrete specification, fixings, brackets & the like to Engineers' details & specification.
- We are not liable for the detailed design of above ground drainage, ground drainage, sub-bases, foundations, retaining structures, fall from height barriers and building waterproofing details.
- All proprietary products shall be installed in accordance with manufacturers written instructions.
- Submit Shop drawings for Davis Landscape Ltd approval before constructing any bespoke landscape item.

Key:

- Existing trees retained. Refer Arboriculturist tree report.
- Proposed trees. Refer planting schedule for tree species.
- Proposed hedge planting. Refer planting schedule for species and density.
- Proposed Ground Cover Mix. Refer planting schedule for species and density.
- Proposed Ecological Enhancement Mix - Refer planting schedule for species and density.
- Proposed climbers. Refer planting schedule for species and density.
- Proposed Shade tolerant Hedgerow Mix Wildflower.
- Proposed Tussocky grassland Wildflower.
- Flowering Lawn.

All the planting and trees should be sourced from reputable UK suppliers.

Rev	Description	Date	By
-----	-------------	------	----

A Updated to latest Architect's Site Plan 29/09/26 YW

Davis Landscape Architecture
15 Iliffe Yard, London, SE17 3QA
020 7277 1035
mail@davisla.com | www.davisla.com

Client
Hunters

Job Title
Cricket Field Road, Uxbridge

Drawing Title
Planting Plan

Scale : 1:200@A0 Drawn : YW

Date : 07.08.26 Checked : JD

Drawing No. : L1222L01 Rev. : A