



Site Plan
1 : 1250

Manjit Kaur Singher
41 Tudor Way
Uxbridge
UB10 9AA

Site & Existing Plans

NOTES:
THE COPYRIGHT of this drawing is vested in Brunthan Yoheswaran and it may not be reproduced in whole or in part or used for the manufacture of any article without the express permission of the copyright holder.
THE SPECIFICATION in this drawing to be read in accordance with all relevant plans, elevations, sections and structural engineer's designs/calculations
ALL DIMENSIONS to be confirmed on site before the manufacture of any article
DO NOT SCALE off Drawing except for approximate dimensions
ALL WORKMANSHIP to be undertaken in strict accordance with the approval of the LPA Building Control Officer and in strict adherence with current British Standards and codes of practice
ALL MATERIALS used in construction or manufacture to be in strict adherence with current British Standards and codes of practice
ALL NEW GLAZING AND WINDOWS to meet thermal and ventilation requirements of current LPA Building Regulations.
ELECTRICAL EQUIPMENT/WIRING: design & installation of all electrical wiring & related fittings to be carried out by an appd. electrical engineer in strict adherence to current British Standards and codes of practice
GAS/PLUMBING APPLIANCES: design & installation of all gas & plumbing & related fittings, appliances and equipment to be carried out by an appd. gas engineer in strict adherence to current British Standards and codes of practice


No	R.Desc	R.Date
----	--------	--------

2020_09_UB10_SIN



SCALE: A: A3	DRAWING: A100	DATE: 21/12/20
As indicated	A100	21/12/20
CHECKED: Author	CHECKED: Checker	

ENGINEERING BY DESIGN
BY YOHESWARAN



Architectural Design & Structural Engineering services
Ln South East London
LnFogengdeby.co.uk
+44 (0)7886 701 813

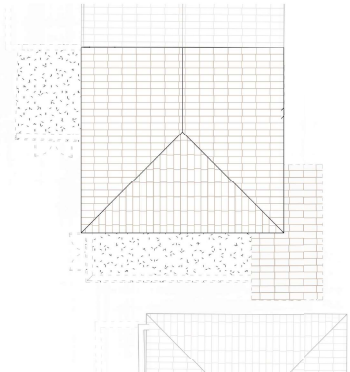

Roof
1 : 200

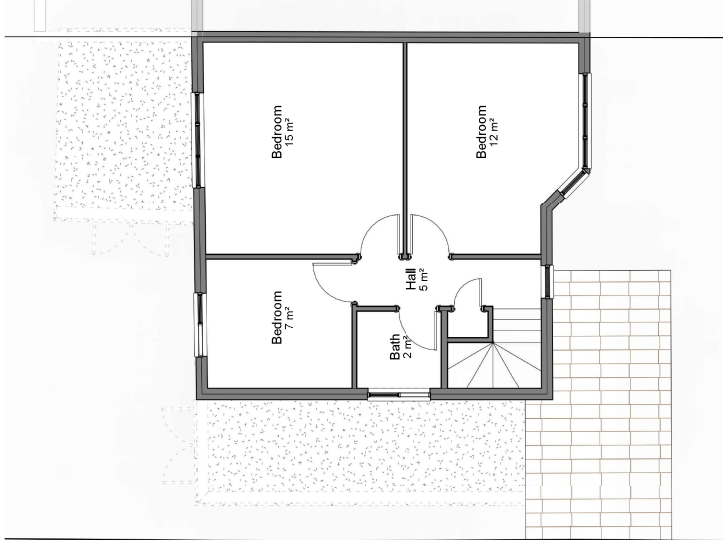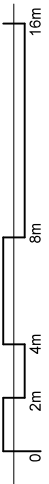

FFL
1 : 100

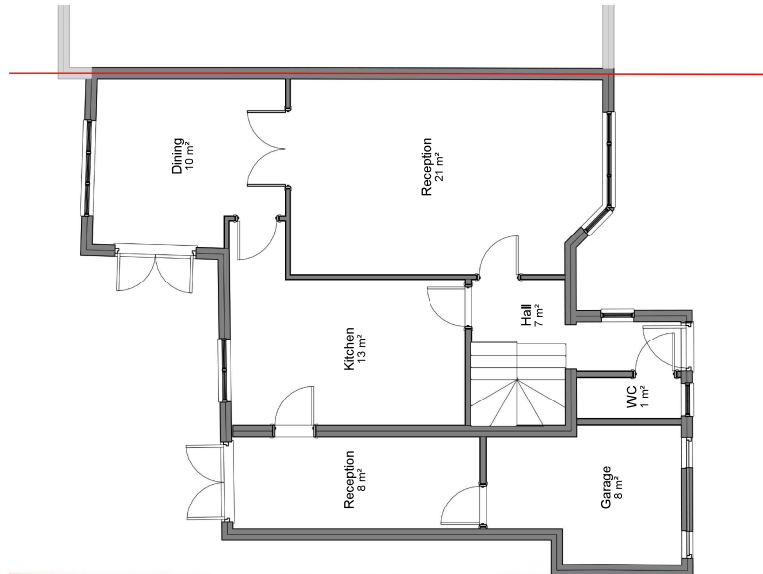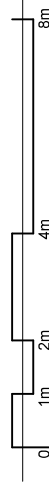

GFL
1 : 100

