


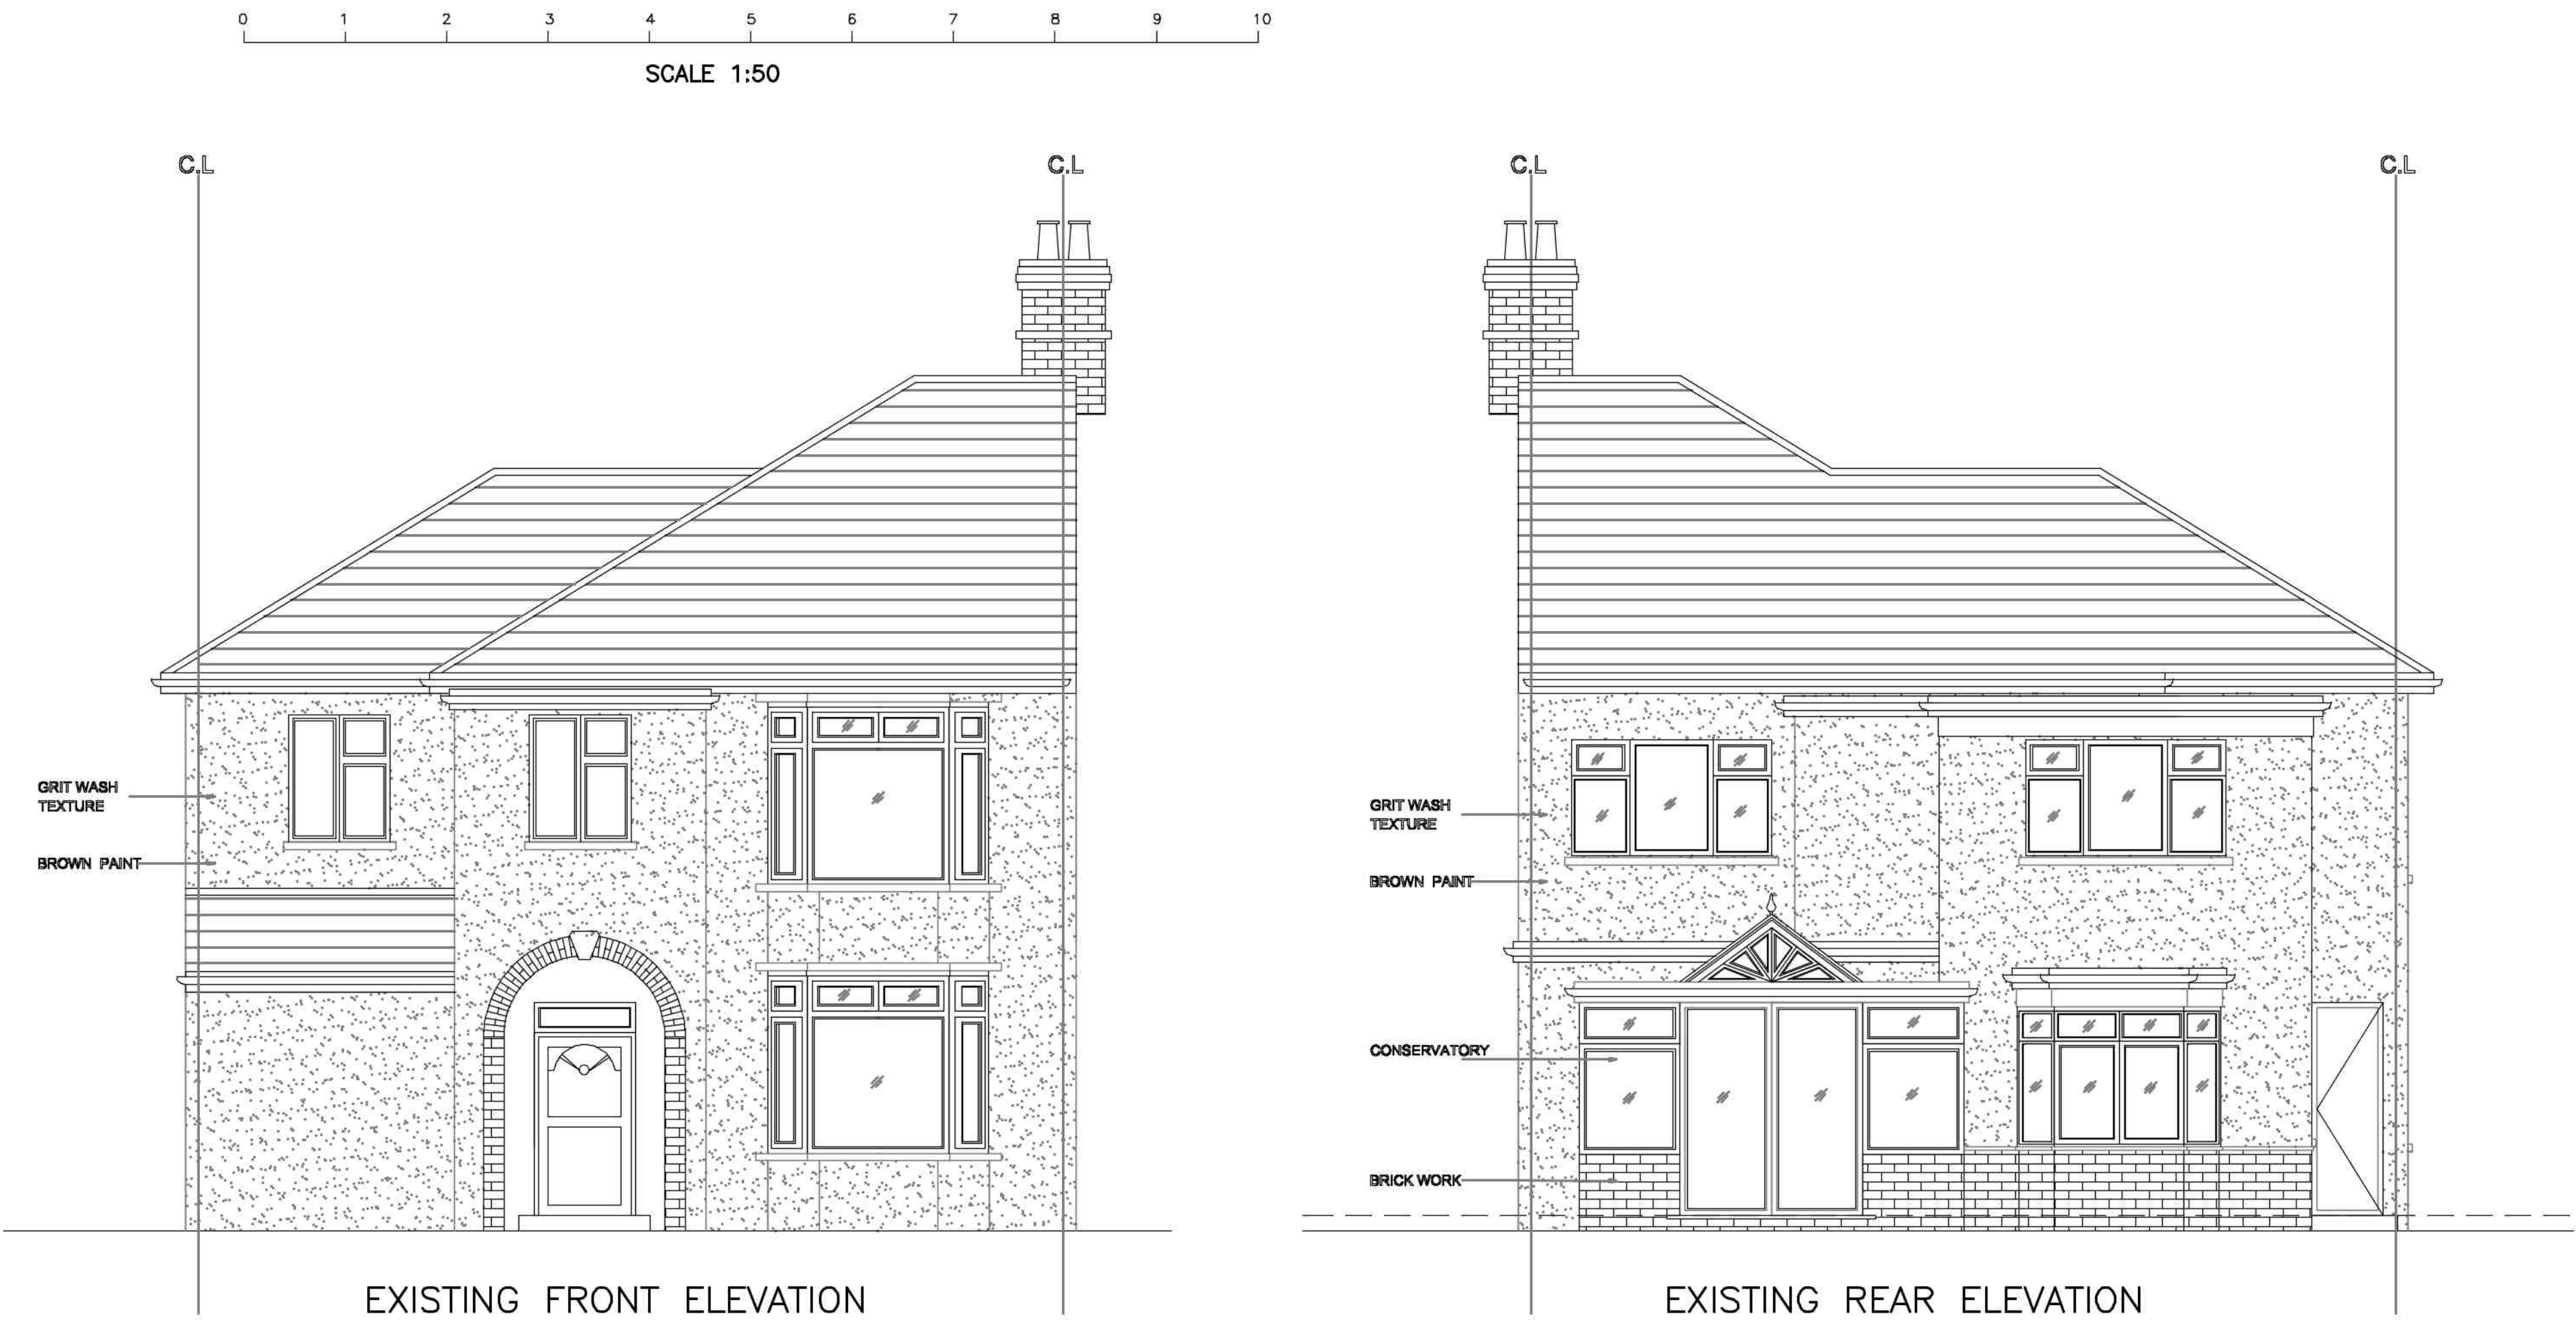

Rev	Description	Date
 KDA Designs Ltd. Architectural & Structural Services kevin@kdadesigns.co.uk This drawing is property of Mr Kevin D Harris. The information is provided as copyright and is not to be copied or used without prior permission.		

Project
Change of use of property from dwellinghouse
(Use Class C3) into 6 bedroom HMO
(Use Class Sui Generis);
and associated internal alterations

9 GRANGE ROAD
HAYES
MIDDLESEX
UB3 2RP

Drawing			
EXISTING ELEVATIONS			
Drawn	KDA	Checked	
Scale	1:50	Date	JAN 2020
Stage	Dwg. No.	Rev	
	9GR/P102		