



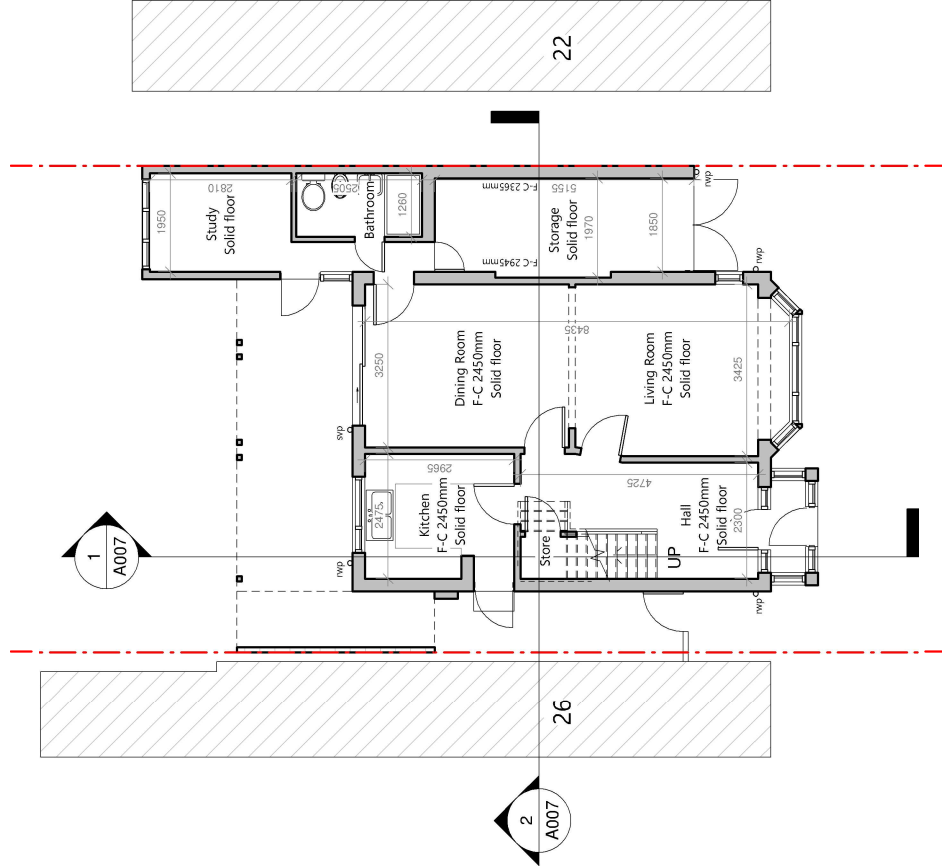

1 Existing Ground Floor
1 : 100

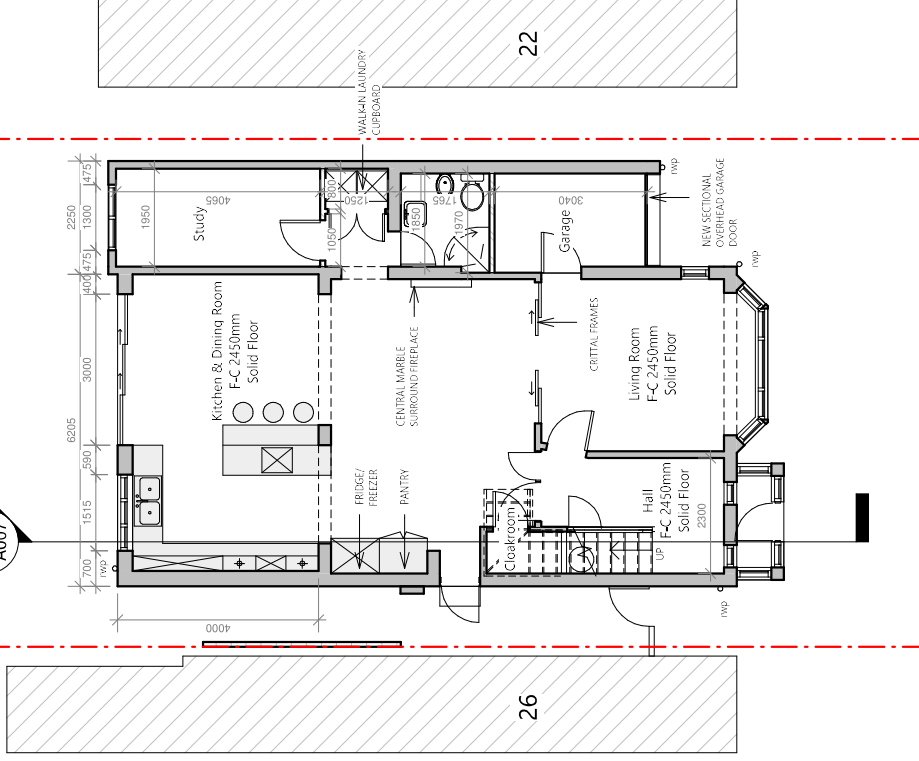

2 Proposed Ground Floor
1 : 100

No.	Description	Date

Ground Floor Plan		
Project number	Project Number	
Date	20.01.2022	
Drawn by	KEY/CADS	
Checked by	KEY/CADS	
Scale	1 : 100	

24 Greenacres Ave, Ickenham, Uxbridge UB10 8HQ		
Double Storey Rear Extension & Loft Conversion		
A001		

**AUTODESK®**

www.autodesk.com/revit