


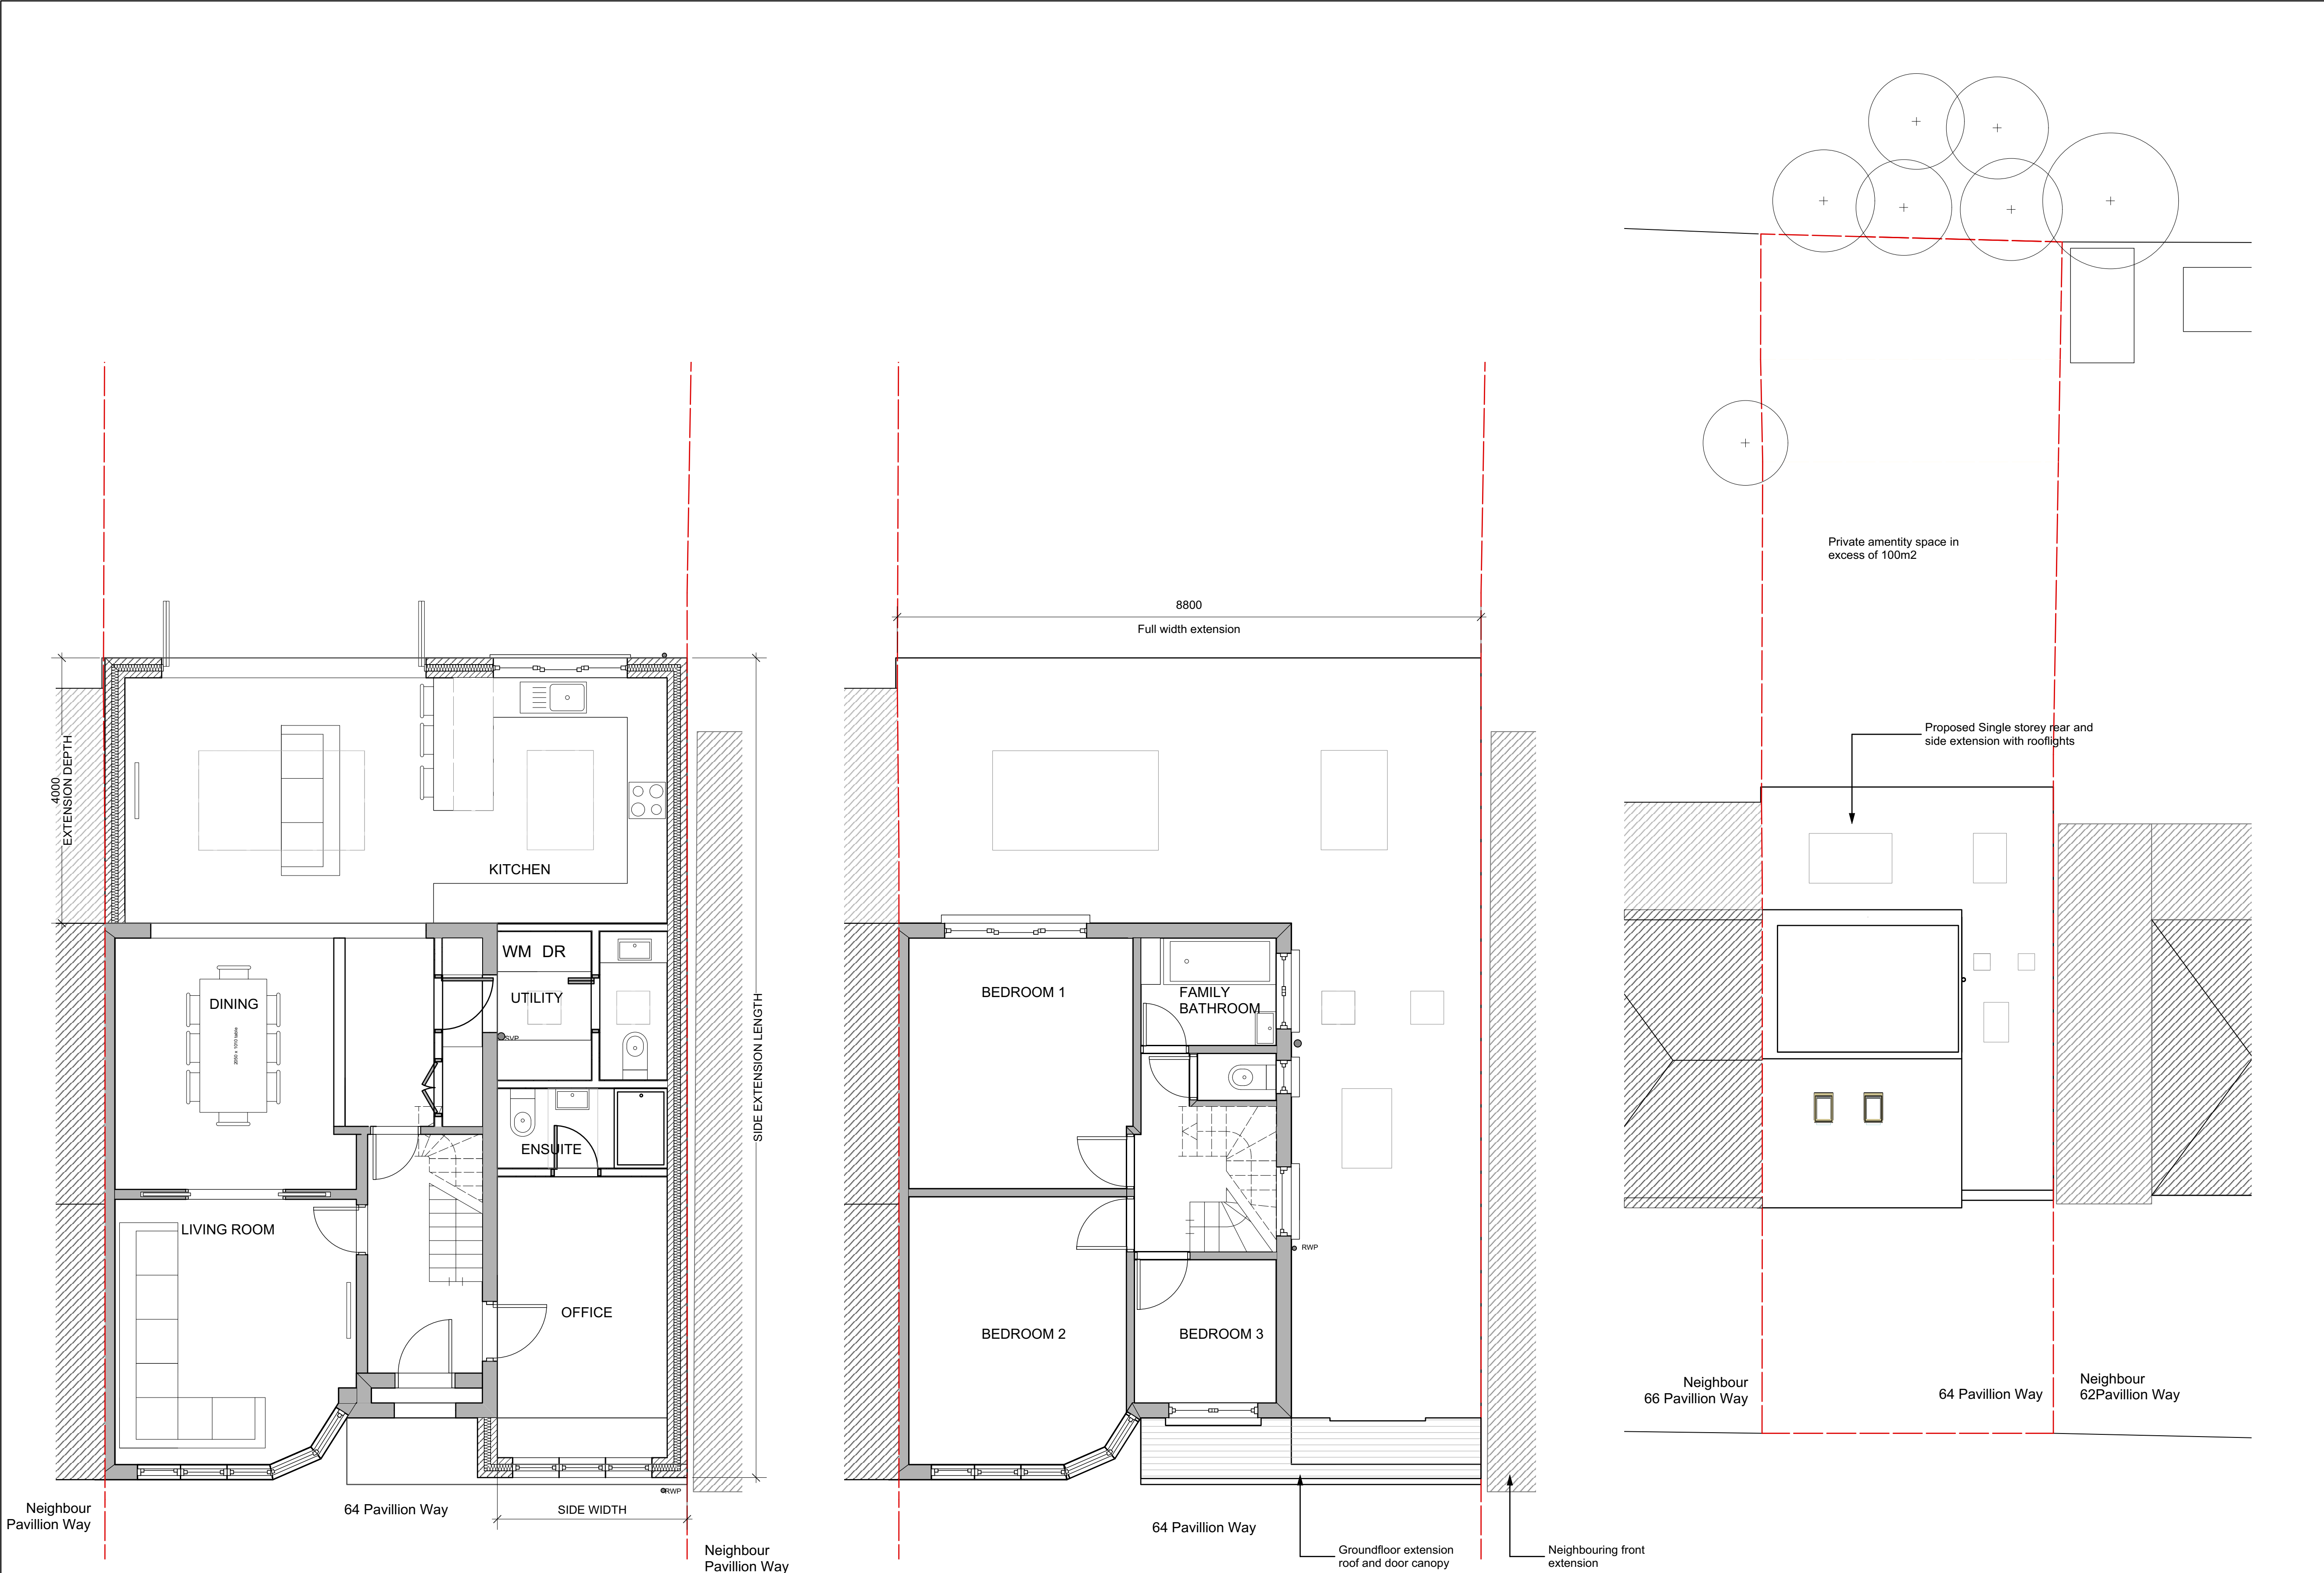

- Notes:
- Use figure dimensions only
 - Do not scale from this drawing
 - Issued for purpose indicated only
 - All dimensions to be checked on site
 - Architect to be notified of any discrepancies before construction commences
 - Structural and services information is indicative only
 - Refer to consultants' drawings and specification for details and setting out
 - All work and materials to be in accordance with current applicable statutory legislation and to comply with all relevant codes of practice and British and European Standards
 - Information gained from this drawing is the sole copyright of Livewell Architecture and should not be copied or reproduced without prior permission

No.	Date	Revision Notes
A	03/10/2021	Revised Scheme

Architect

Livewell Architecture
info@livewellarchitecture.co.uk
www.livewellarchitecture.co.uk
07915 906393

Client

-

Project Address

64 Pavilion Way
Eascote, HA4 9JW

Sheet Title

Plans Proposed

Drawn By CL	Status PLANNING
Scale @ A1 1:50	Date 04/11/2021
Project Ref 2021.13	Drawing Number 120
	Revision A