
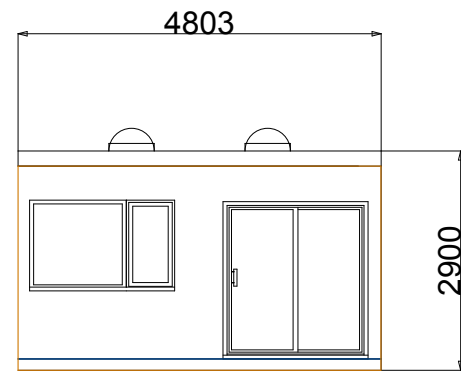
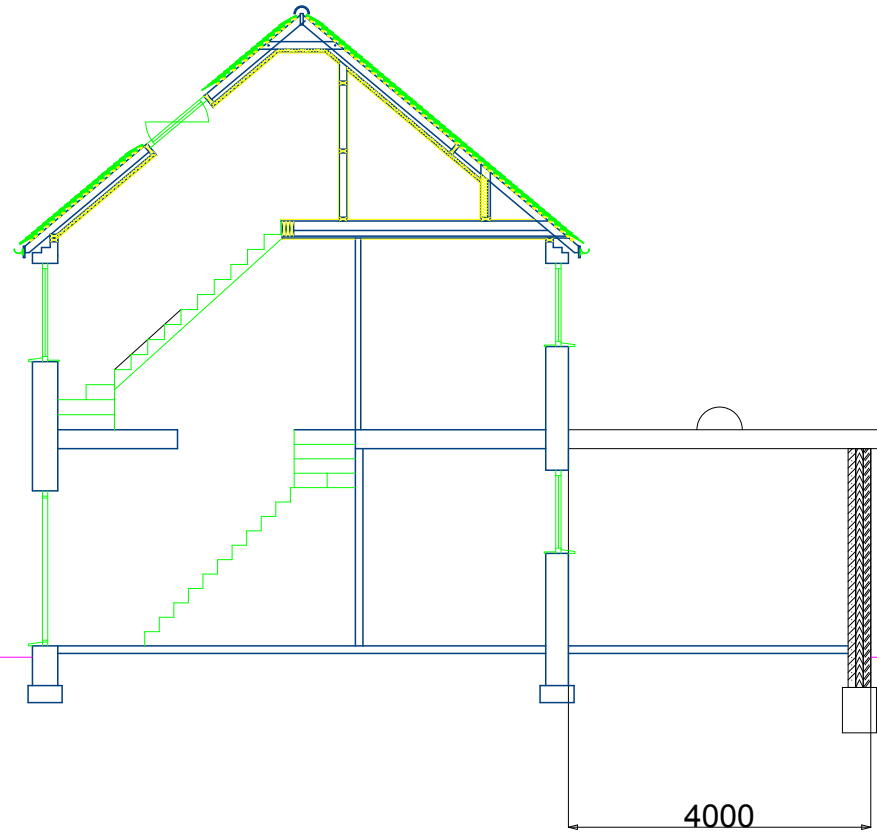


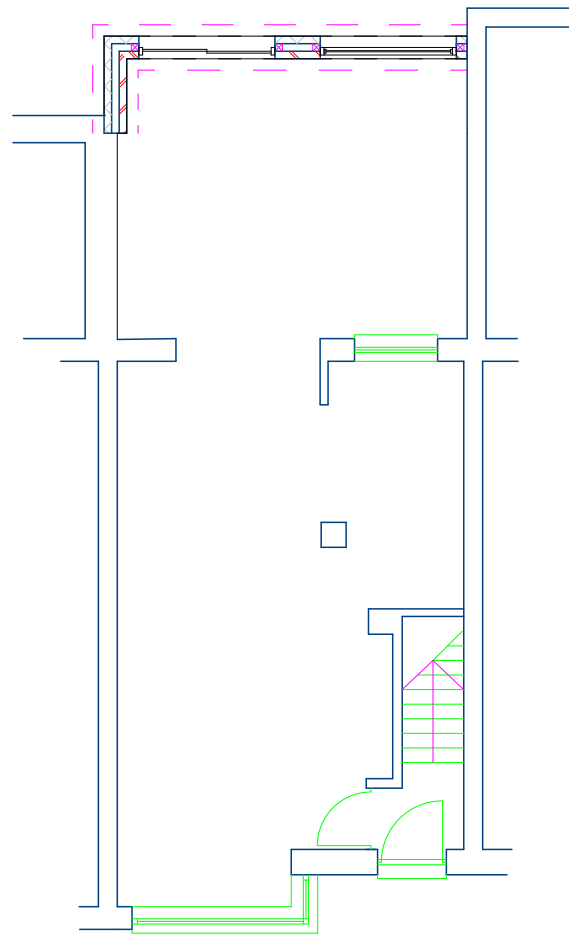

Notes

All dimensions to be checked and verified prior to commencement of works.

Standard trench foundations to depth of 1m with 600mm x 450mm fill.

Engineering brick or concrete block below DPC.

Floor construction to match existing alternatively agreed prior with BCO.

Any discrepancies to be advised immediately.

This document is for planning approval only and should not be relied upon for construction purposes.

Apple Tree Consultants
Design, Build,
Project Management

Proposed Elevations

Project Description

34 Morgans Lane
Hayes, Middlesex
UB3 2UB

Drawing Title

Proposed Rear Extension

Client

Mr S Basran

Drawing No.

JG/Bos/001 Rev A

Date

July 2016

Scale

1:100

Drawn by

JG

Checked by

JG

Page Size - A3

2000mm

42 Ashford Avenue
Hayes, Middlesex
UB4 0LZ
Tel: 07852 718718