




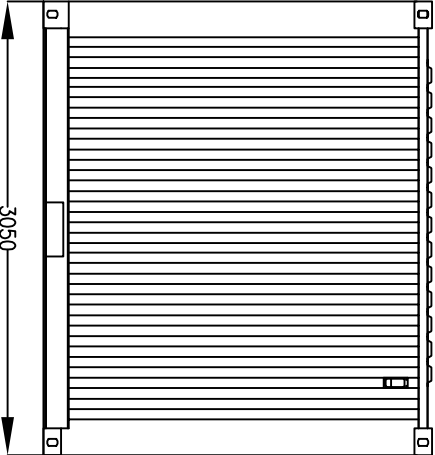


Side Elevation

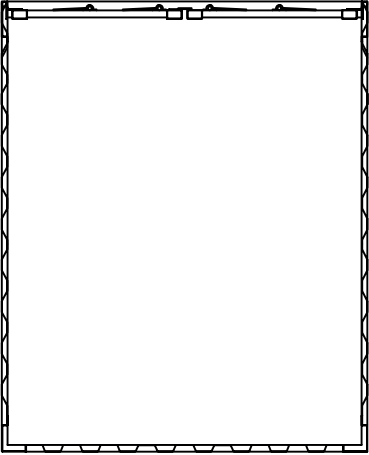

section

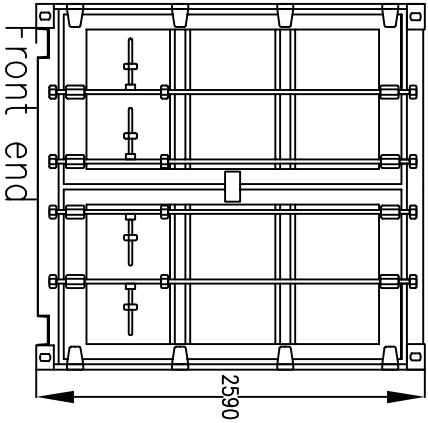

front end

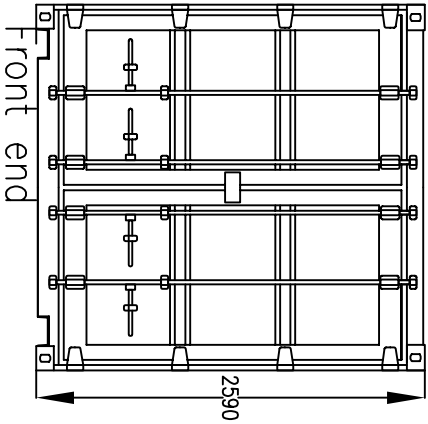

front end

Shipping Container 10ft
Steel construction set on existing surface
Dimensions 3050 x 2430 x 2590


SCALE: 1:50 @ A3

DRAWN BY: Gareth Smyth


SUBMISSIONS	
DESCRIPTION:	DATE:
Issued for Review	15/10/2020

Shipping Container	
Side Elevation	
Cross Section	
Section	
Rear end	
Front end	
Roof View	


Roof view

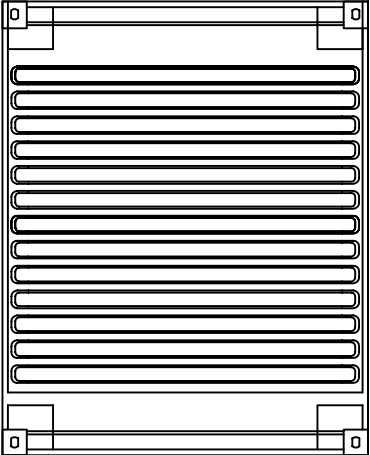


rear end

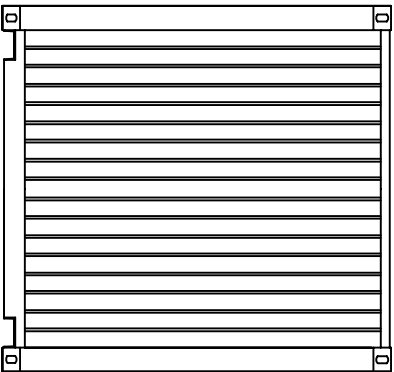

rear end

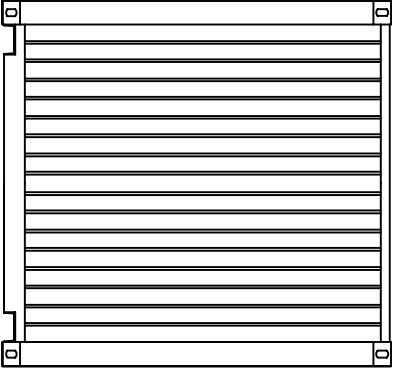


2430

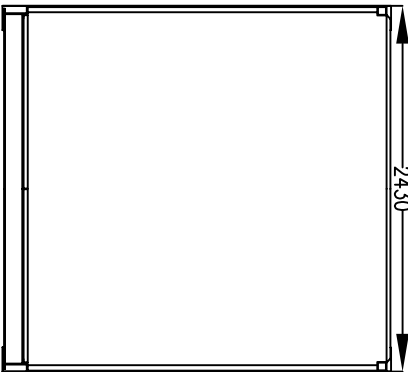

cross section

2430

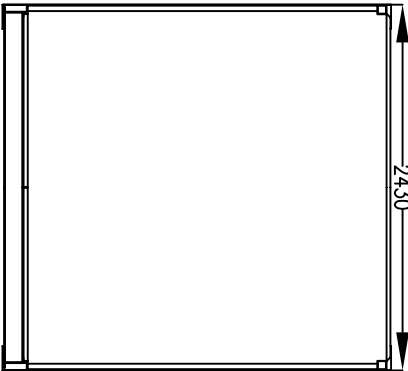

Planning Drawings - 10ft Shipping container dimensions and details