



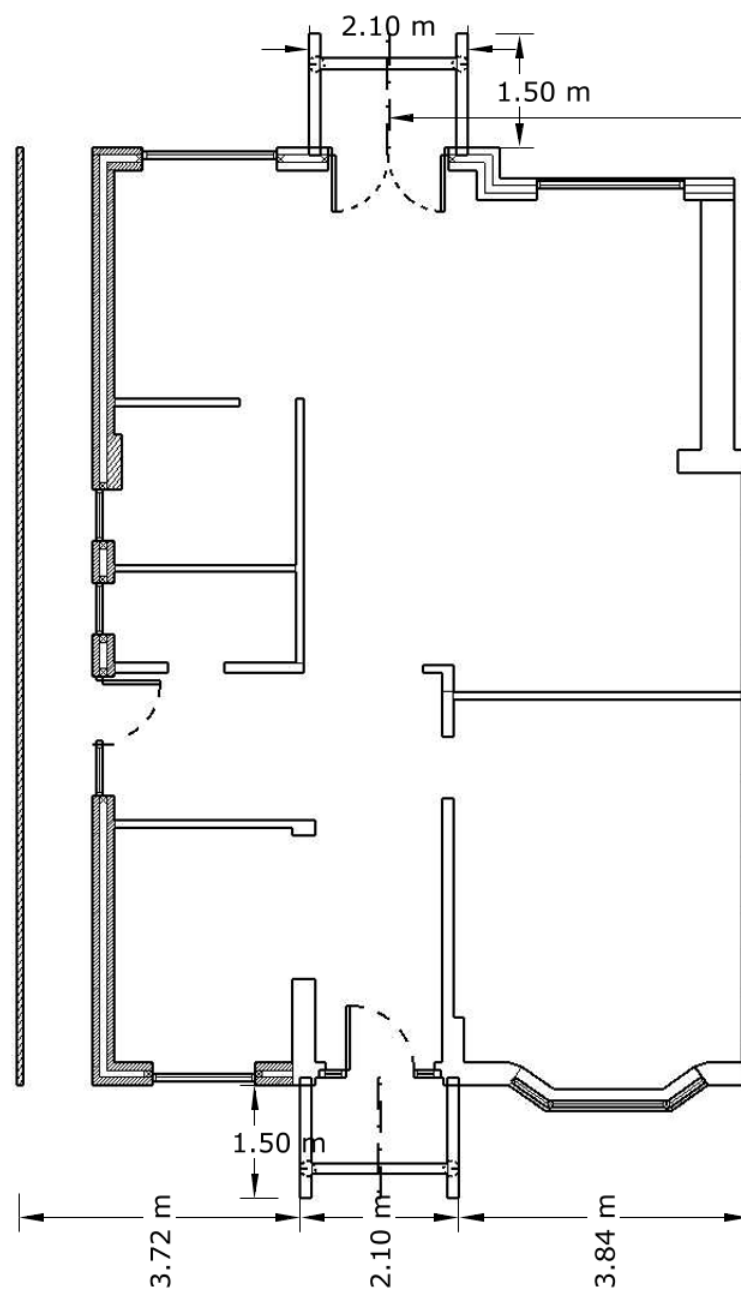

proposed Floor Plan

Each timber post held by heavy duty galvanised post holder, fixed via 4 x 12mm bolts into concrete foundation. 4 x 8mm bolts into timber post. All bolts 100mm long.

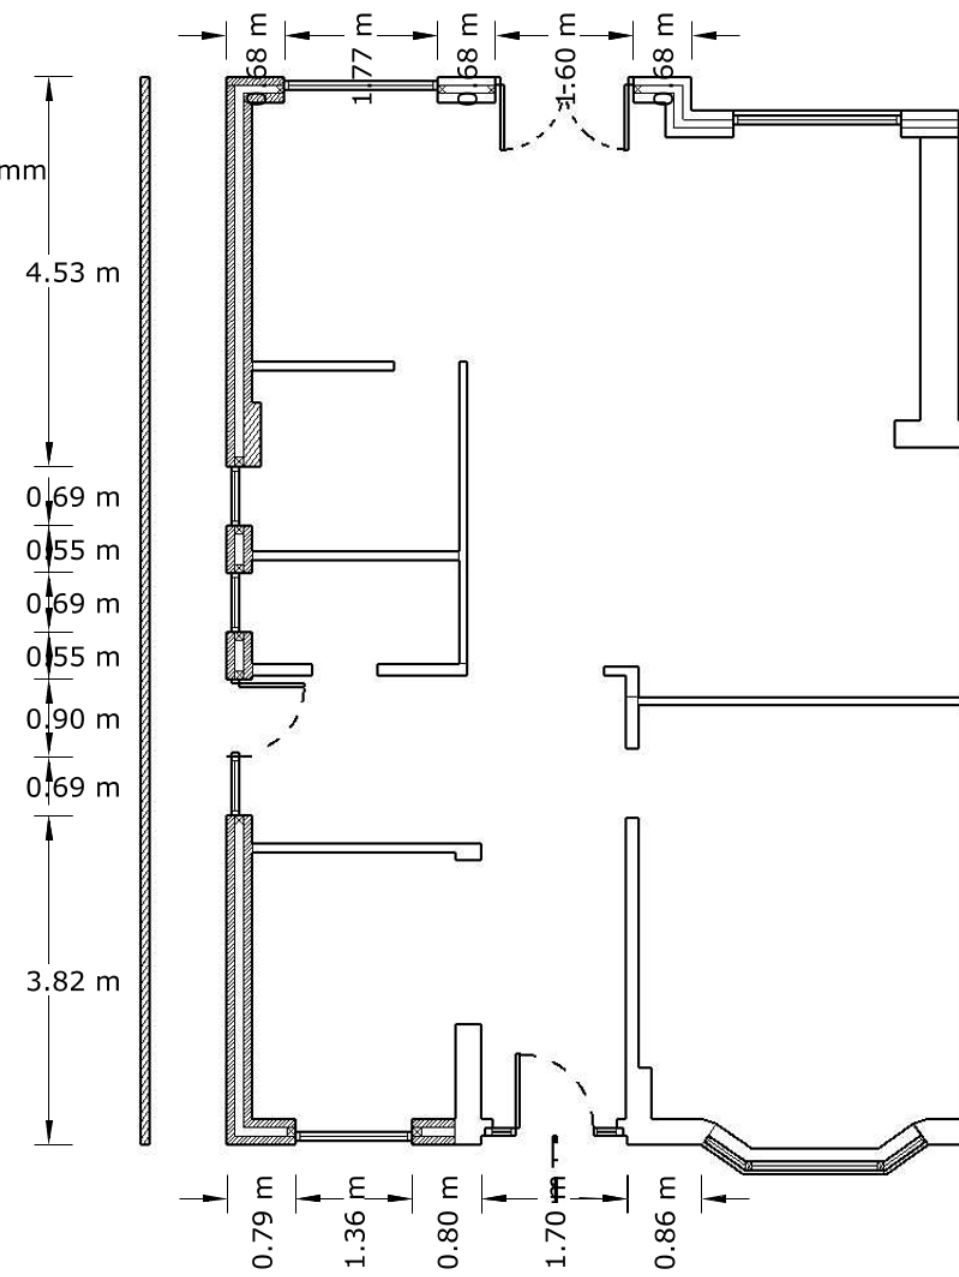

Existing Floor Plan

Materials:

1. Heavy Duty Galvanised post base.
2. Post treated machine round pole treated 200mm (heavy duty pillar).
3. Rafter treated sawn timber 47mm x 150mm.
4. beam treated sawn timber 150mm x 150mm.
- 5, Roof batten treated timber 38mm x 25mm.
- 6, Roof tile Marley concrete dark red 165mm x 265mm,

Name:
Mrs: Ahmed
Mob:07771866841

Address:
88 Catlins Lane
Pinner
HA5 2BX

Drawing:
Existing & Proposed Floor PPlan

Scale:
1:100@A3

Date:
OCT/2020

Drawing NO:
GFP/1020/03

Ref:
15681/APP/2020/2934