



Red hatched area indicates
proposed development




Location Map
1 : 1250

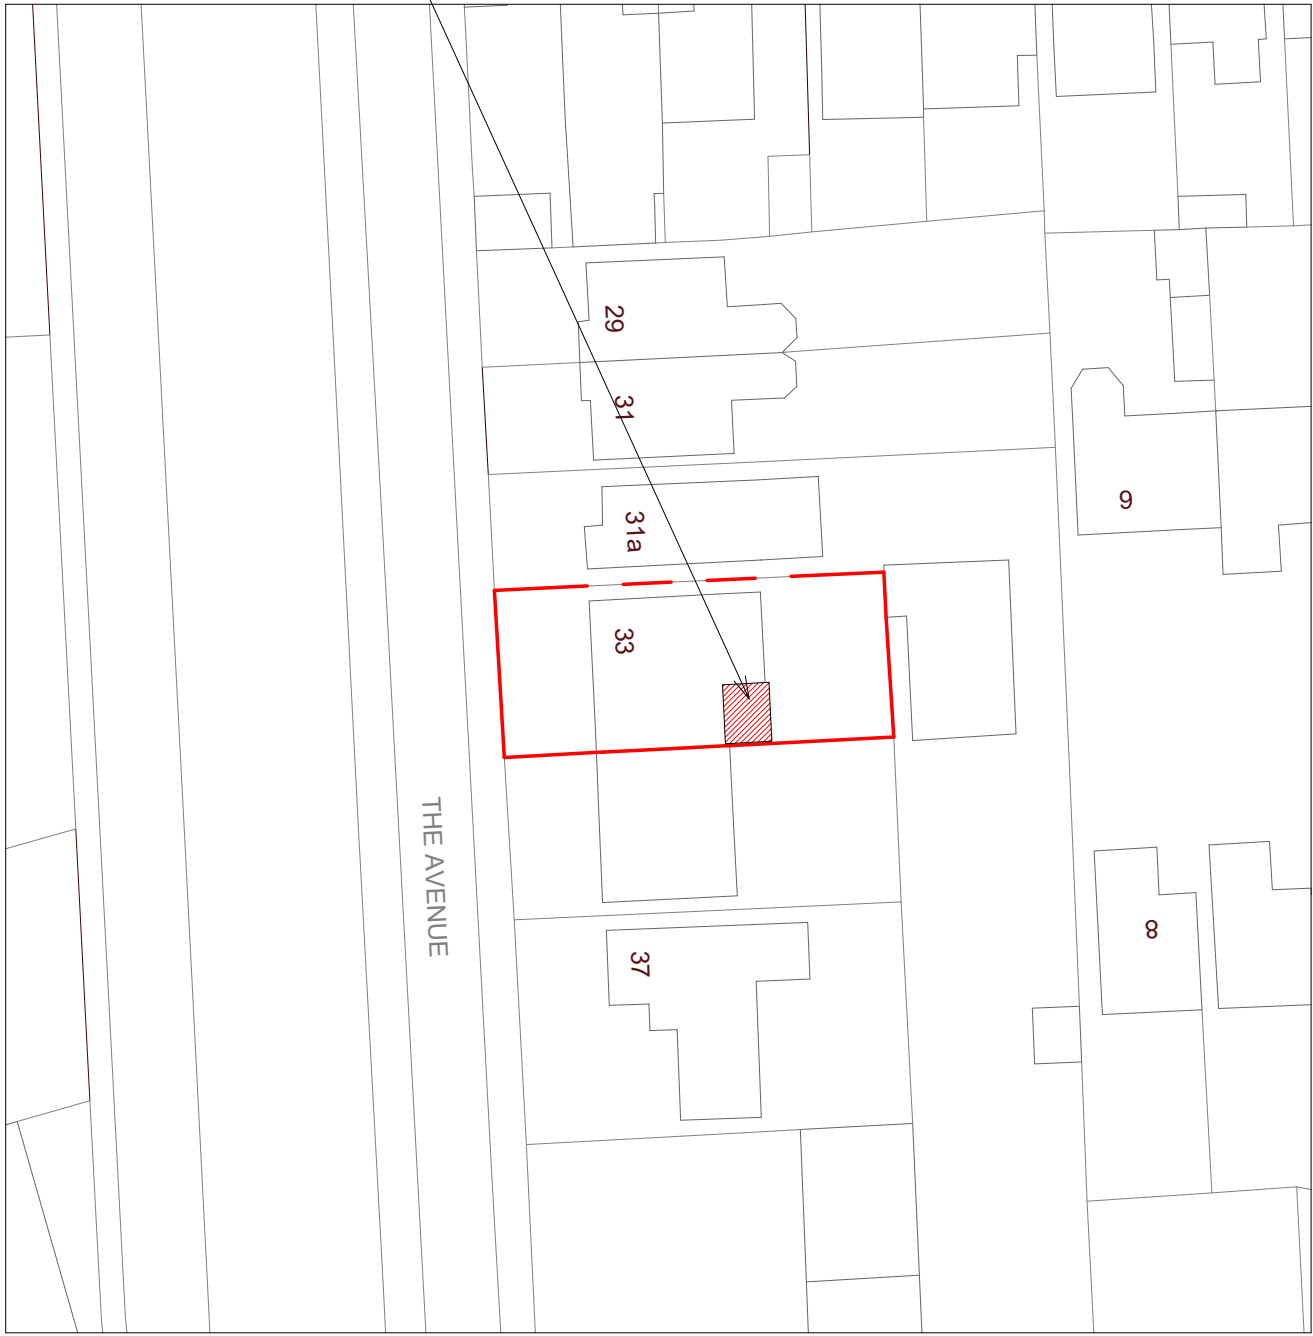


Block Plan
1 : 500

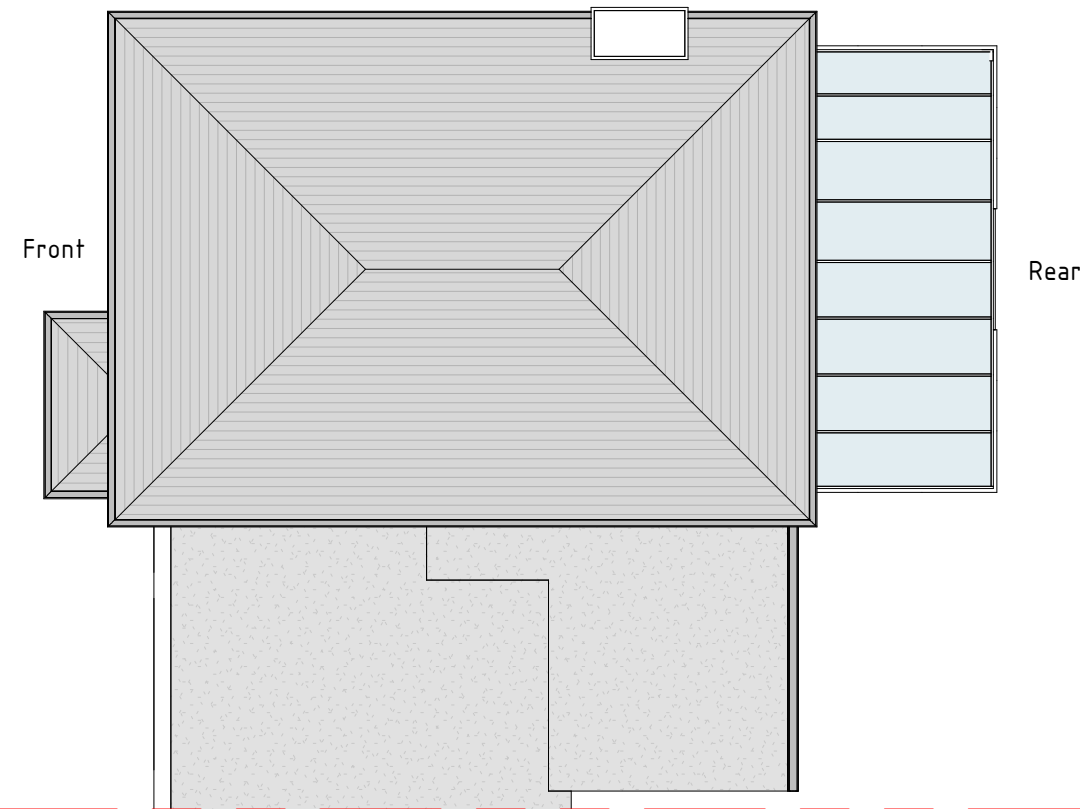

Existing Roof Plan
1 : 100

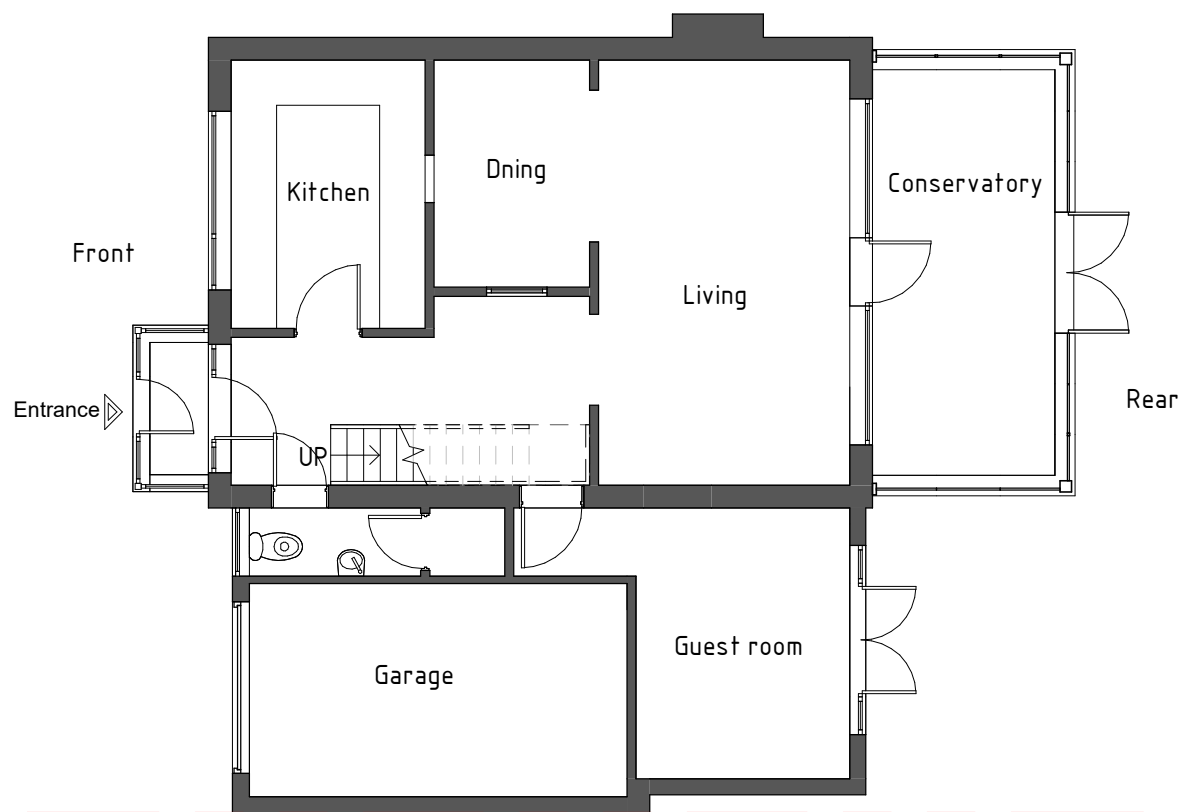


Existing Ground Floor
1 : 100

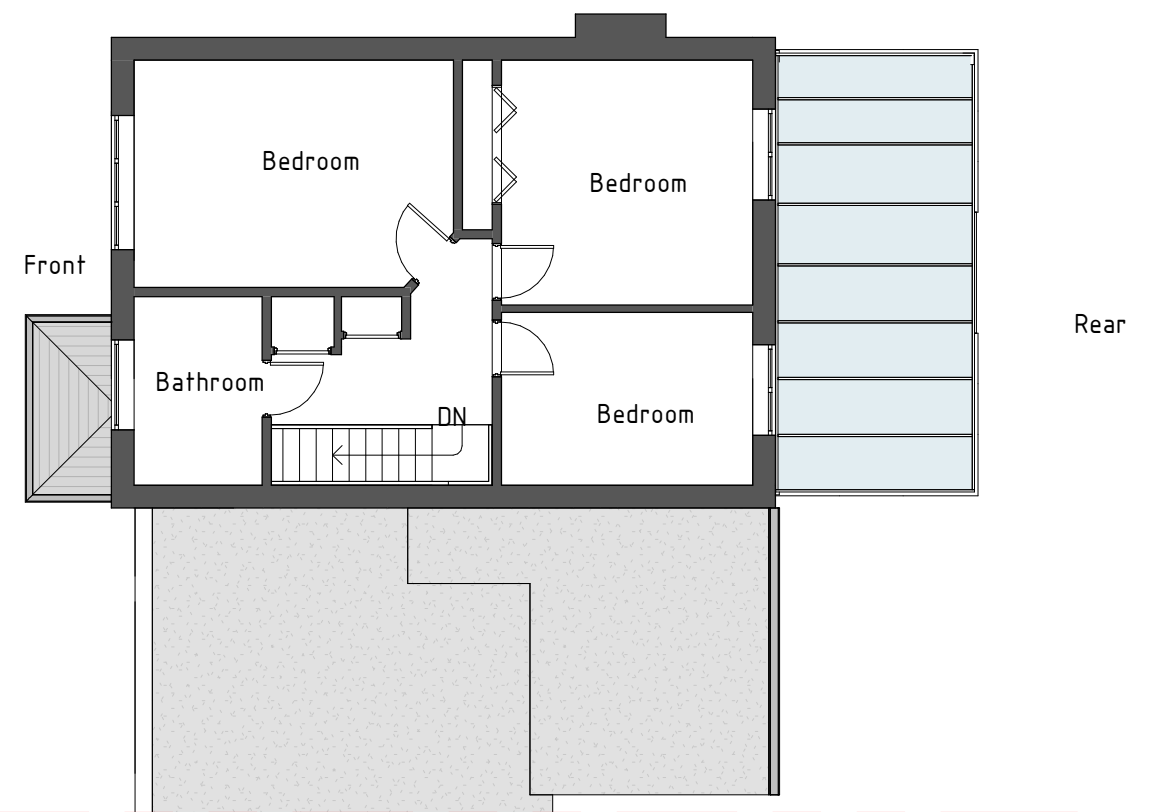

Existing First Floor
1 : 100




Existing Front Elevation
1 : 100

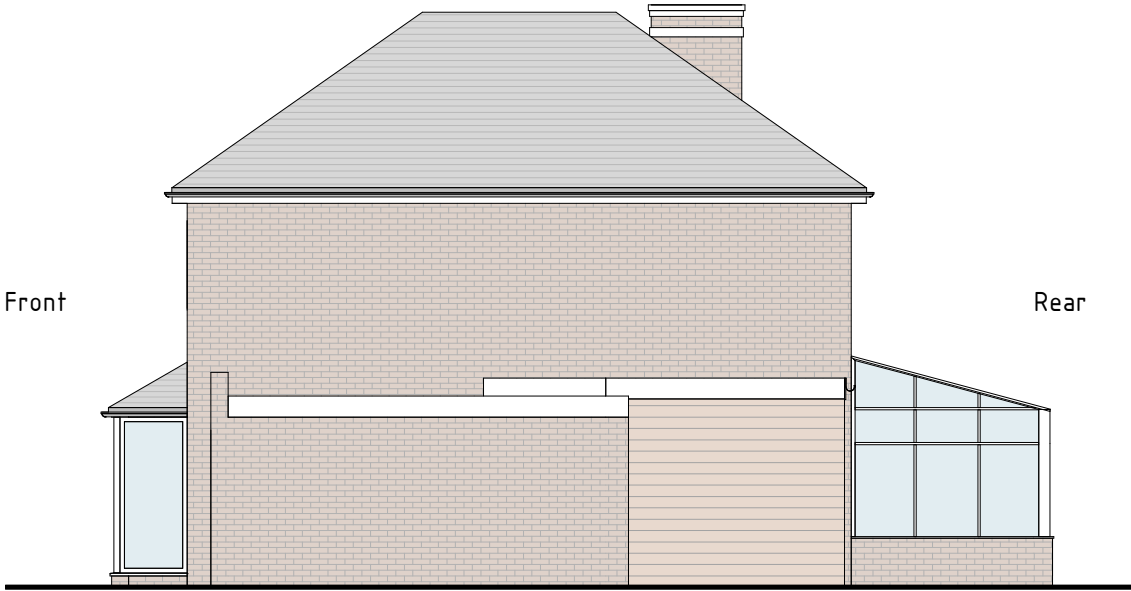

Existing Side Elevation
1 : 100



Existing Rear Elevation
1 : 100

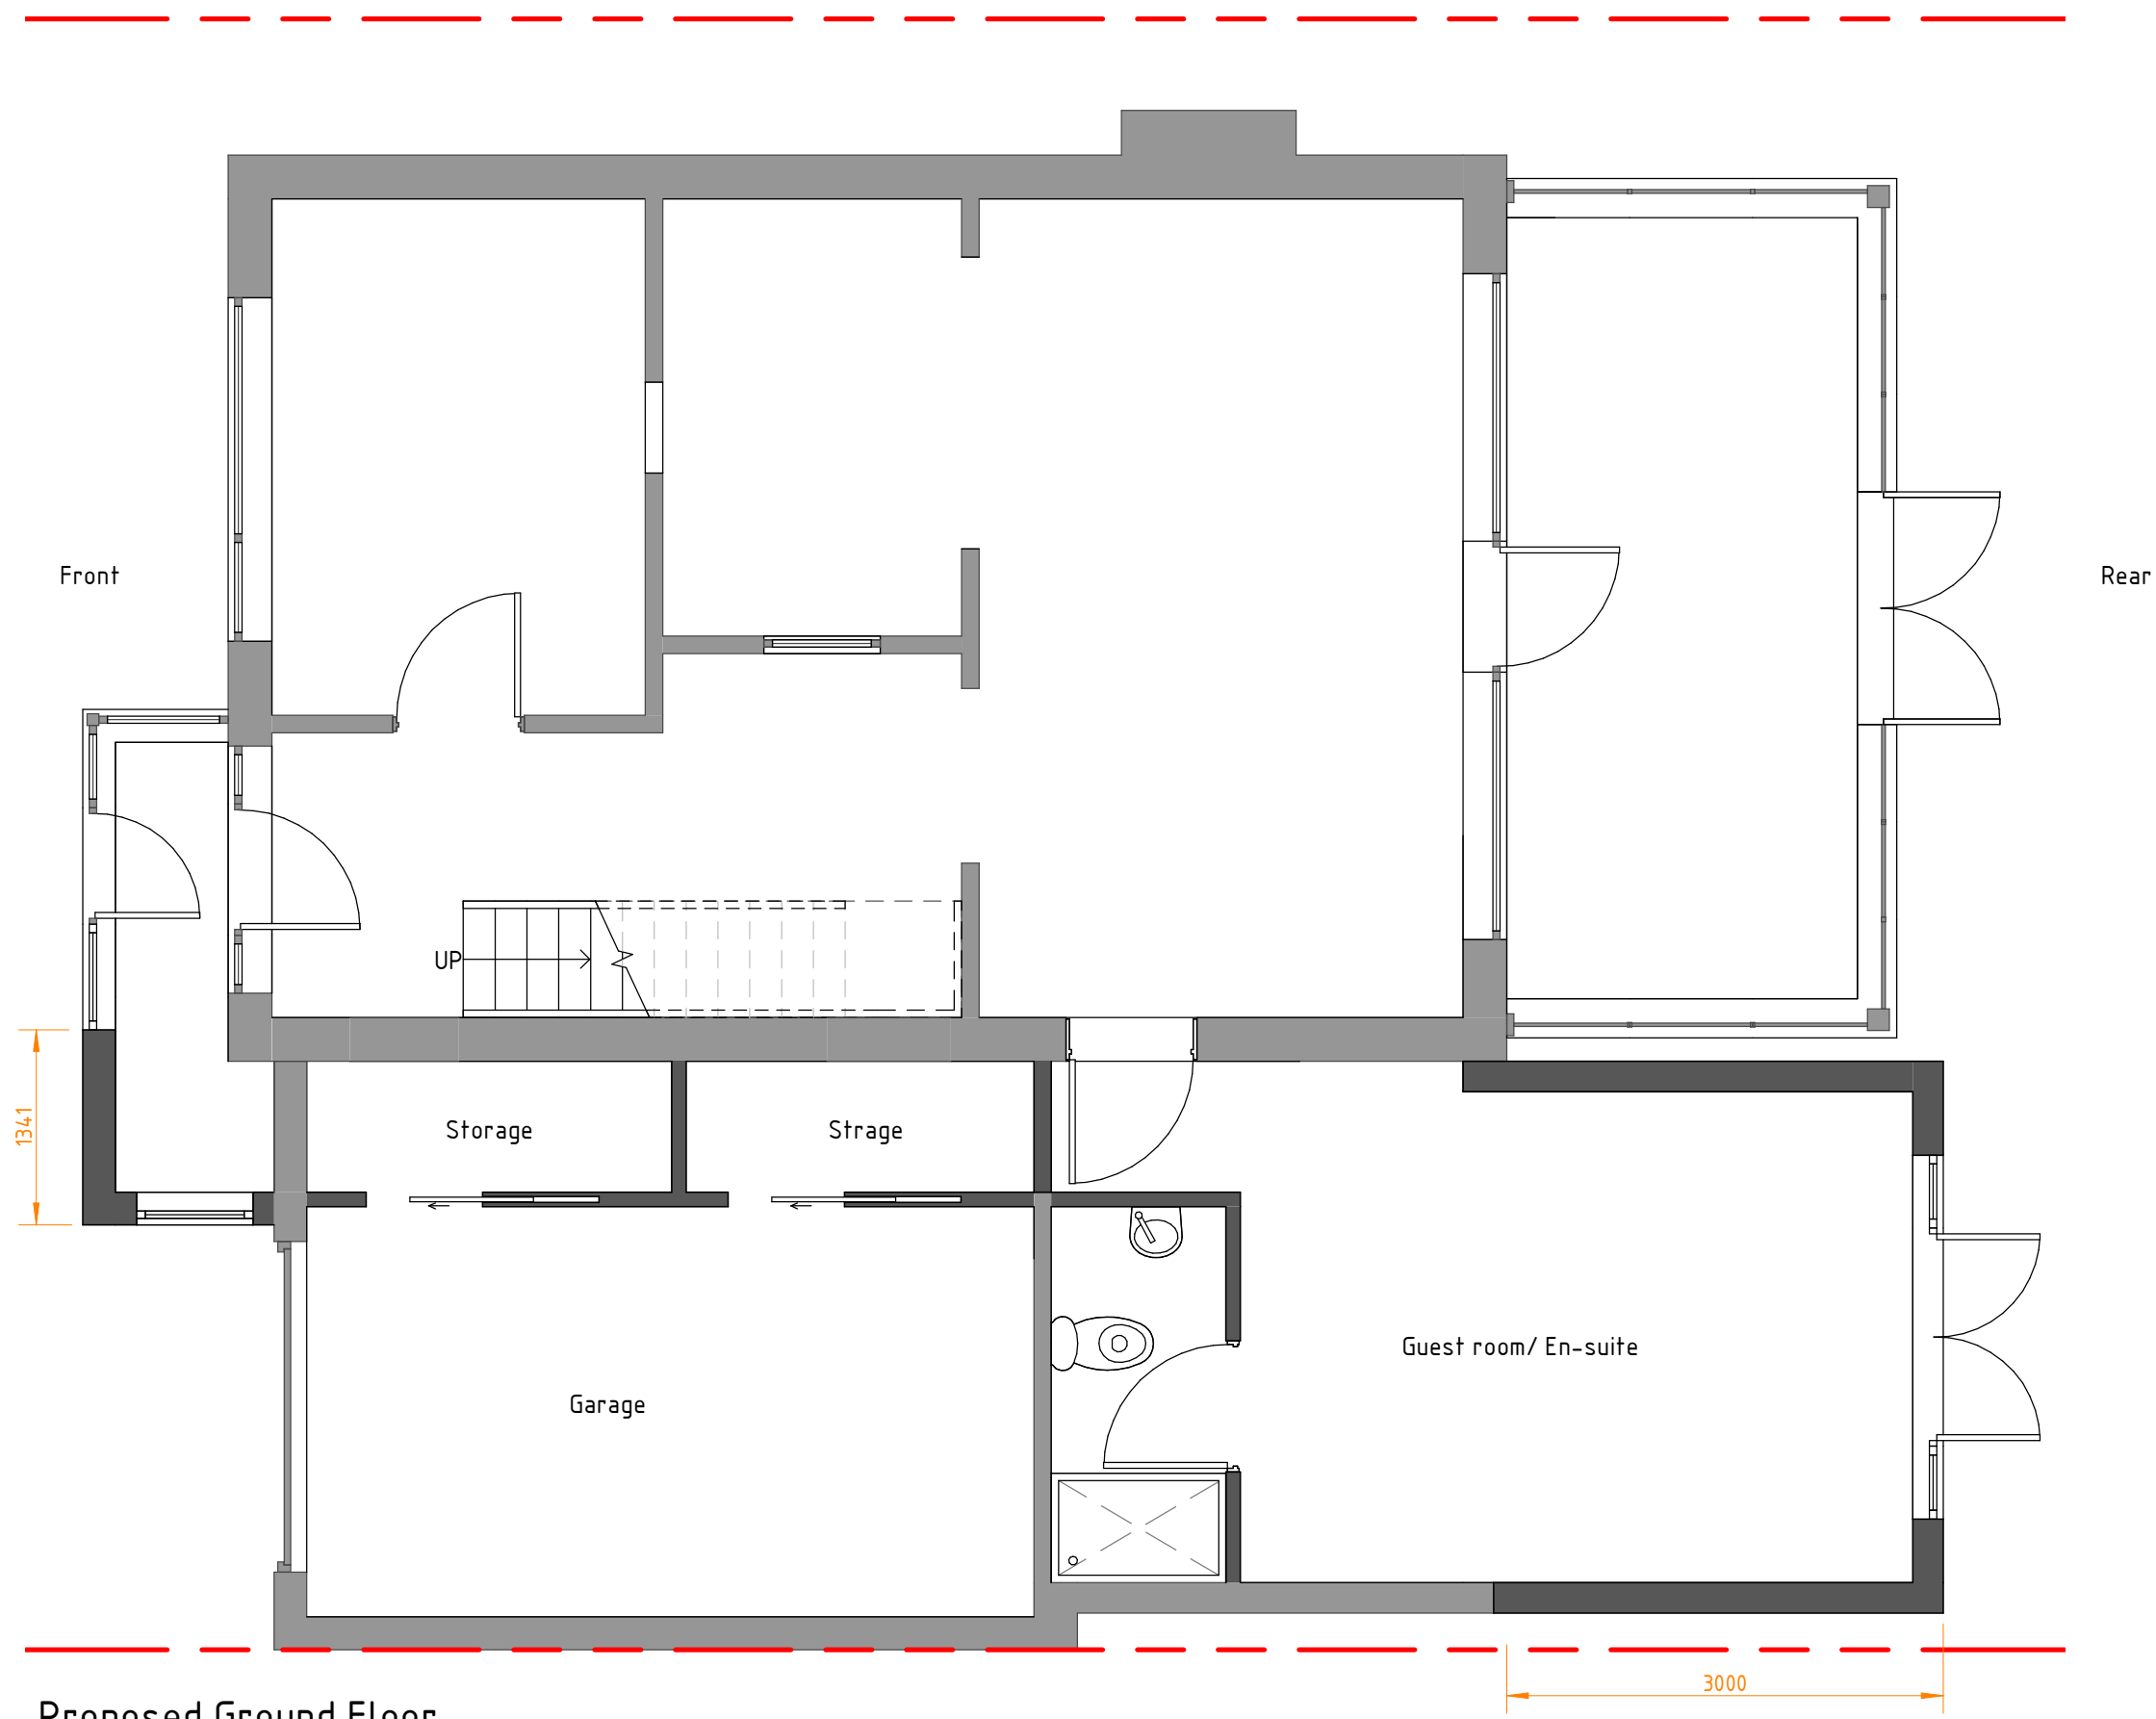


Proposed Ground Floor
1 : 50

		Purpose: Planning	Description	Sheet Name	Project No:	Sheet No:	Contact info:
			Proposed development at 33 the Avenue, UB8 3AD	Proposed Plan	21364	PL04	e-mail: info@divi-design.co.uk tel: 0203 488 2828 web: www.divi-design.co.uk Kemp House, 152 City Road London, EC1V 2NX
			Scale: 1 : 50 @A3 Date: Feb 2022				

Drawings to be read in conjunction with all relevant documentation. Do not scale from this drawing. All written dimensions to be checked on site before work commences. Discrepancies, where identified, must be reported to Divi-Design.

This drawing may be copied by an authorised officer of the Local Authority with the sole purpose to assist in the determination of Planning or Building Regulations application and may not be used for any other purpose unless otherwise agreed in writing.

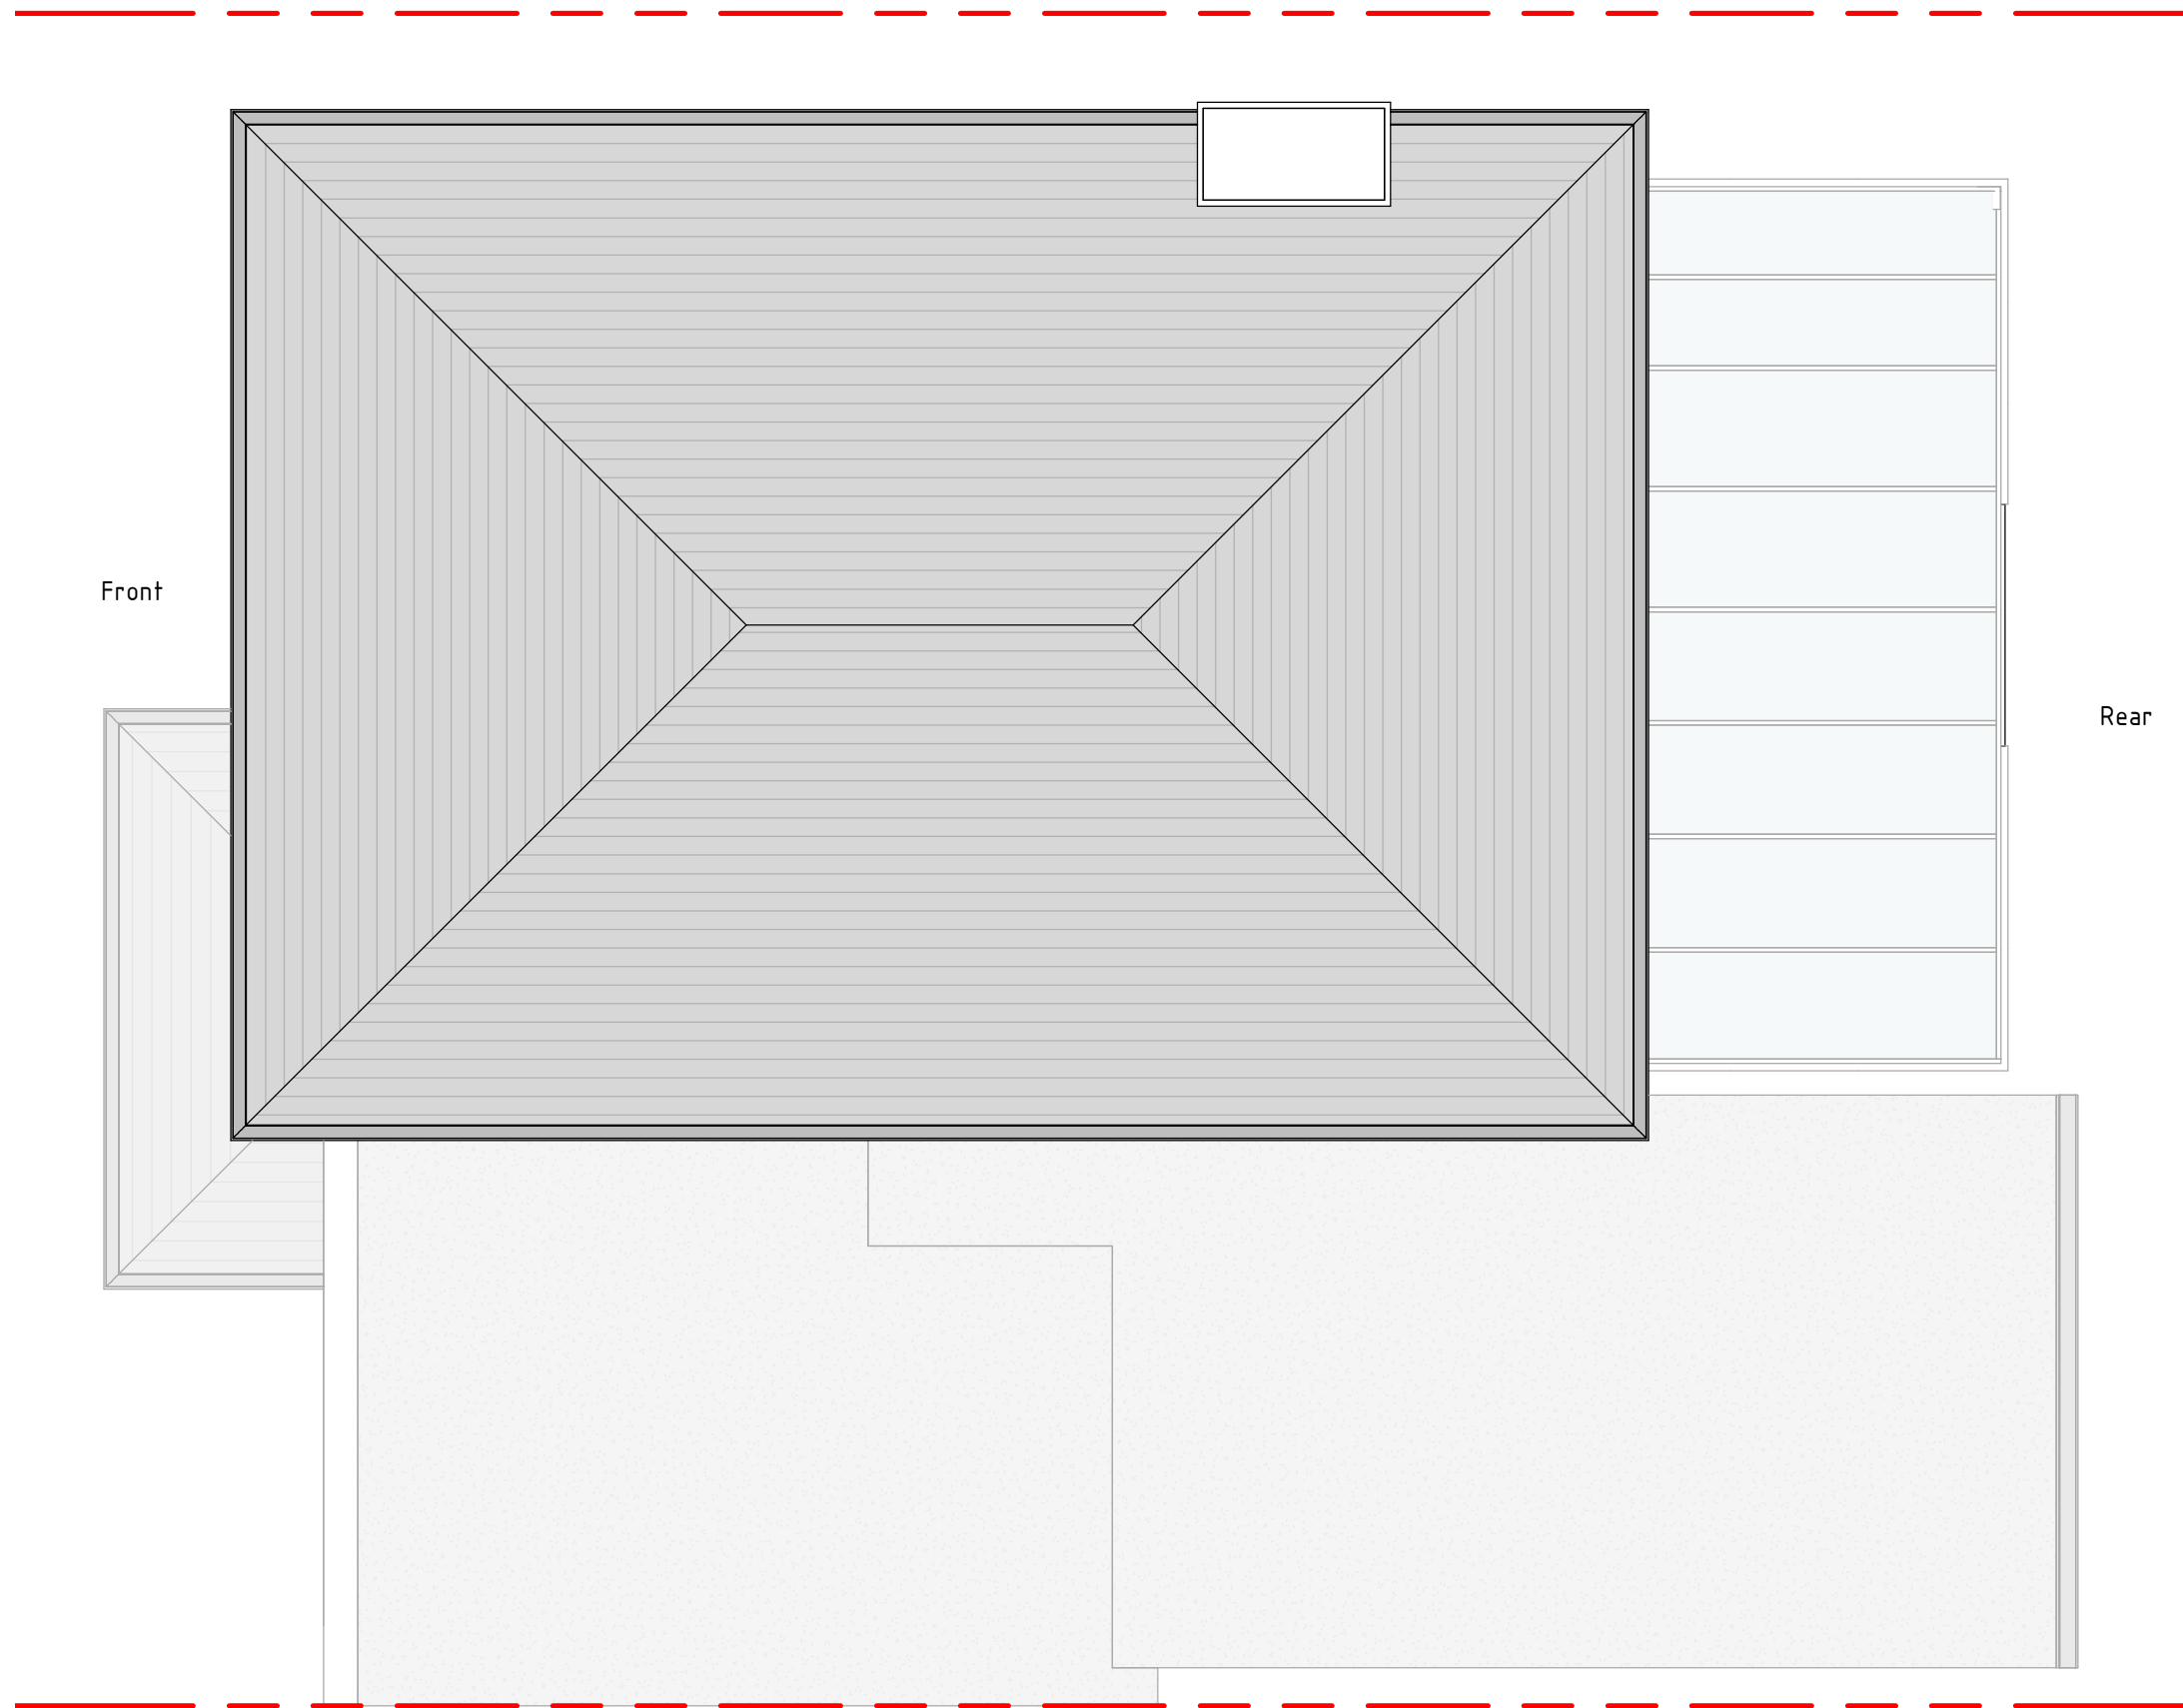

Proposed Roof Plan
1 : 50

