




Red hatched area indicates
proposed development

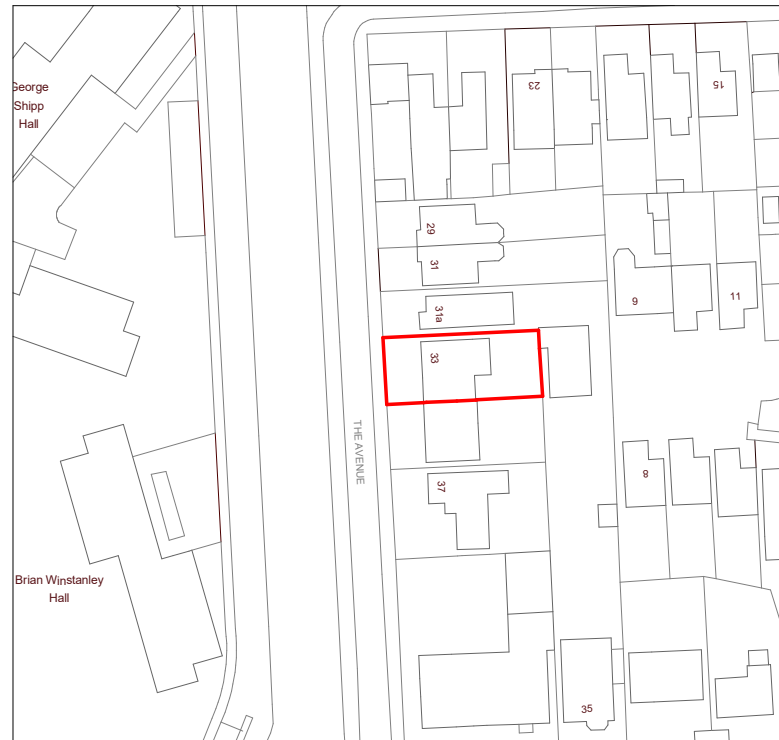


Location Map
1 : 1250

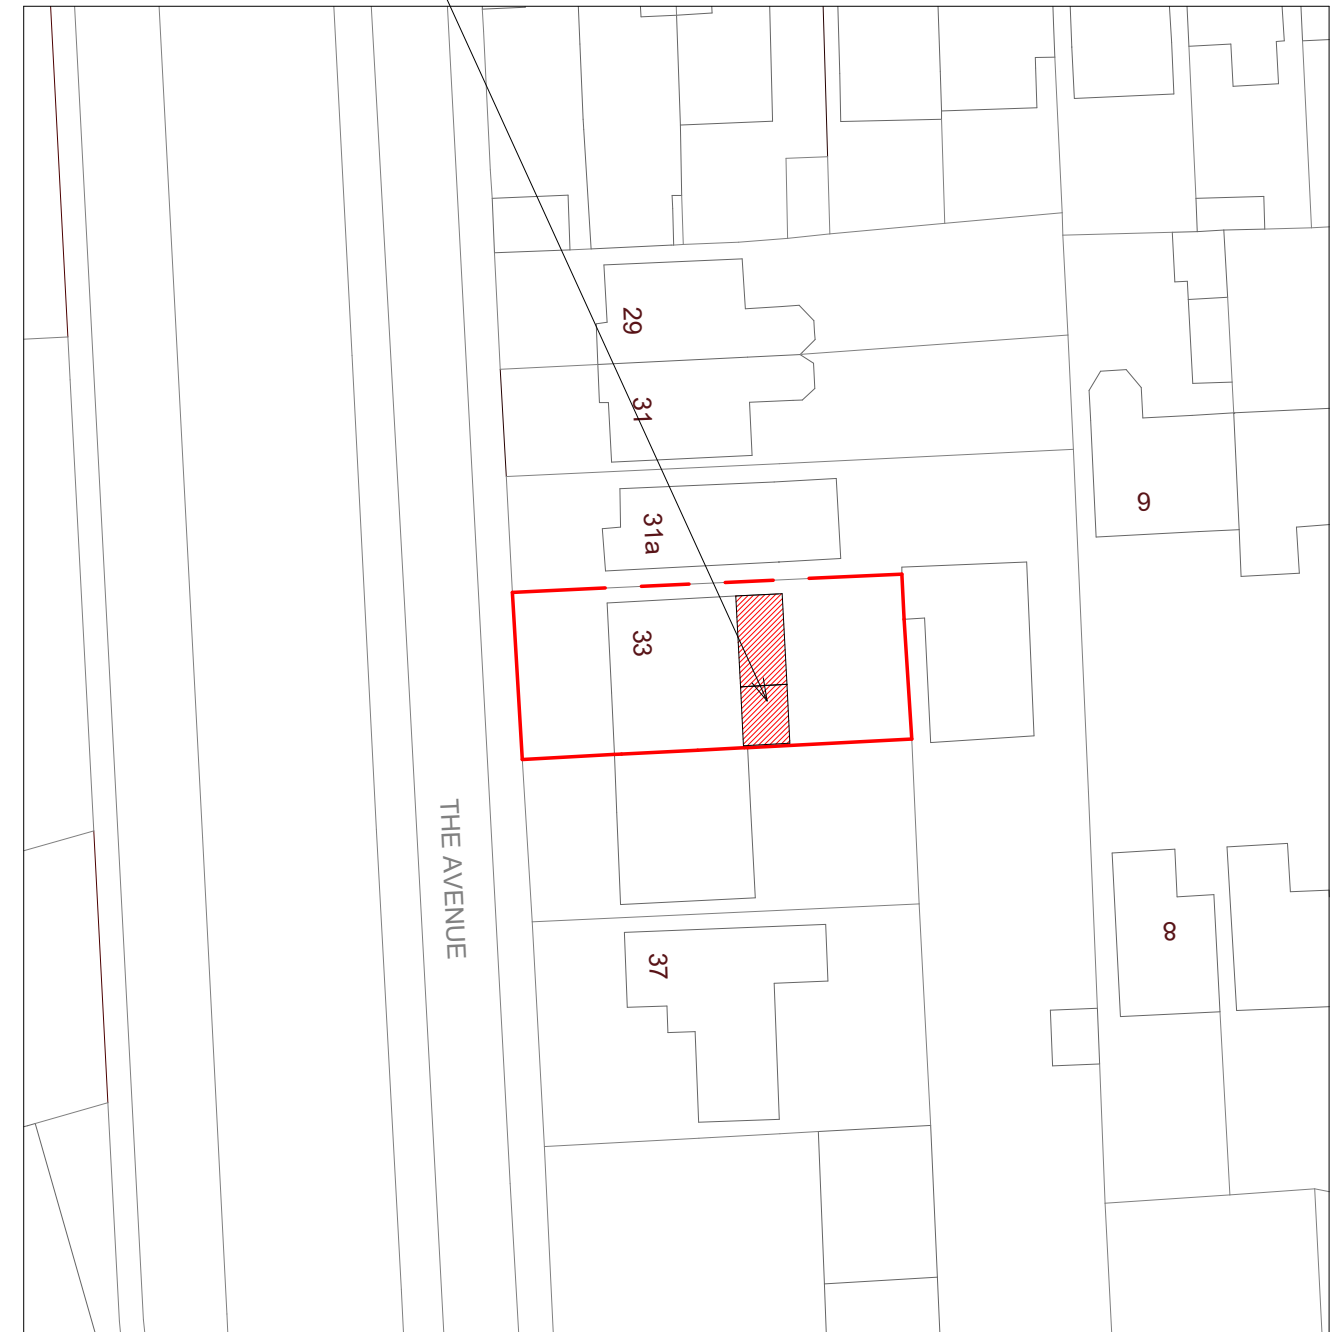


Block Plan
1 : 500

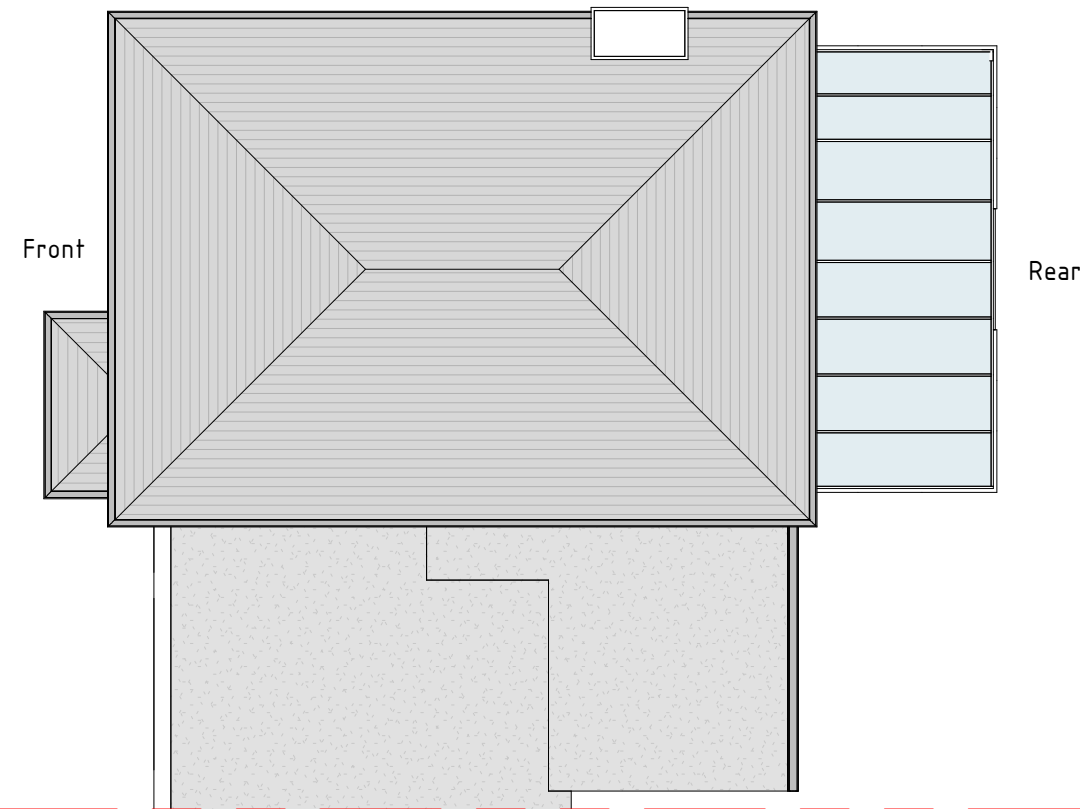

Existing Roof Plan
1 : 100

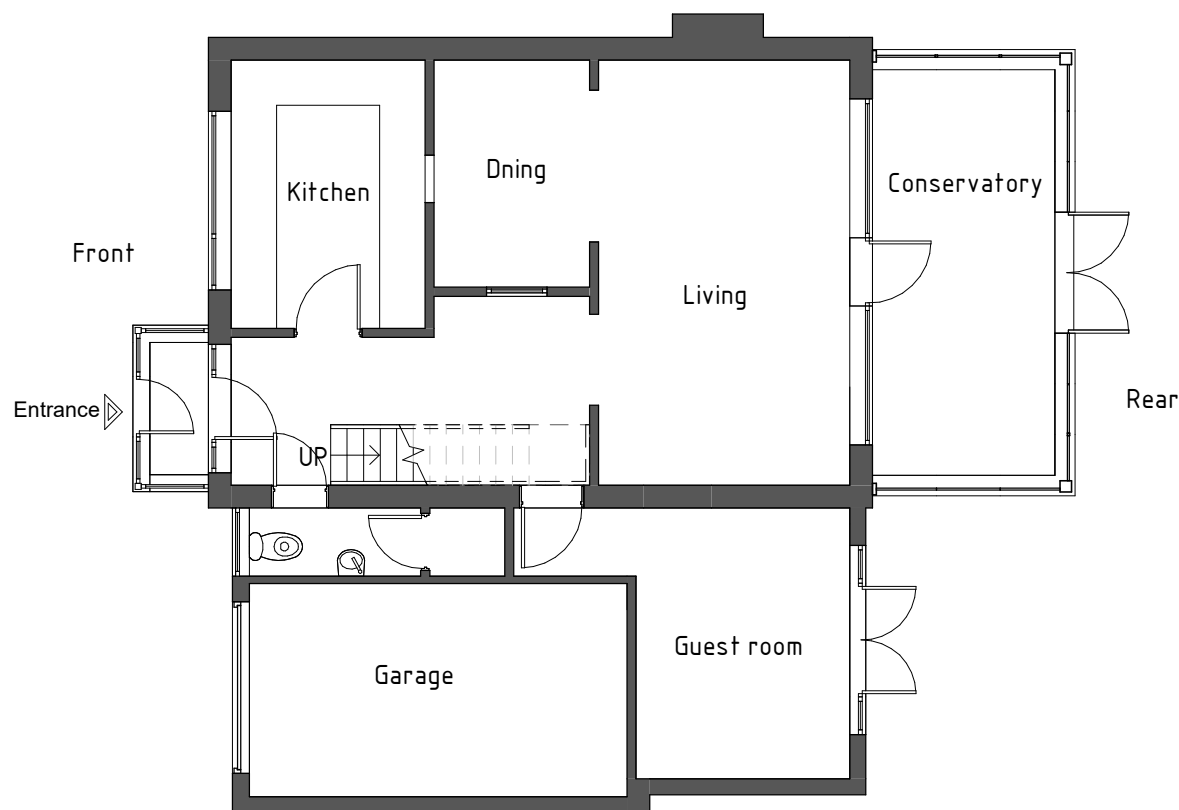


Existing Ground Floor
1 : 100

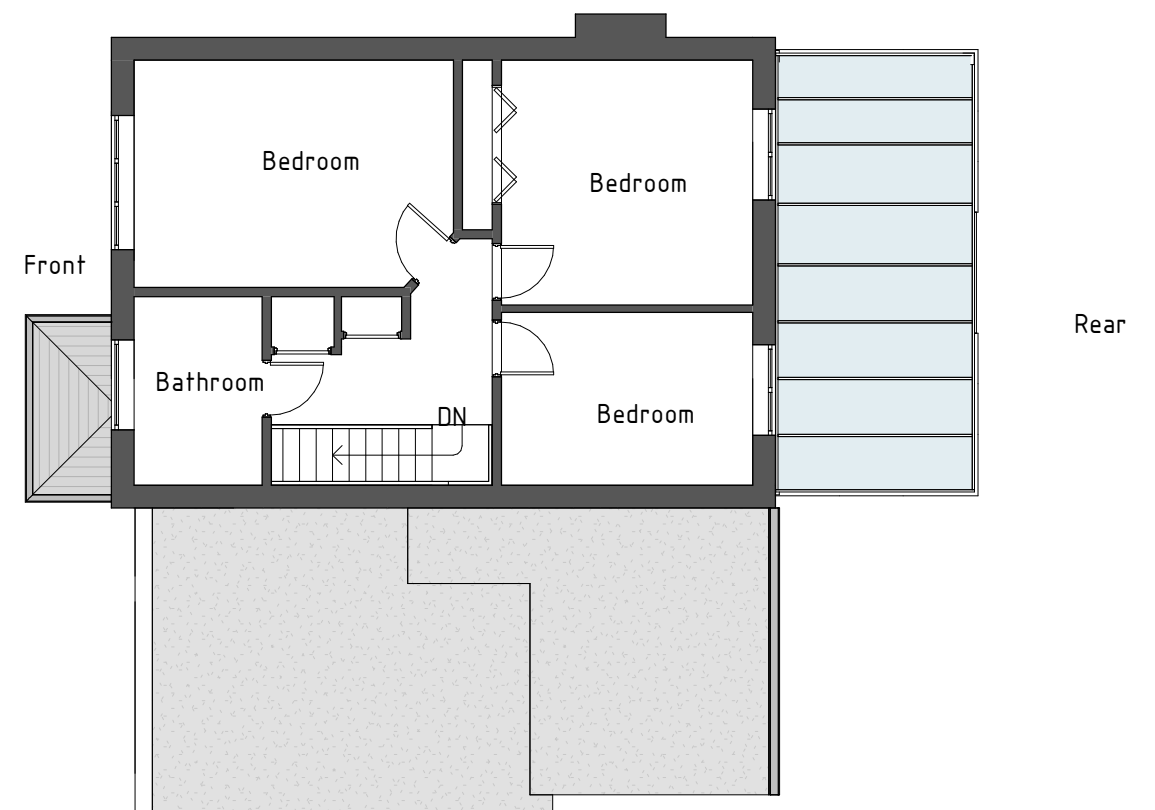

Existing First Floor
1 : 100




Existing Front Elevation
1 : 100

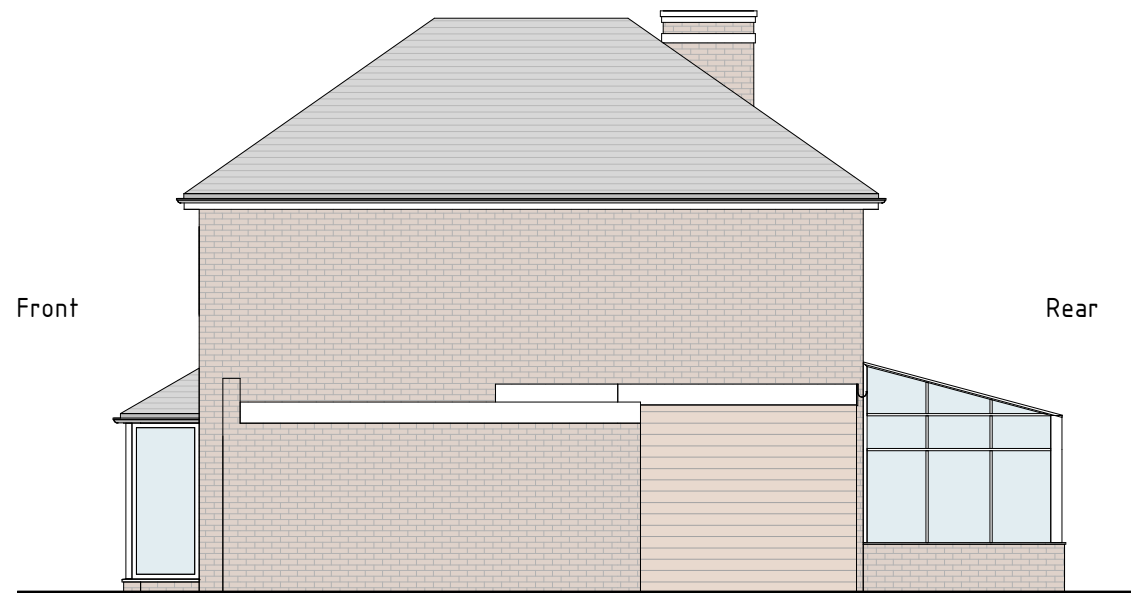


Existing Side Elevation
1 : 100



Existing Rear Elevation
1 : 100

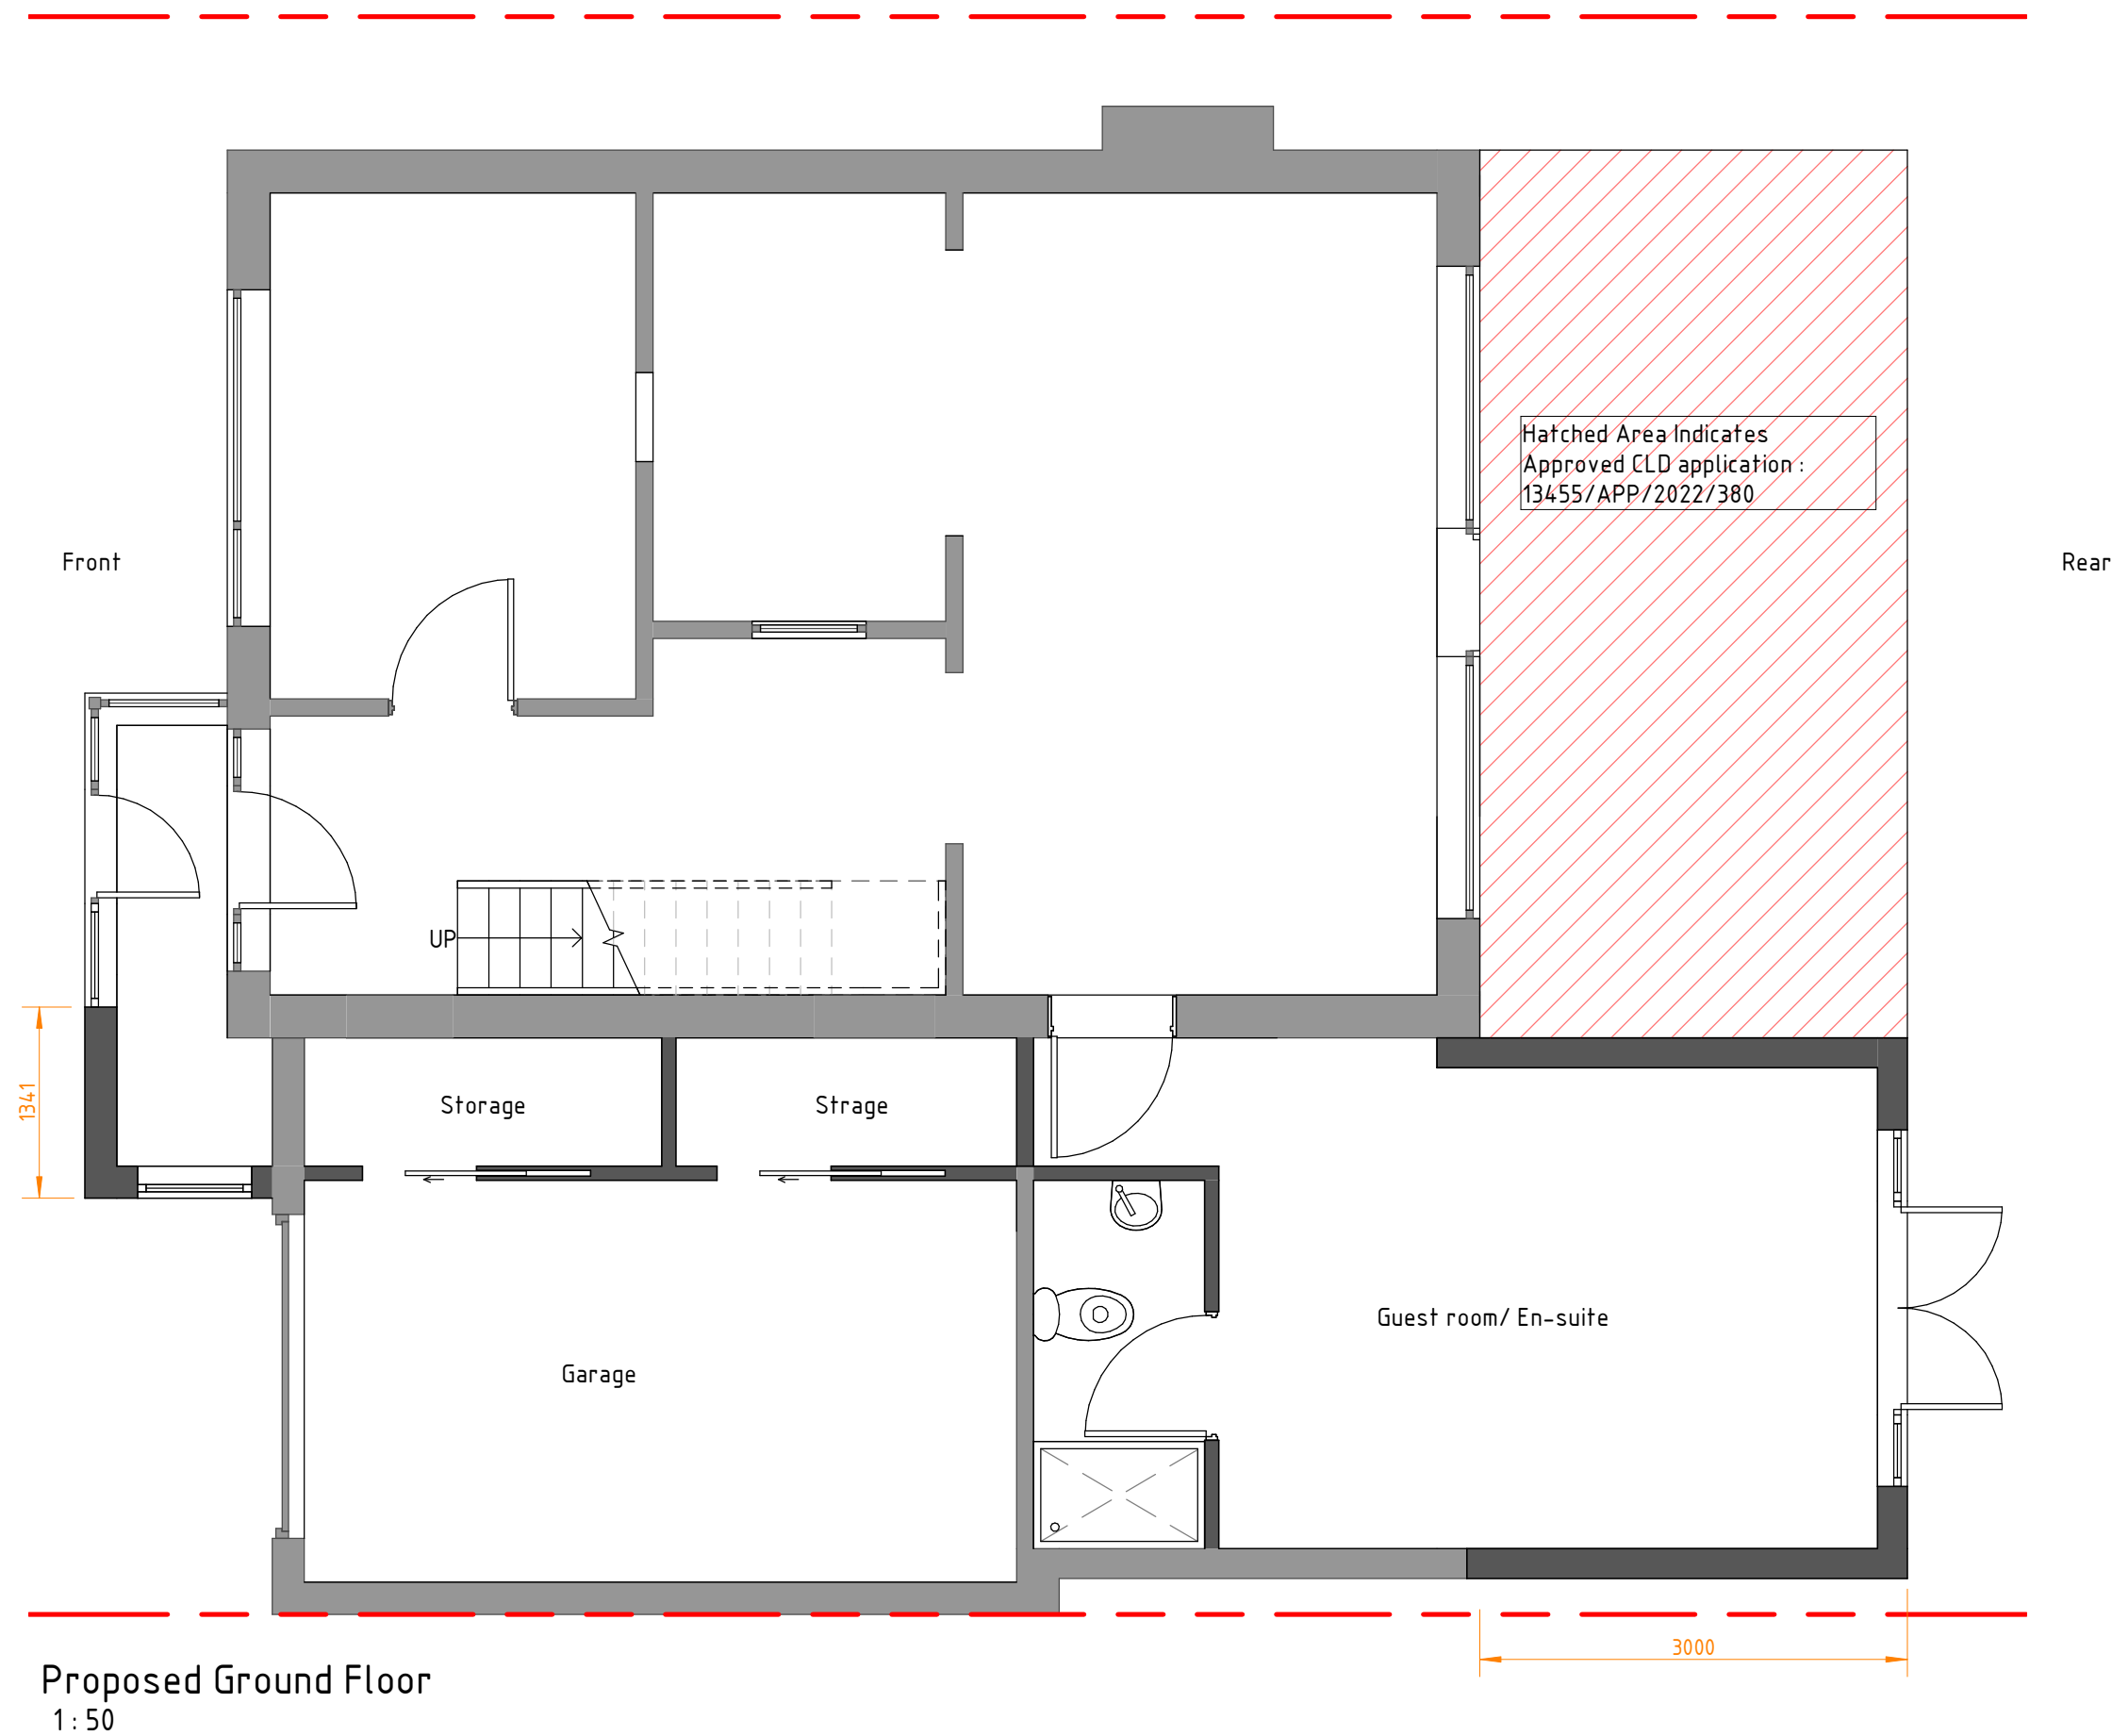


Proposed Ground Floor
1 : 50

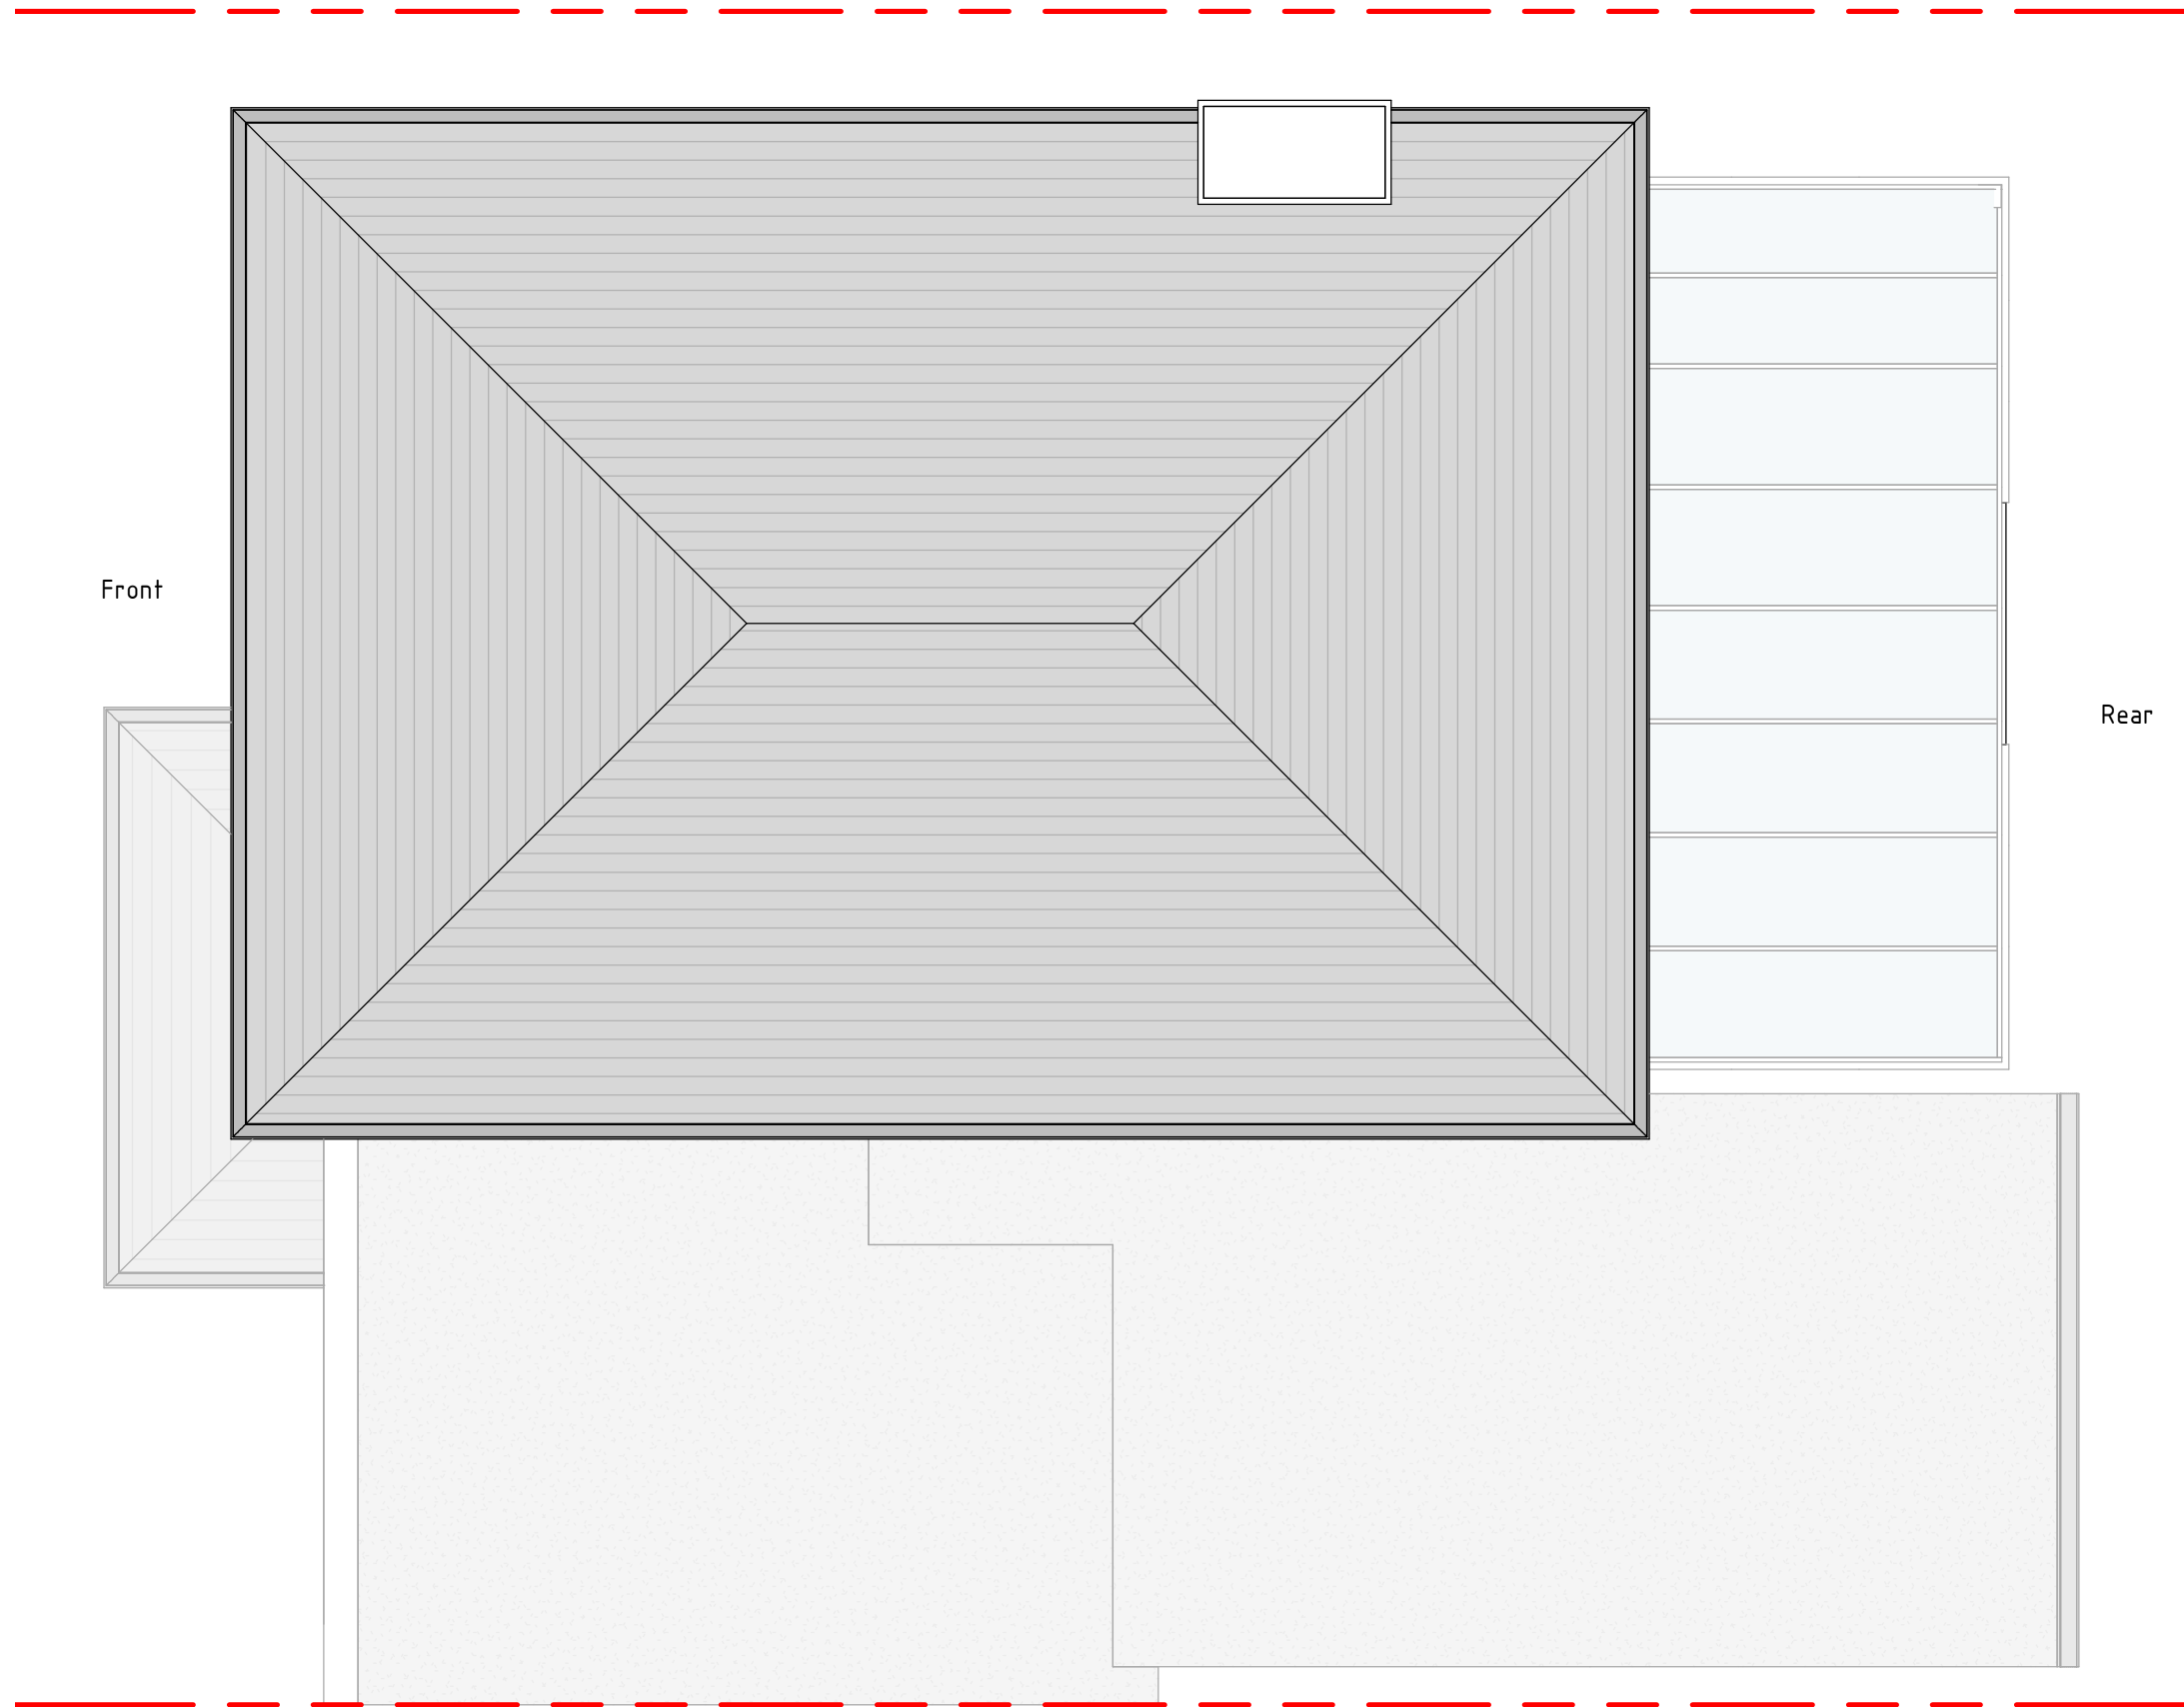

Proposed Roof Plan
1 : 50



Proposed Front Elevation
1 : 100

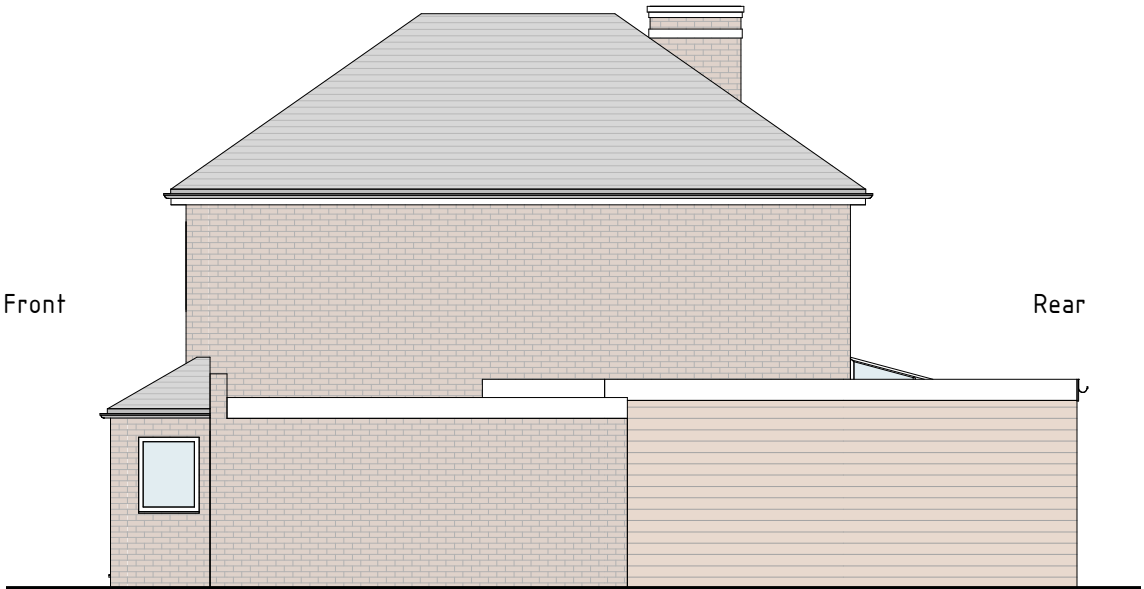

Proposed Side Elevation
1 : 100

Proposed material to
match existing



Proposed Rear Elevation
1 : 100