





- Bed 1: Lavandula angustifolia 'Hidcote'
Ophiopogon planiscapus 'Nigrescens'
- Bed 2: Cornus alba 'Aurea'
Mahonia aquifolium 'Apollo'
Ophiopogon planiscapus 'Nigrescens'
Rosmarinus officinalis
Thymus serpyllum
- Bed 3: Cornus alba 'Aurea'
Lonicera periclymenum 'Heaven Scent'
Rosmarinus officinalis
Thymus serpyllum
- Bed 4: Buxus sempervirens
- Bed 5: Euonymus fortunei 'Emerald Gaiety'
Parthenocissus quinquefolia
Rubus cockburnianus 'Goldenvale'
- Bed 6: Clematis x cartmanii 'Avalanche'
- Bed 7: Buddleja davidii 'Black Knight'
Hebe 'Caledonia'
Thymus serpyllum
- Trees: Malus 'John Downie'
Prunus 'Spire'

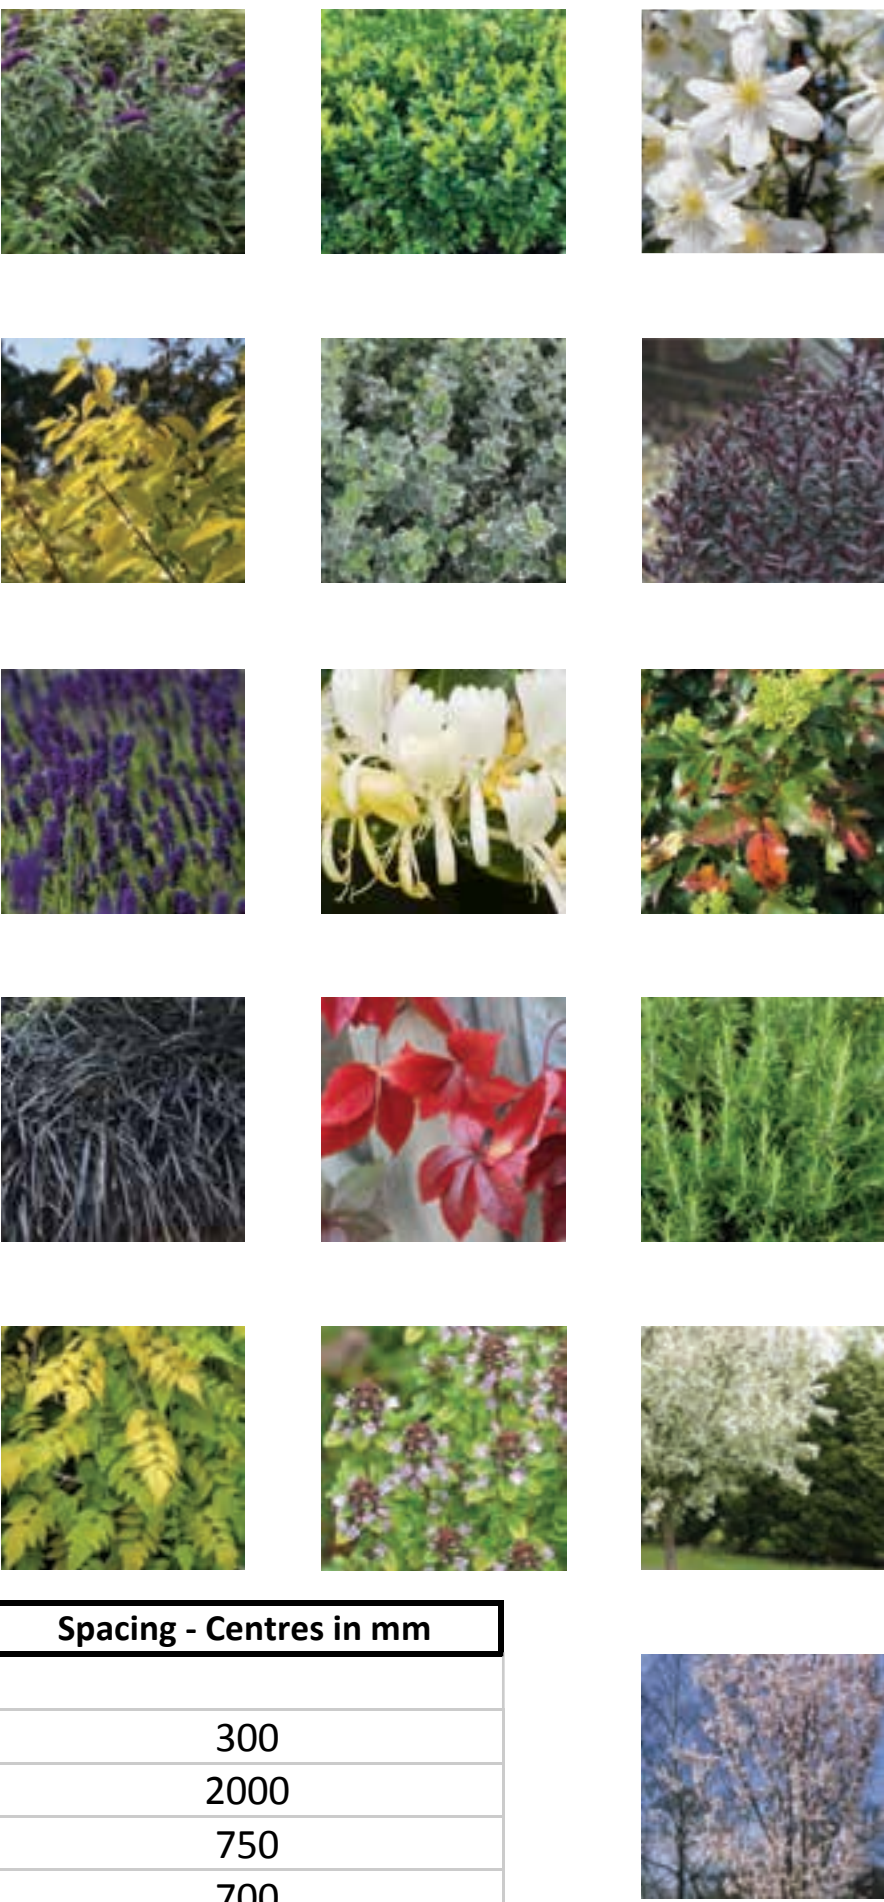

Shrubs & Perennials	Size In cm	Pot size	Quantity	Spacing - Centres in mm
Buddleja davidii 'Black Knight'	40-60	2L	4	
Buxus sempervirens	30-40	3L	82	300
Clematis x cartmanii 'Avalanche'	60-80	2L	7	2000
Cornus alba 'Aurea'	40-60	2L	25	750
Euonymus fortunei 'Emerald Gaiety'	15-20	2L	12	700
Hebe 'Caledonia'	20-30	3L	38	400
Lavandula angustifolia 'Hidcote'	15-20	2L	23	750
Lonicera periclymenum 'Heaven Scent'	80-100	3L	3	
Mahnoia aquifolium 'Apollo'	40-60cm	7-7.5L	5	700
Ophiopogon planiscapus 'Nigrescens'		1L	94	200
Parthenocissus quinquefolia	40-60	2L	4	4800
Rosmarinus officinalis	30-40	2L	30	900
Rubus cockburnianus 'Goldenvale'	40-60	2L	13	1000
Thymus serpyllum		1L	102	350
Trees				
Malus 'John Downie'	125-150	10L	4	
Prunus 'Spire'	175-200	15L	3	

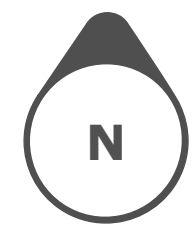

0 5 10m



DRAWN BY
Claire Pollard
DESCRIPTION
Proposed Planting Plan
Scale 1:50 @ A1

PROJECT
37 St John's Road
Uxbridge

ISSUE
August 2014

CLIENT
Astenway

Iron Butterfly Design
E: info@ironbutterflydesign.co.uk
T: 07906 672 853

IRON BUTTERFLY
design



0 5 10m



1no Clematis × cartmanii 'Avalanche'
1no Malus 'John Downie'

1no Clematis × cartmanii 'Avalanche'
1no Prunus 'Spire'

1no Parthenocissus quinquefolia
3no Rubus cockburnianus 'Goldenvale'
1no Malus 'John Downie'
8no Lavandula angustifolia 'Hidcote'
24no Ophiopogon planiscapus 'Nigrescens'

1no Lavandula angustifolia 'Hidcote'
9no Ophiopogon planiscapus 'Nigrescens'
4no Lavandula angustifolia 'Hidcote'
1no Clematis × cartmanii 'Avalanche'
12no Ophiopogon planiscapus 'Nigrescens'

7no Lavandula angustifolia 'Hidcote'
1no Prunus 'Spire'
5no Ophiopogon planiscapus 'Nigrescens'
9no Ophiopogon planiscapus 'Nigrescens'
3no Lavandula angustifolia 'Hidcote'

DRAWN BY
Claire Pollard
DESCRIPTION
Proposed Planting Plan
Scale 1:50 @ A1

PROJECT
37 St John's Road
Uxbridge


ISSUE
August 2014

CLIENT
Astenway

Iron Butterfly Design
E: info@ironbutterflydesign.co.uk
T: 07906 672 853



0 5 10m

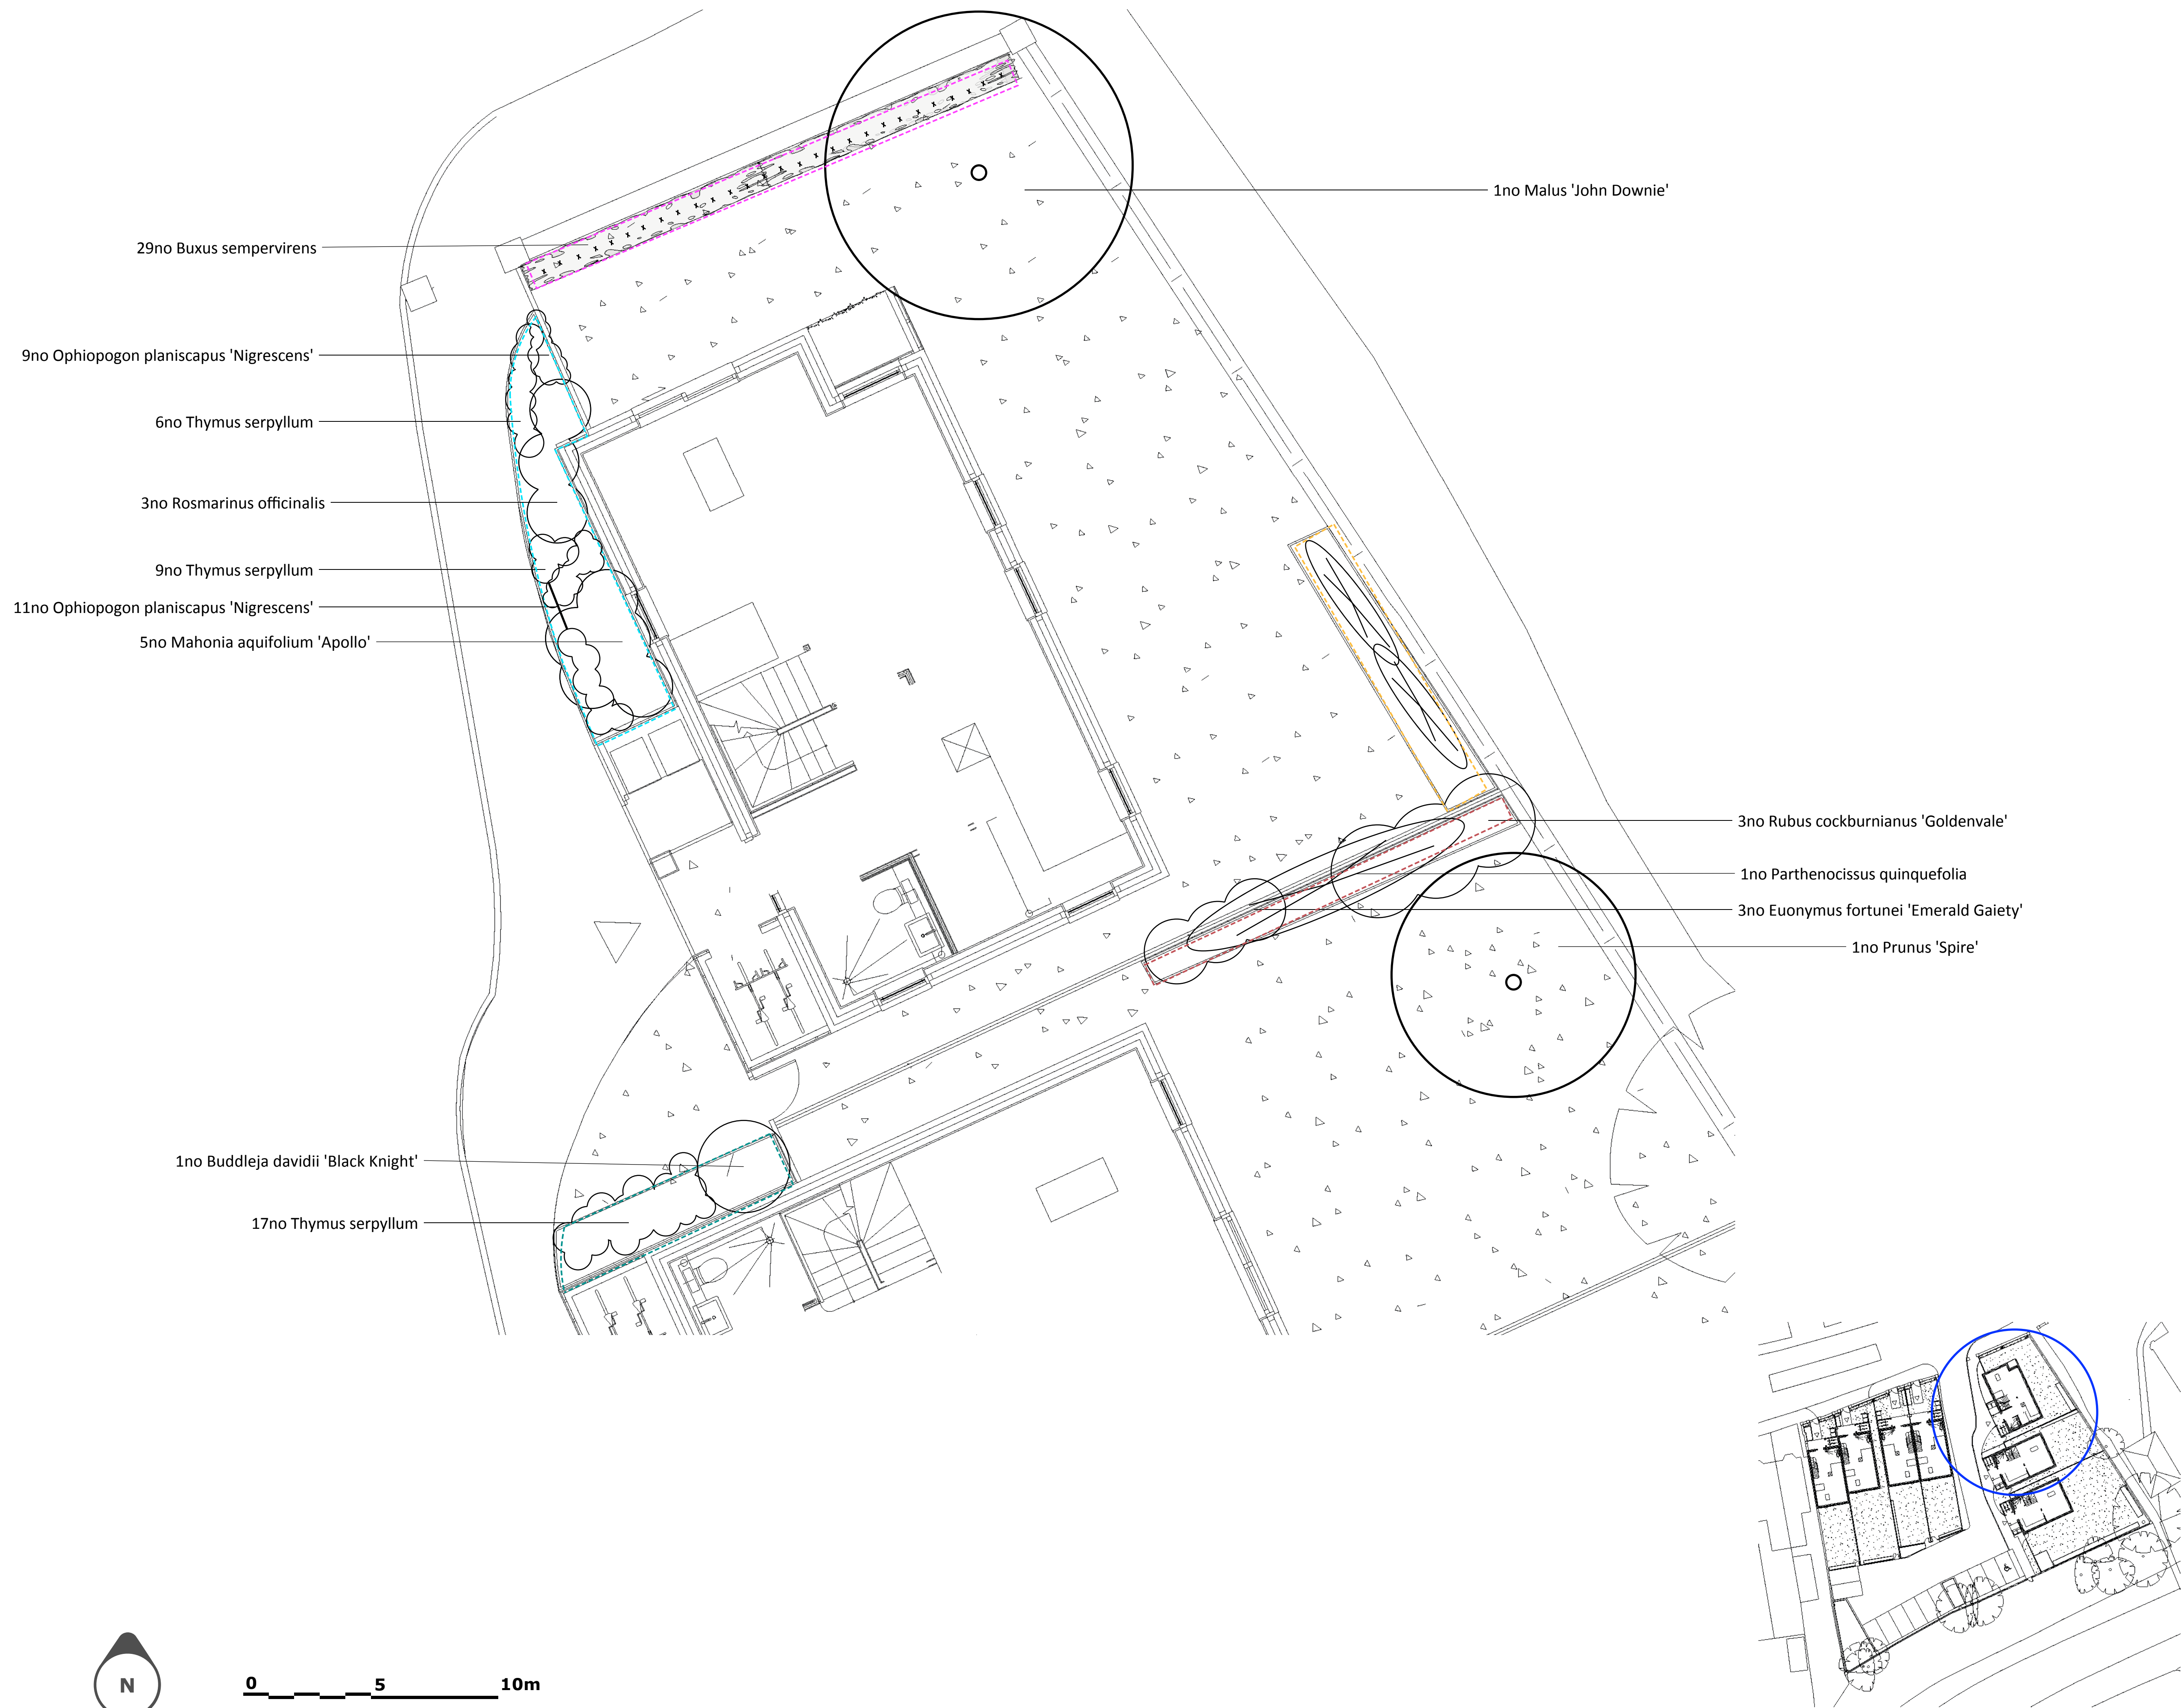

DRAWN BY
Claire Pollard
DESCRIPTION
Proposed Planting Plan
Scale 1:50 @ A1

PROJECT
37 St John's Road
Uxbridge

ISSUE
August 2014


CLIENT
Astenway

Iron Butterfly Design
E: info@ironbutterflydesign.co.uk
T: 07906 672 853

IRON BUTTERFLY
design



0 5 10m

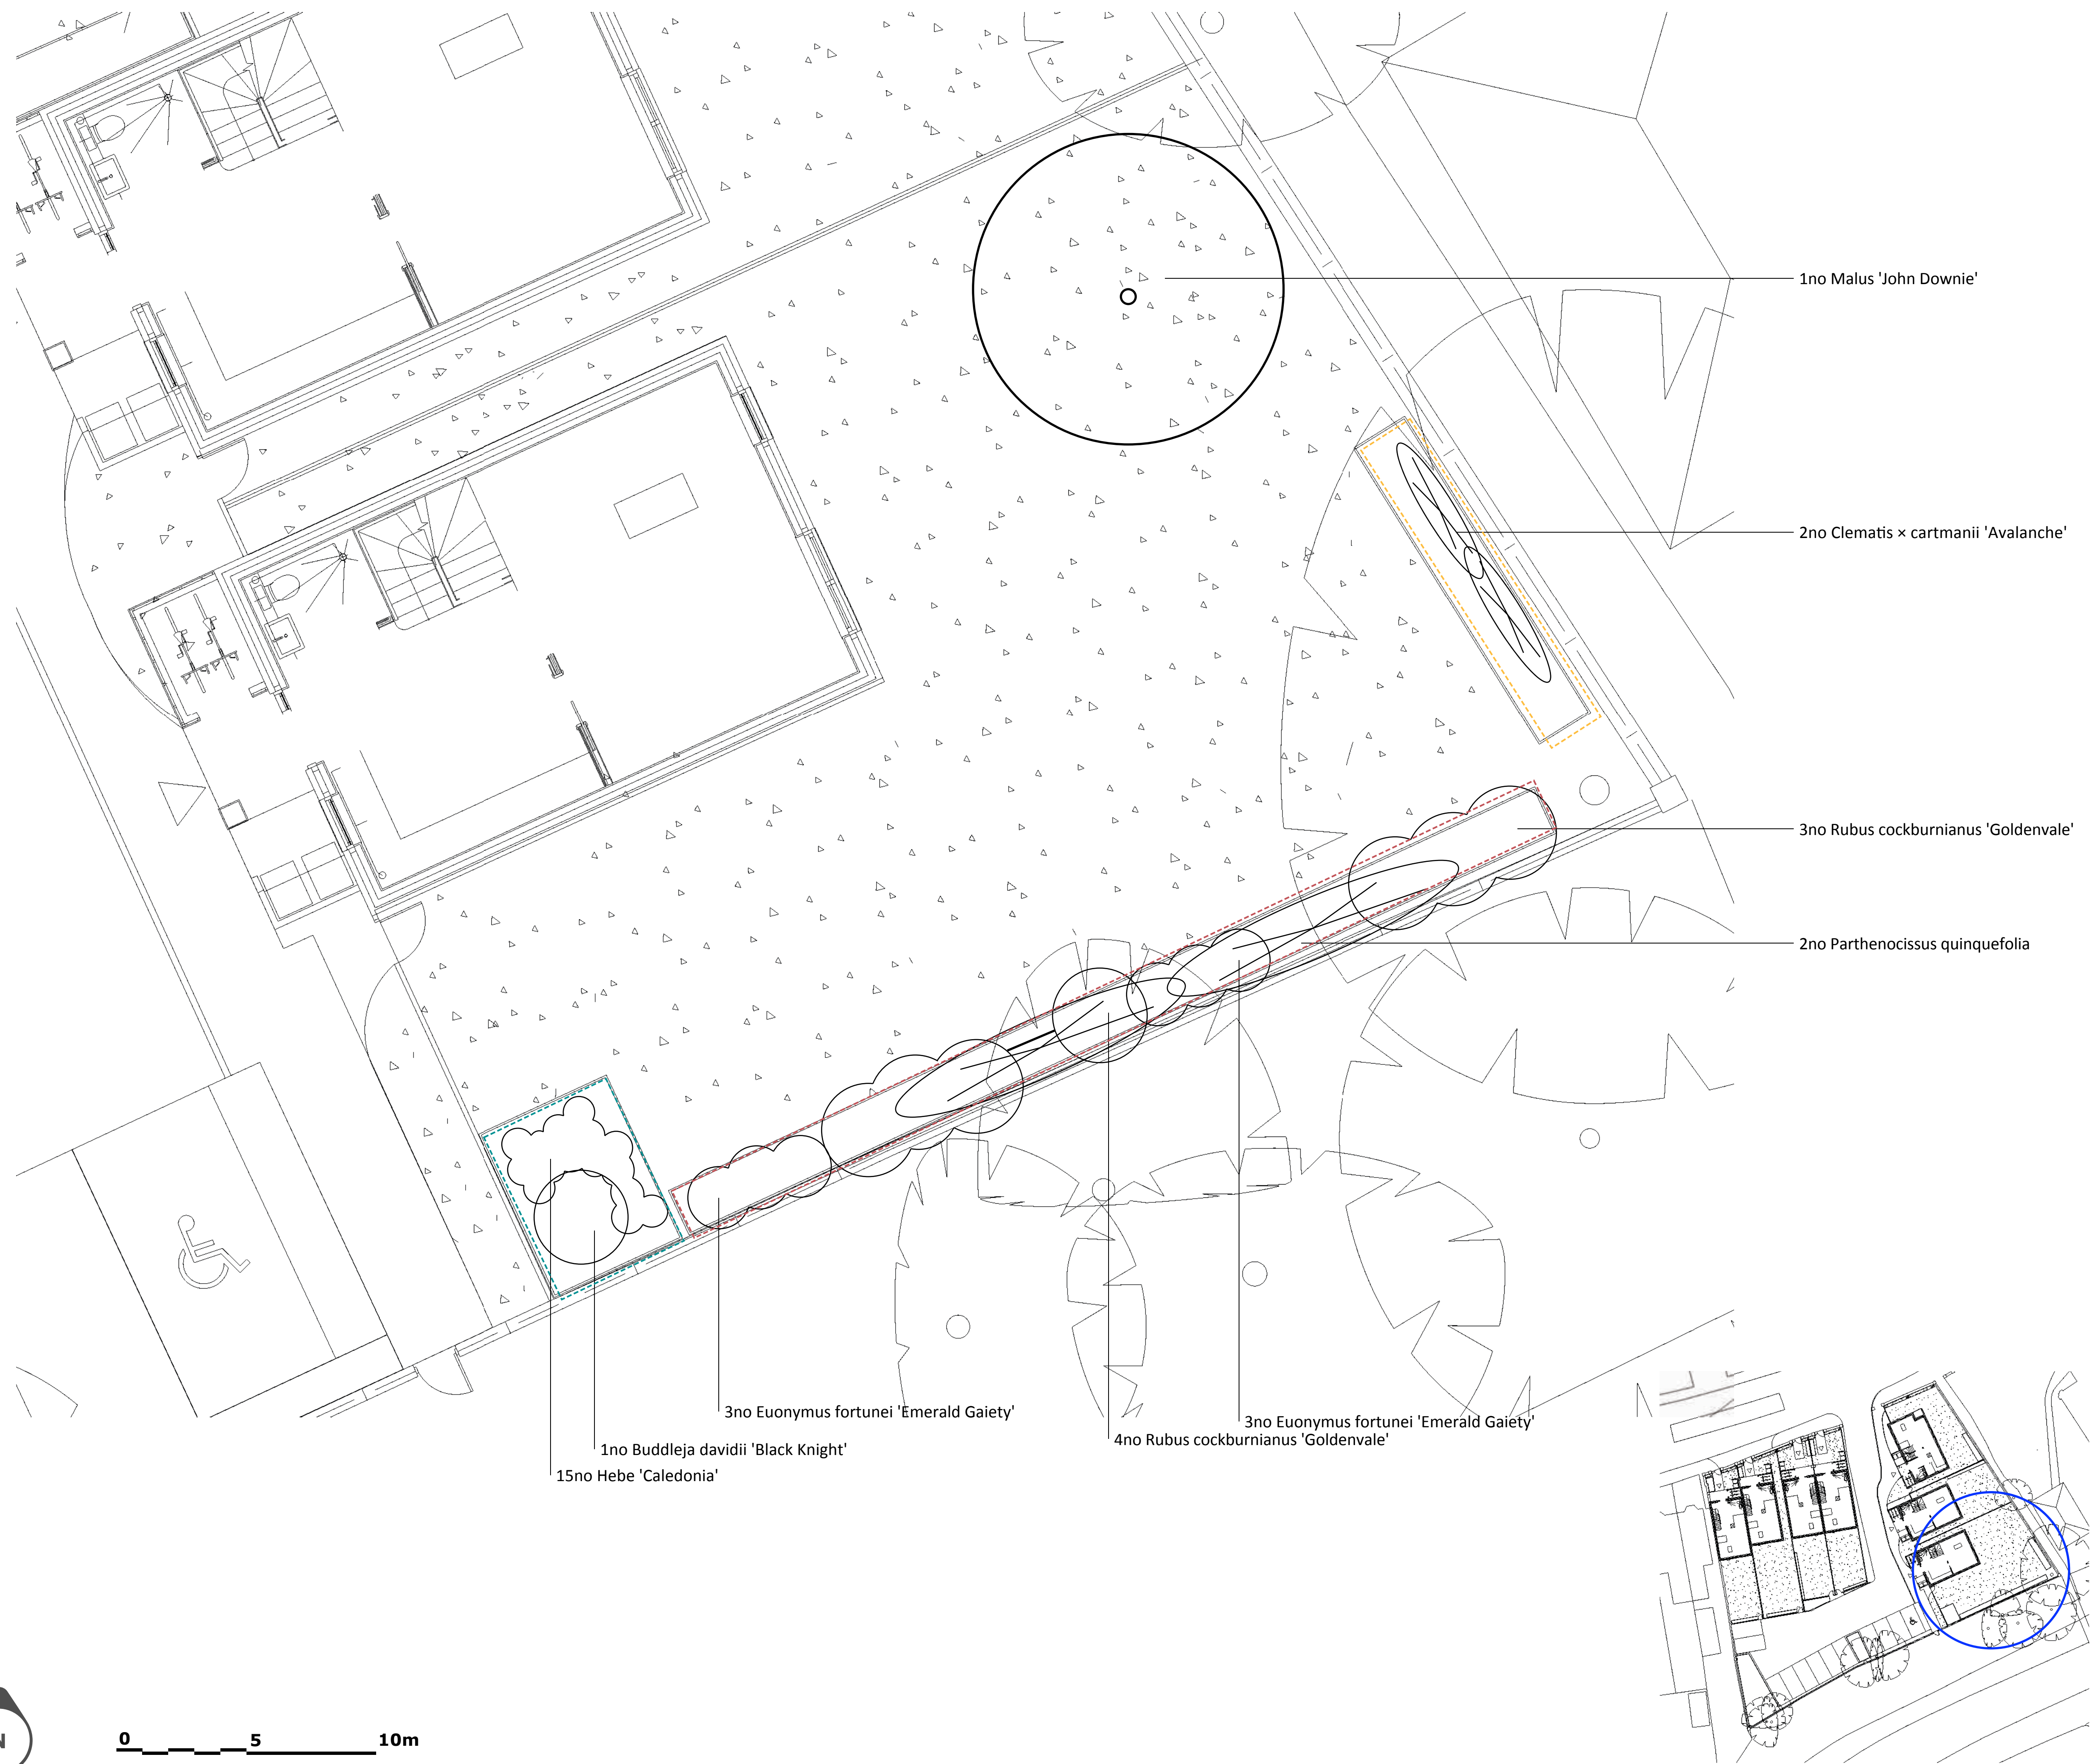

15no Hebe 'Caledonia'

1no Buddleja davidii 'Black Knight'

3no Euonymus fortunei 'Emerald Gaiety'

3no Euonymus fortunei 'Emerald Gaiety'
4no Rubus cockburnianus 'Goldenvale'

1no Malus 'John Downie'

2no Clematis x cartmanii 'Avalanche'

3no Rubus cockburnianus 'Goldenvale'

2no Parthenocissus quinquefolia

DRAWN BY
Claire Pollard
DESCRIPTION
Proposed Planting Plan
Scale 1:50 @ A1


PROJECT
37 St John's Road
Uxbridge

ISSUE
August 2014

CLIENT
Astenway

Iron Butterfly Design
E: info@ironbutterflydesign.co.uk
T: 07906 672 853

IRON BUTTERFLY
design

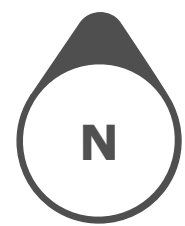

0 5 10m



DRAWN BY
Claire Pollard
DESCRIPTION
Proposed Planting Plan
Scale 1:50 @ A1

PROJECT
37 St John's Road
Uxbridge

ISSUE
August 2014

CLIENT
Astenway

Iron Butterfly Design
E: info@ironbutterflydesign.co.uk
T: 07906 672 853

IRON BUTTERFLY
design