

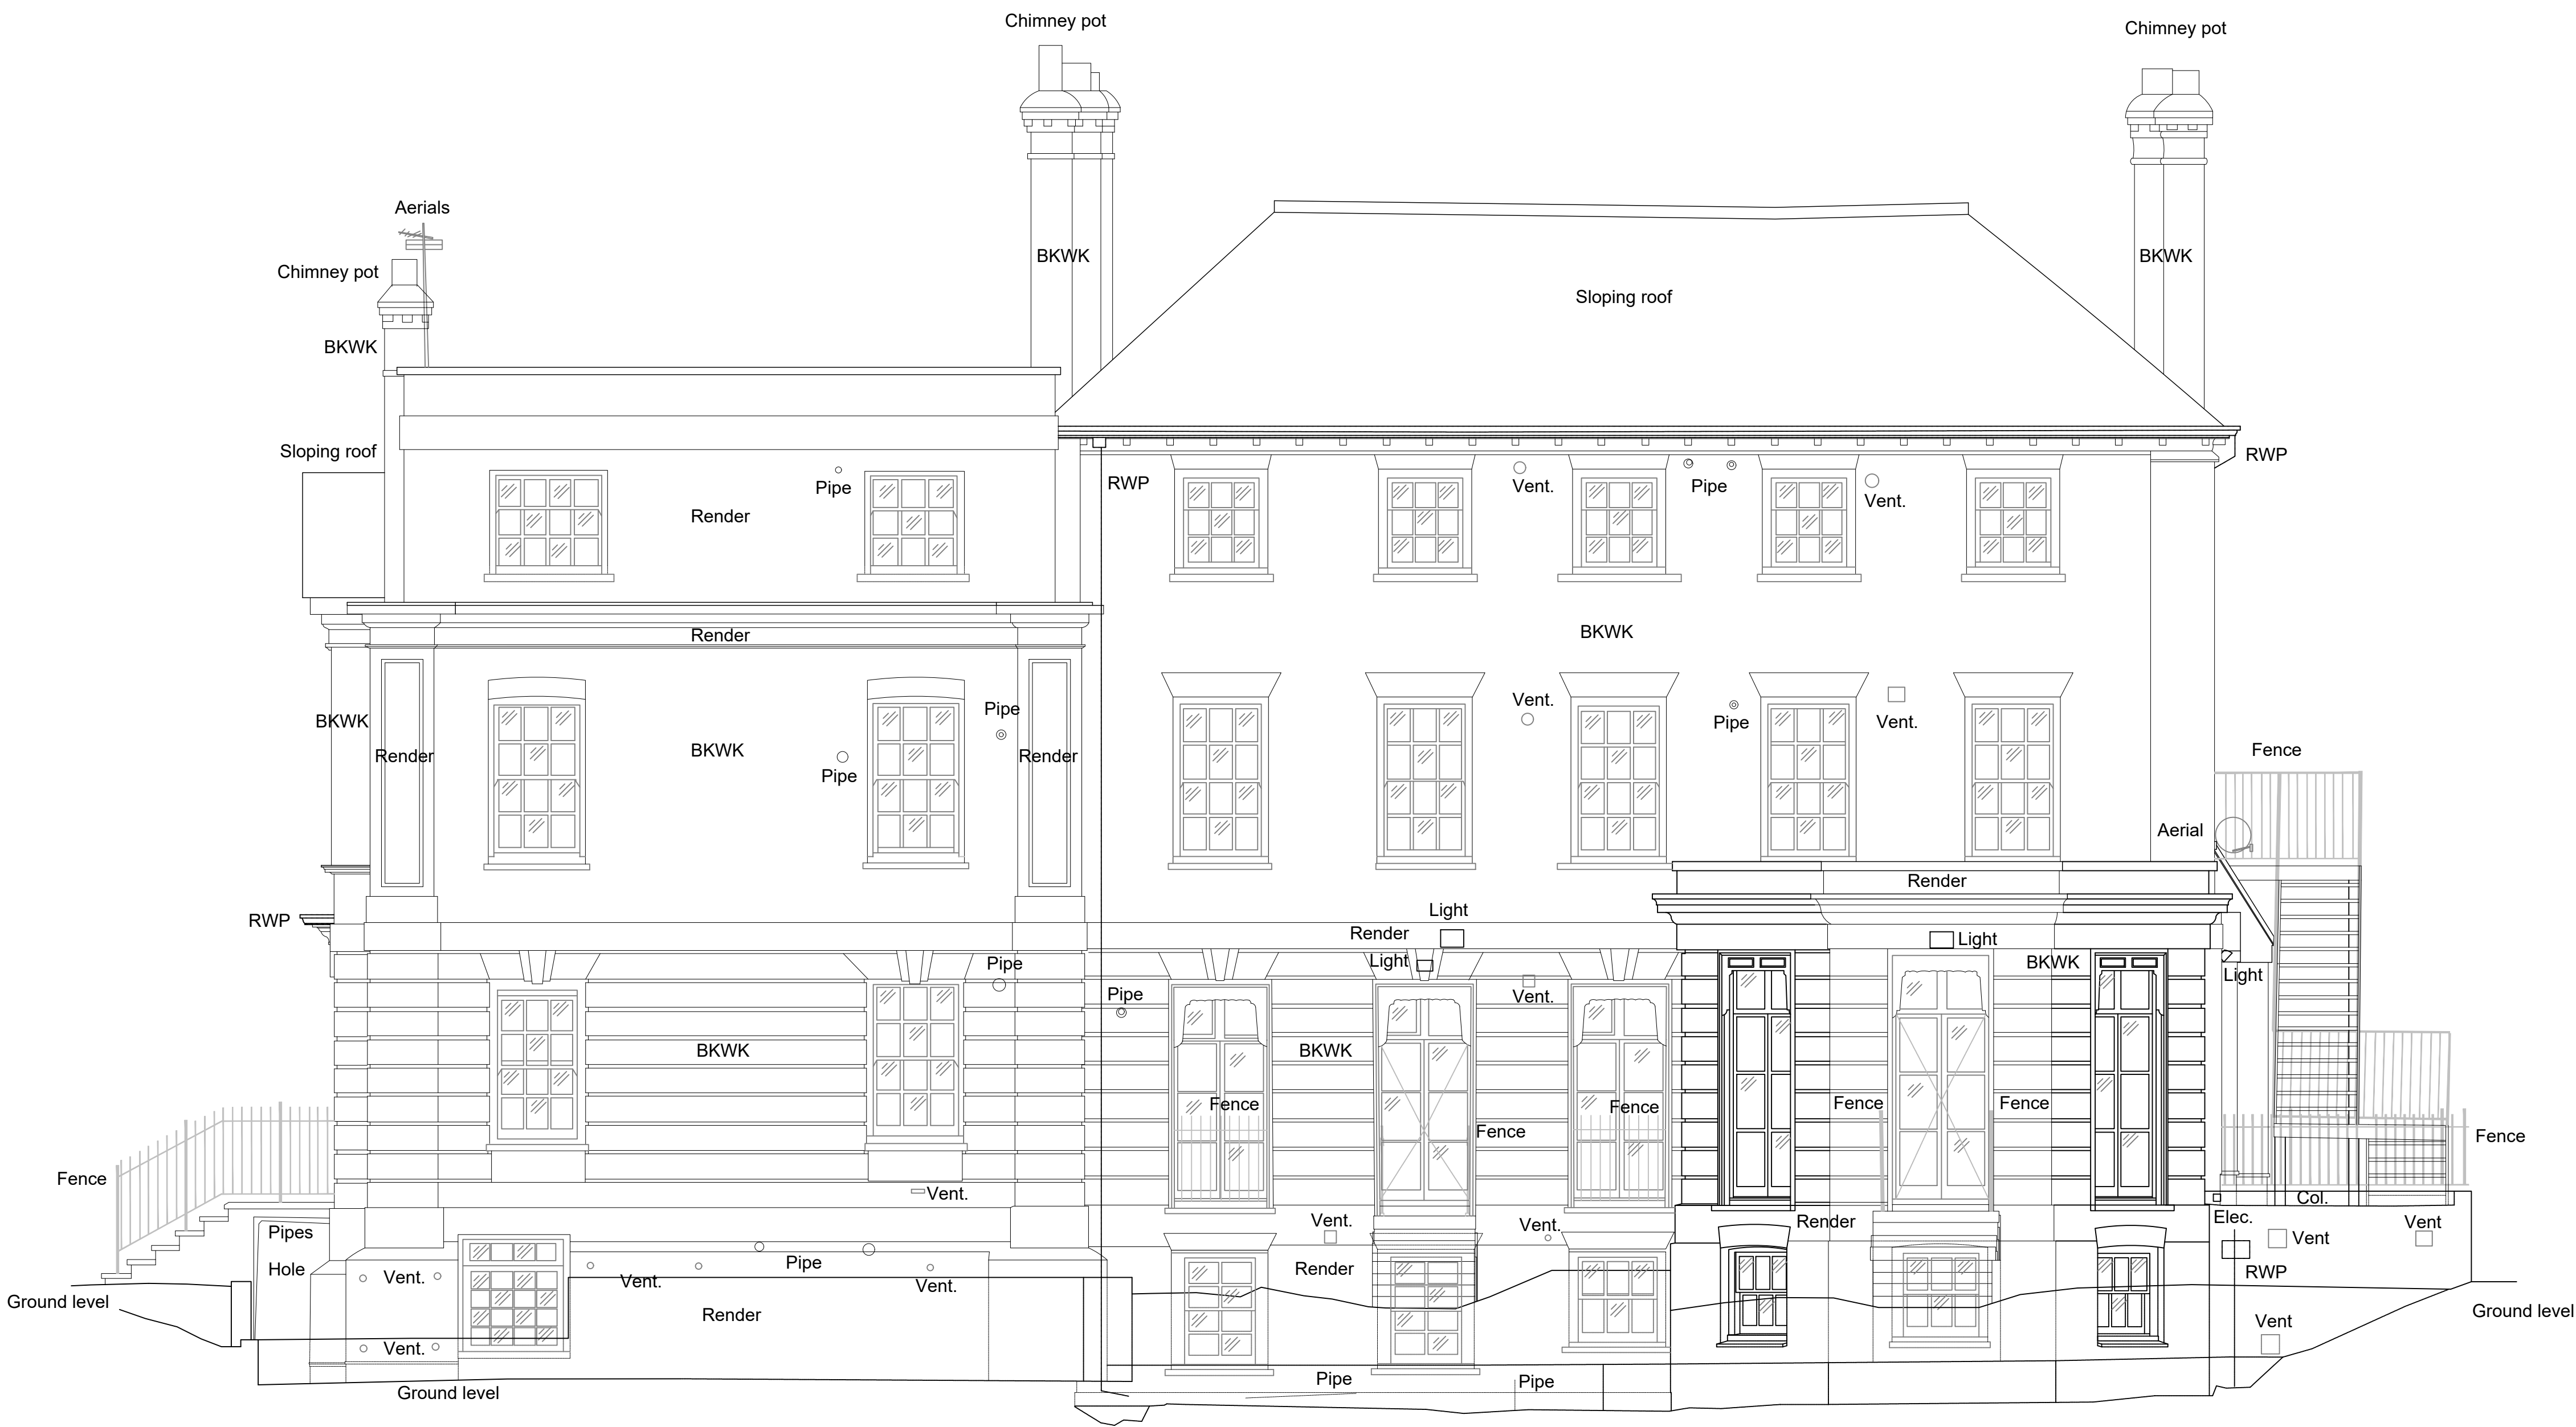


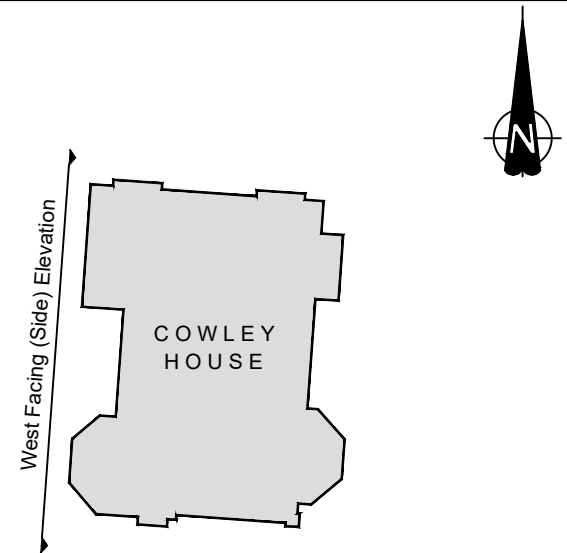

Datum 30.00m

West Facing (Side) Elevation

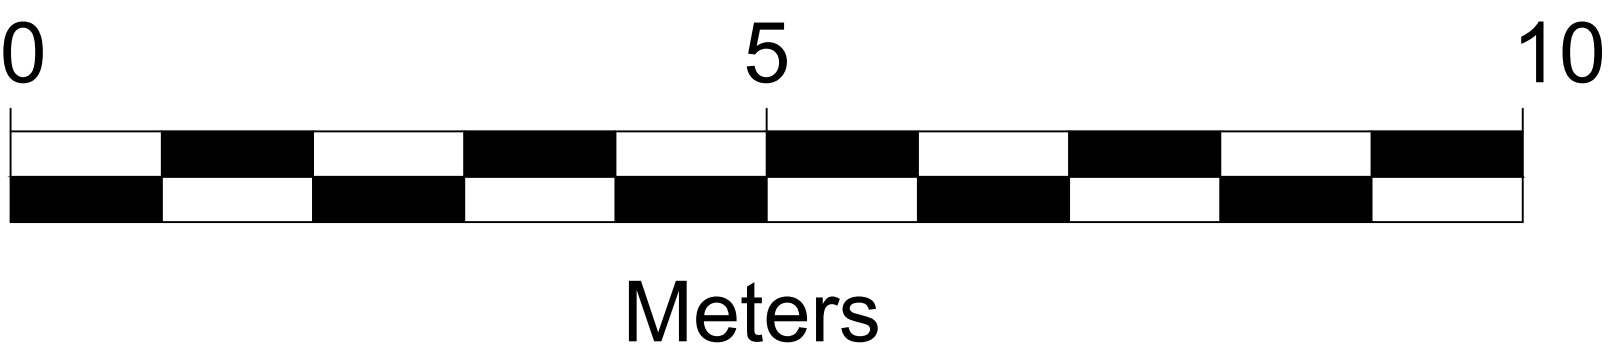

P0	PRELIMINARY ISSUE	25-01-22	DR		
REVISION	DETAILS	DATE	25-01-22	DR	APPV
CLIENT	CADENT GAS LIMITED				
PROJECT	COWLEY HOUSE				
DRAWING TITLE	EXISTING WEST FACING (SIDE) ELEVATION PLAN				
DRG No.	CA12470-004	REV	P0		
DRG SIZE	A1	SCALE	1:50	DATE	23-02-22
DRAWN BY	LK	CHECKED BY	SJ	APPROVED BY	CB
 STOKE ON TRENT TEL 01742 276700 WWW.WARDELL-ARMSTRONG.COM ☐ BIRMINGHAM ☐ BOLTON ☐ CARDIFF ☐ CHALWORTH ☐ EDINBURGH ☐ GLASGOW ☐ LONDON ☐ MANCHESTER ☐ NEWCASTLE UPON TYNE ☐ SHEFFIELD					