



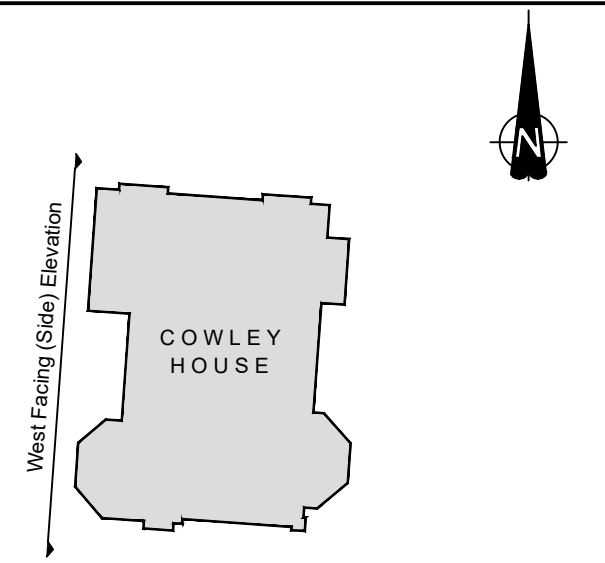

KEY
SCALE 1:500
EXTENT OF NEW EXTERNAL GAS PIPEWORK

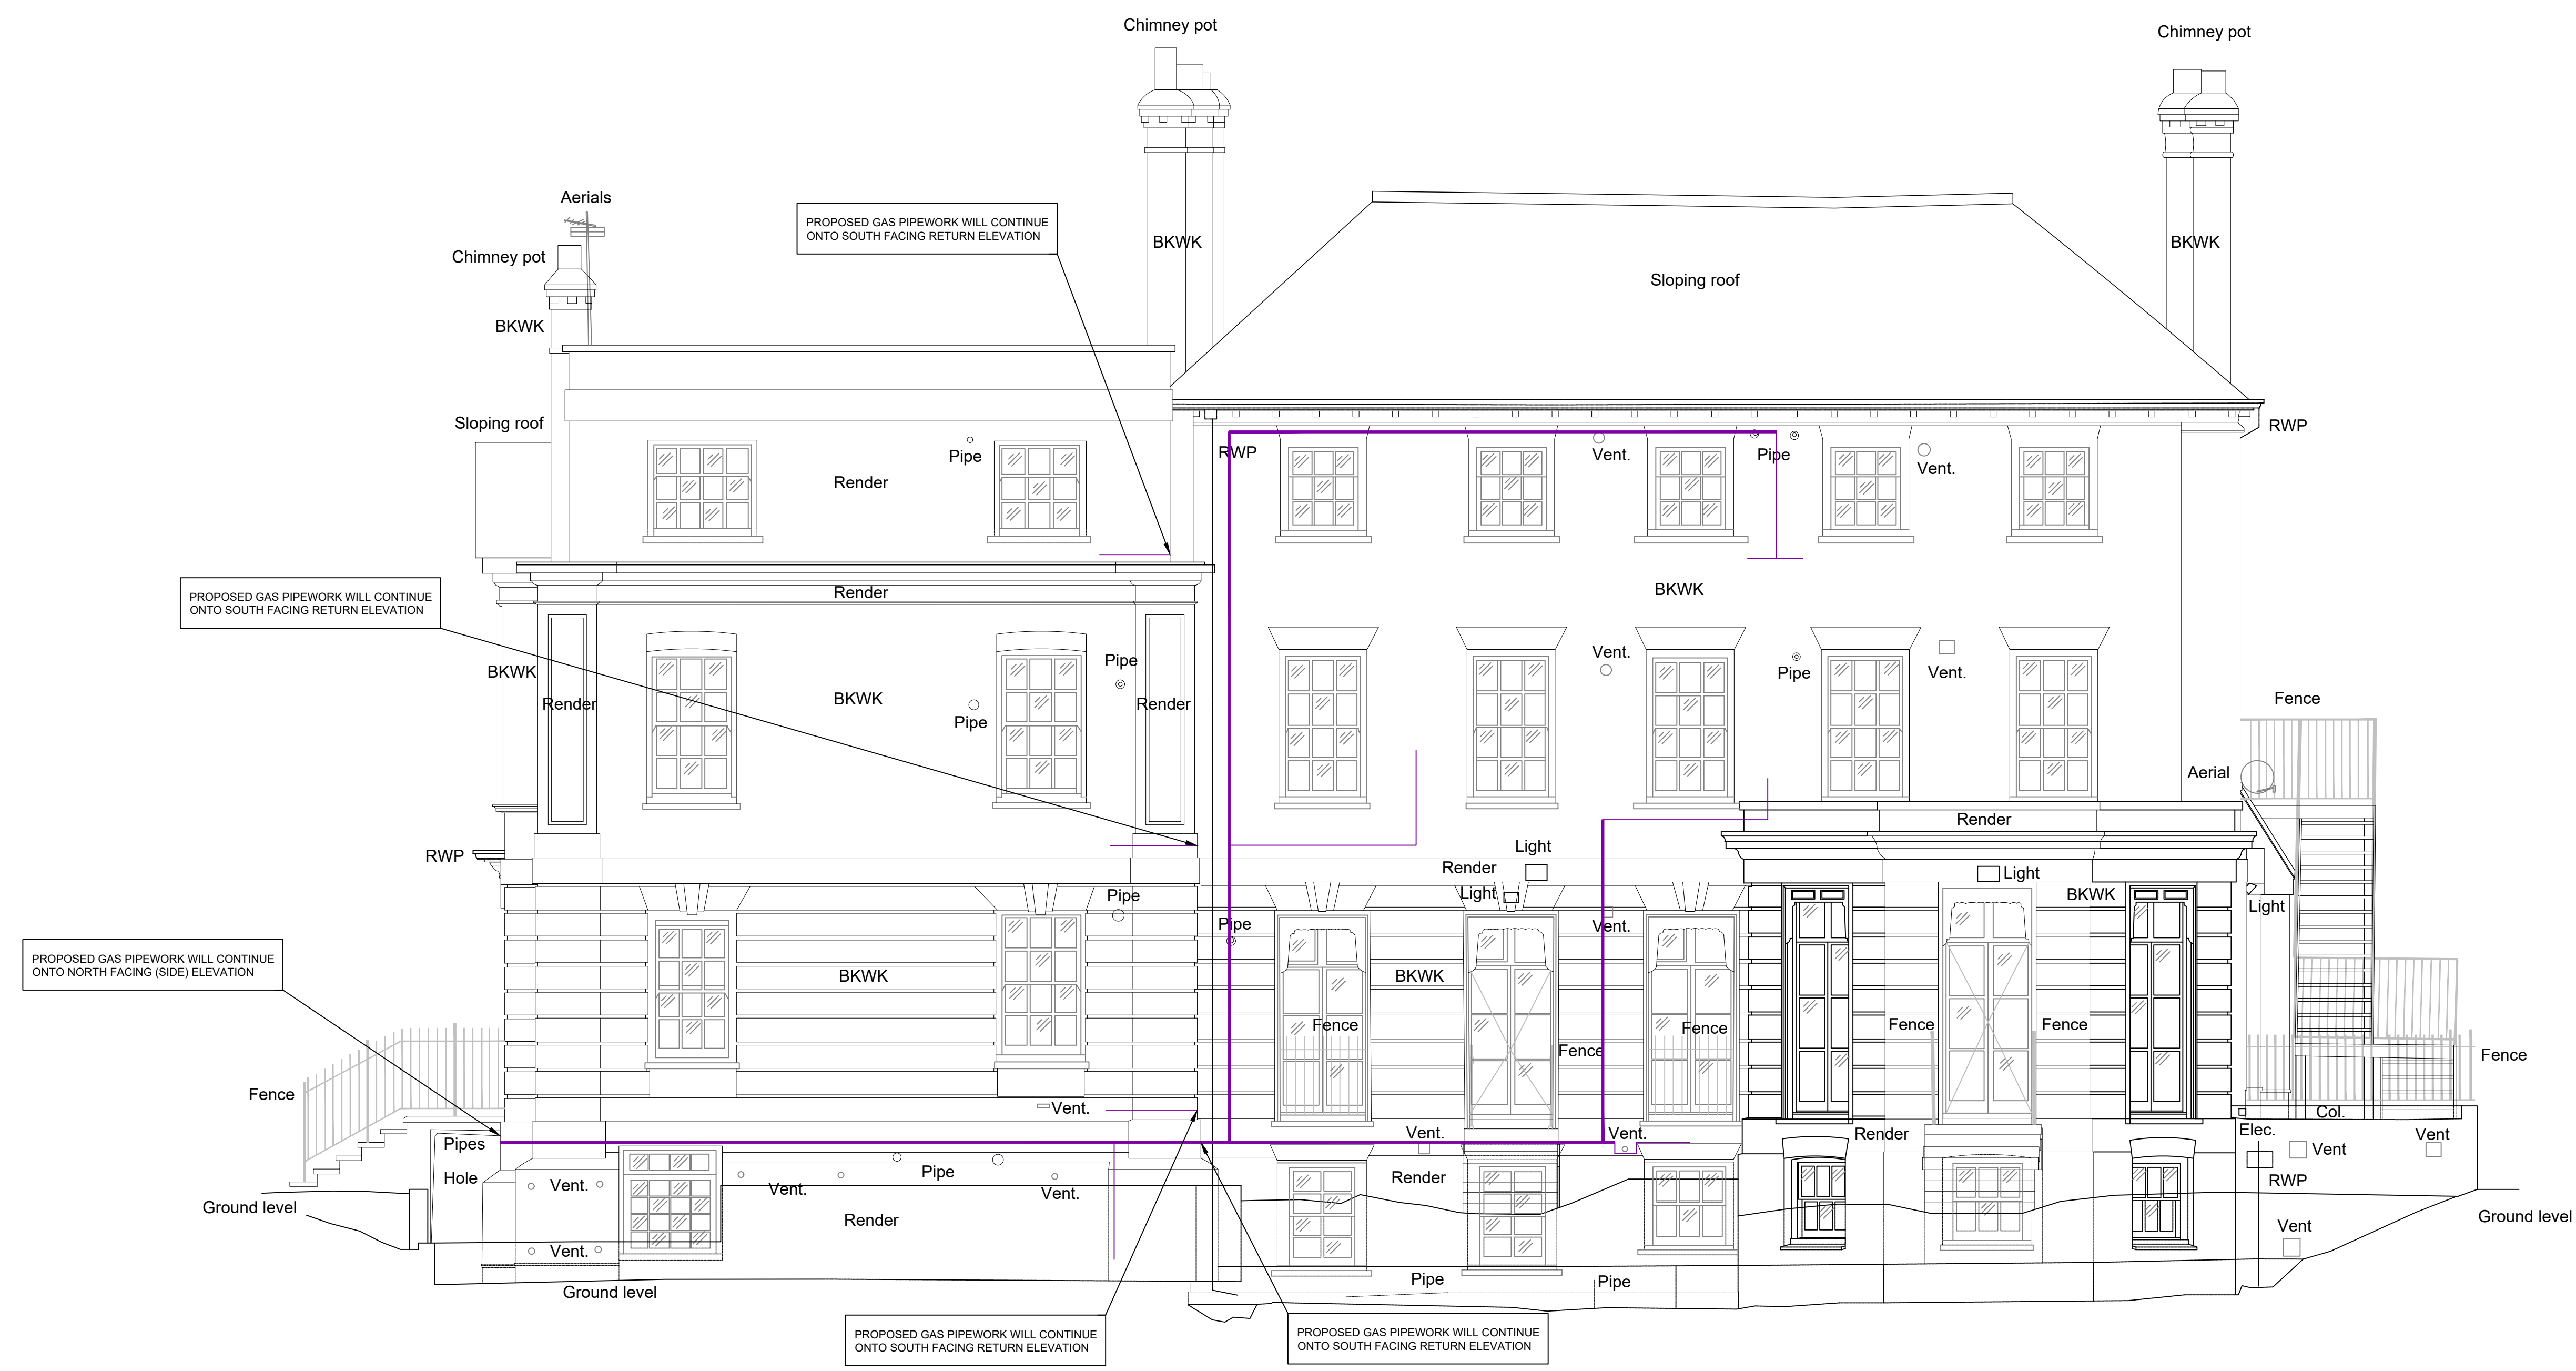

Datum 30.00m

West Facing (Side) Elevation

P0	PRELIMINARY ISSUE	25-01-22	DR		
REVISION	DETAILS	DATE	ISSUED	BY	APP'D
CLIENT	CADENT GAS LIMITED				
PROJECT	COWLEY HOUSE				
DRAWING TITLE	PROPOSED WEST FACING (SIDE) ELEVATIONS PLAN				
DRG No.	CA12470-005	REV	P0		
DRG SIZE	A1	SCALE	1:50	DATE	23-02-22
DRAWN BY	LK	CHECKED BY	SJ	APPROVED BY	CB
STOKE ON TRENT TEL 01742 276700 WWW.WARDELL-ARMSTRONG.COM ☐ BIRMINGHAM ☐ GLASGOW ☐ BOLTON ☐ LONDON ☐ CARDIFF ☐ MANCHESTER ☐ CARLISLE ☐ NEWCASTLE UPON TYNE ☐ EDINBURGH ☐ SHEFFIELD					