


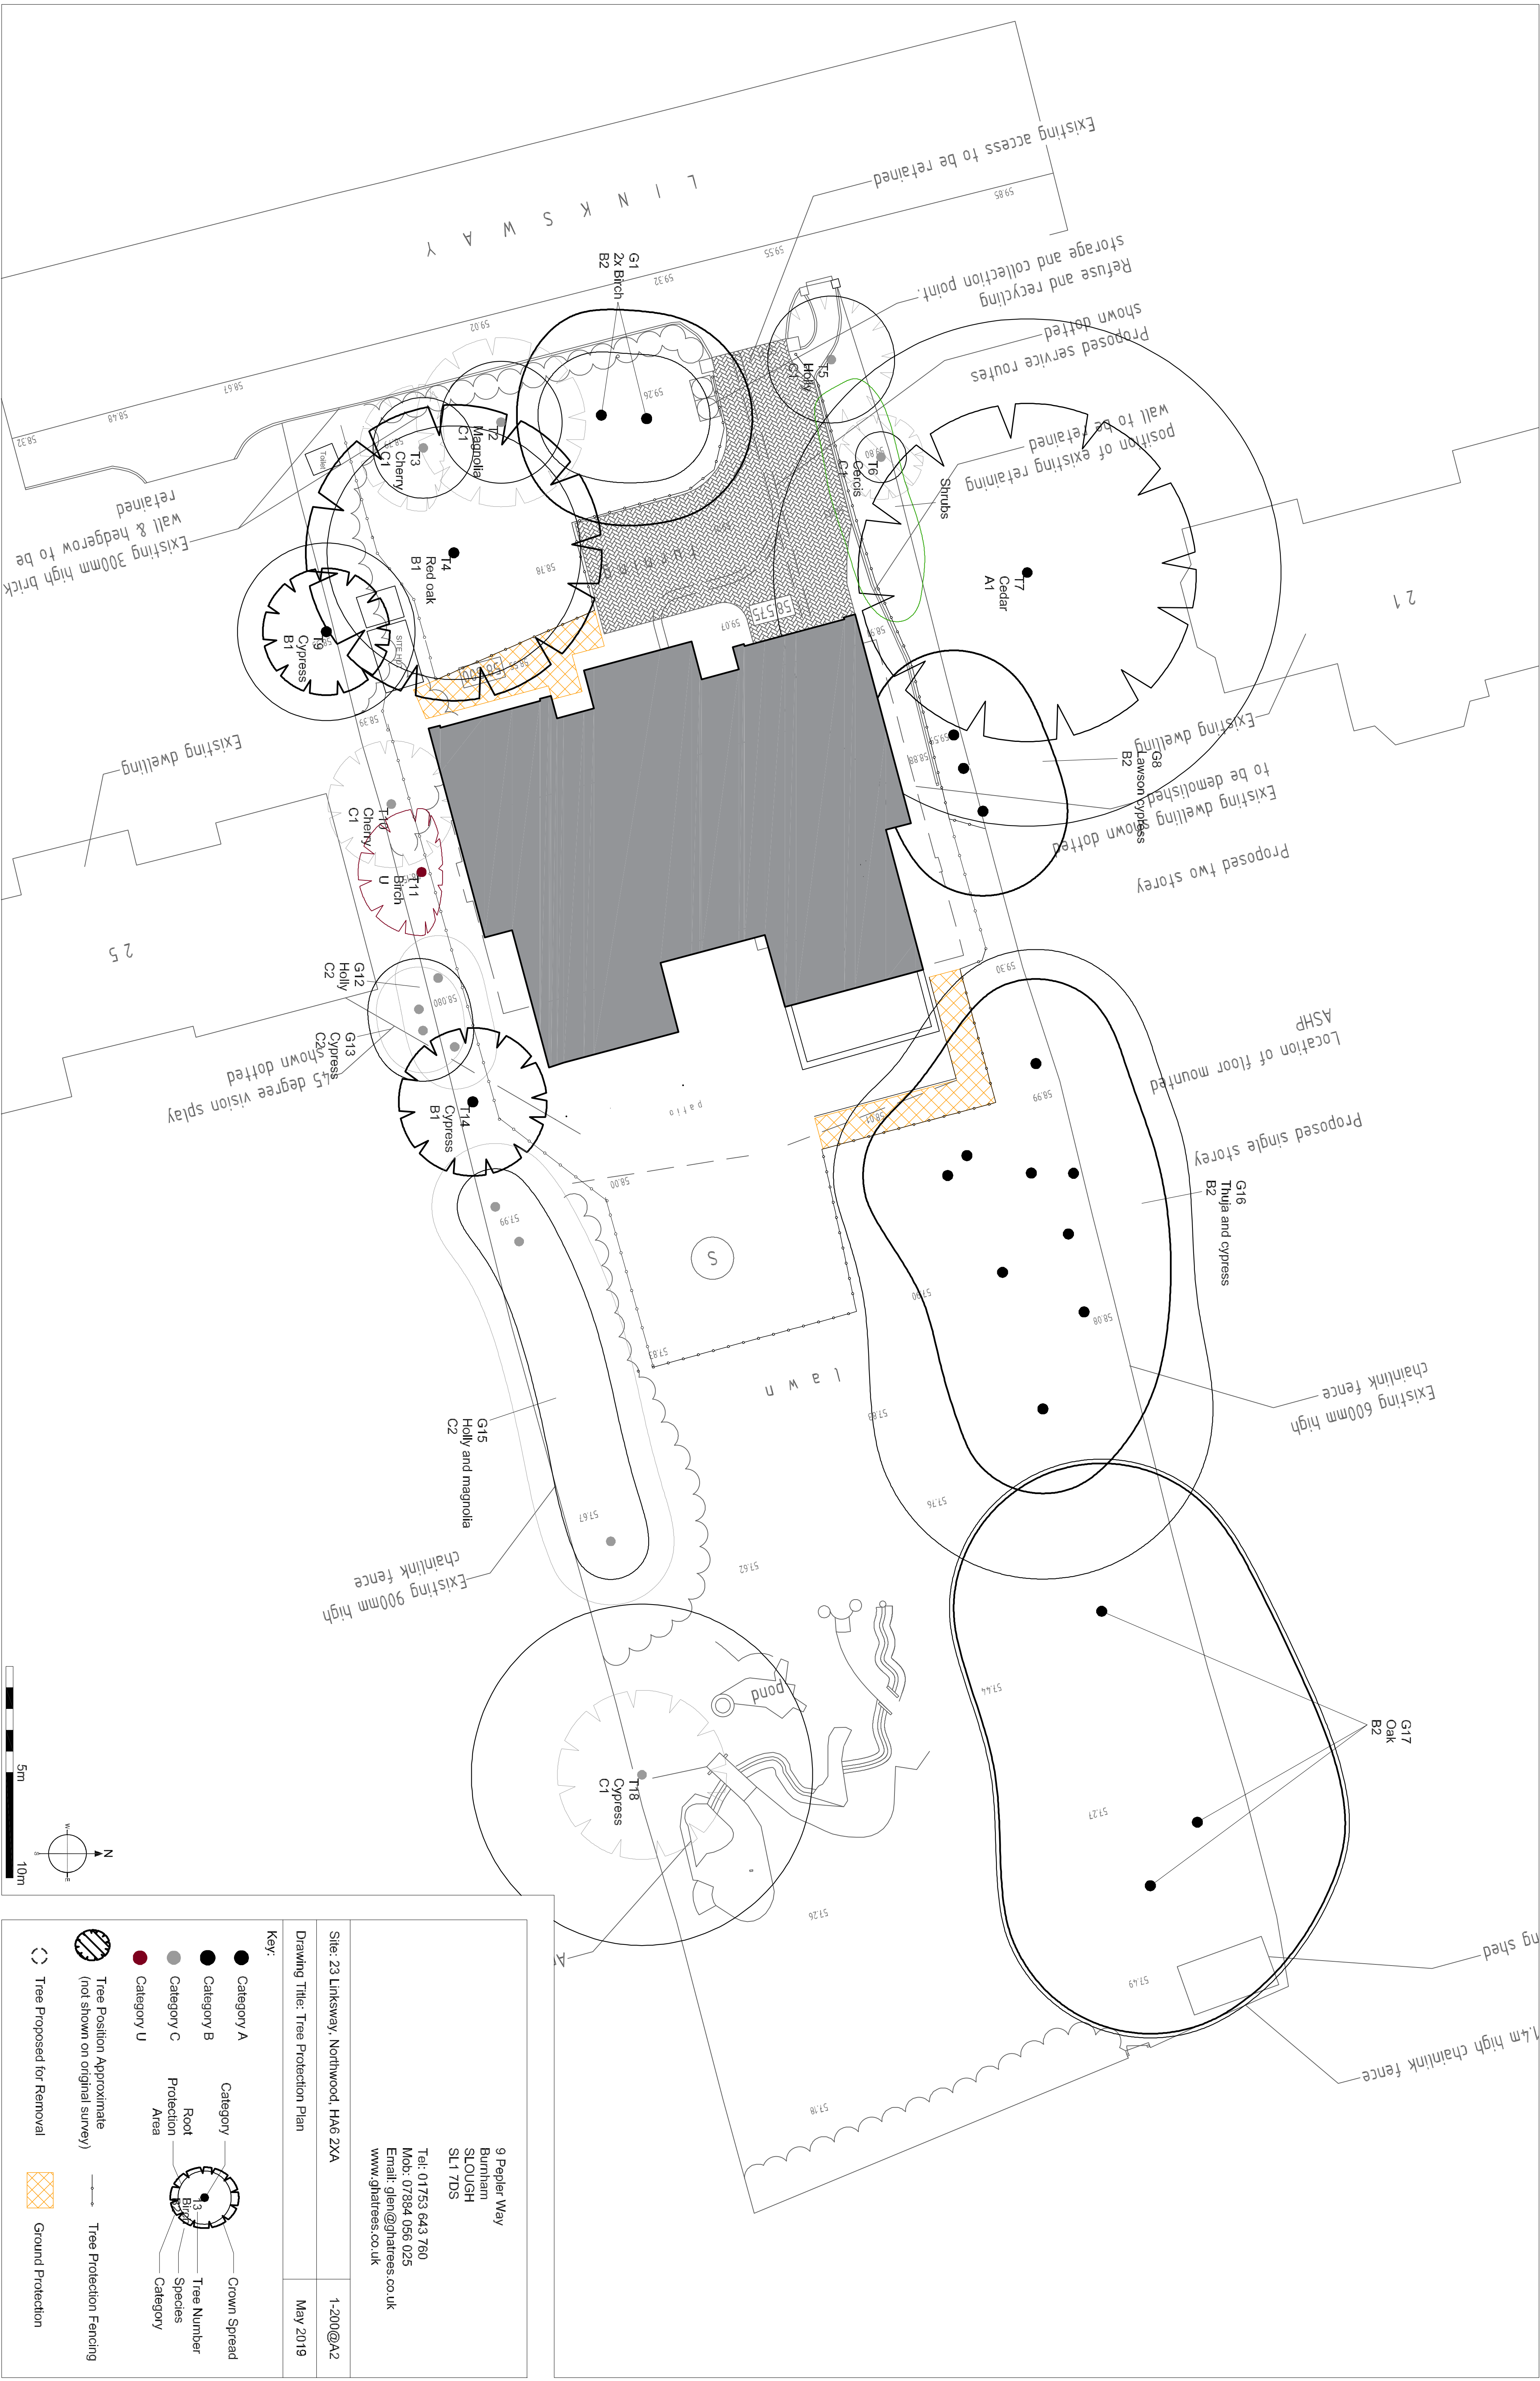

9 Pepler Way
Burnham
SLOUGH
SL1 7DS
Tel: 01753 643 760
Mob: 07894 056 025
Email: glen@gnatrees.co.uk
www.gnatrees.co.uk

Site: 23 Linksway, Northwood, HA6 2XA

1-200@A2

Drawing Title: Tree Protection Plan

May 2019

Key:

- Category A
- Category B
- Category C
- Category U
- Tree Position Approximate (not shown on original survey)
- Tree Proposed for Removal
- Tree Protection Fencing
- Ground Protection