


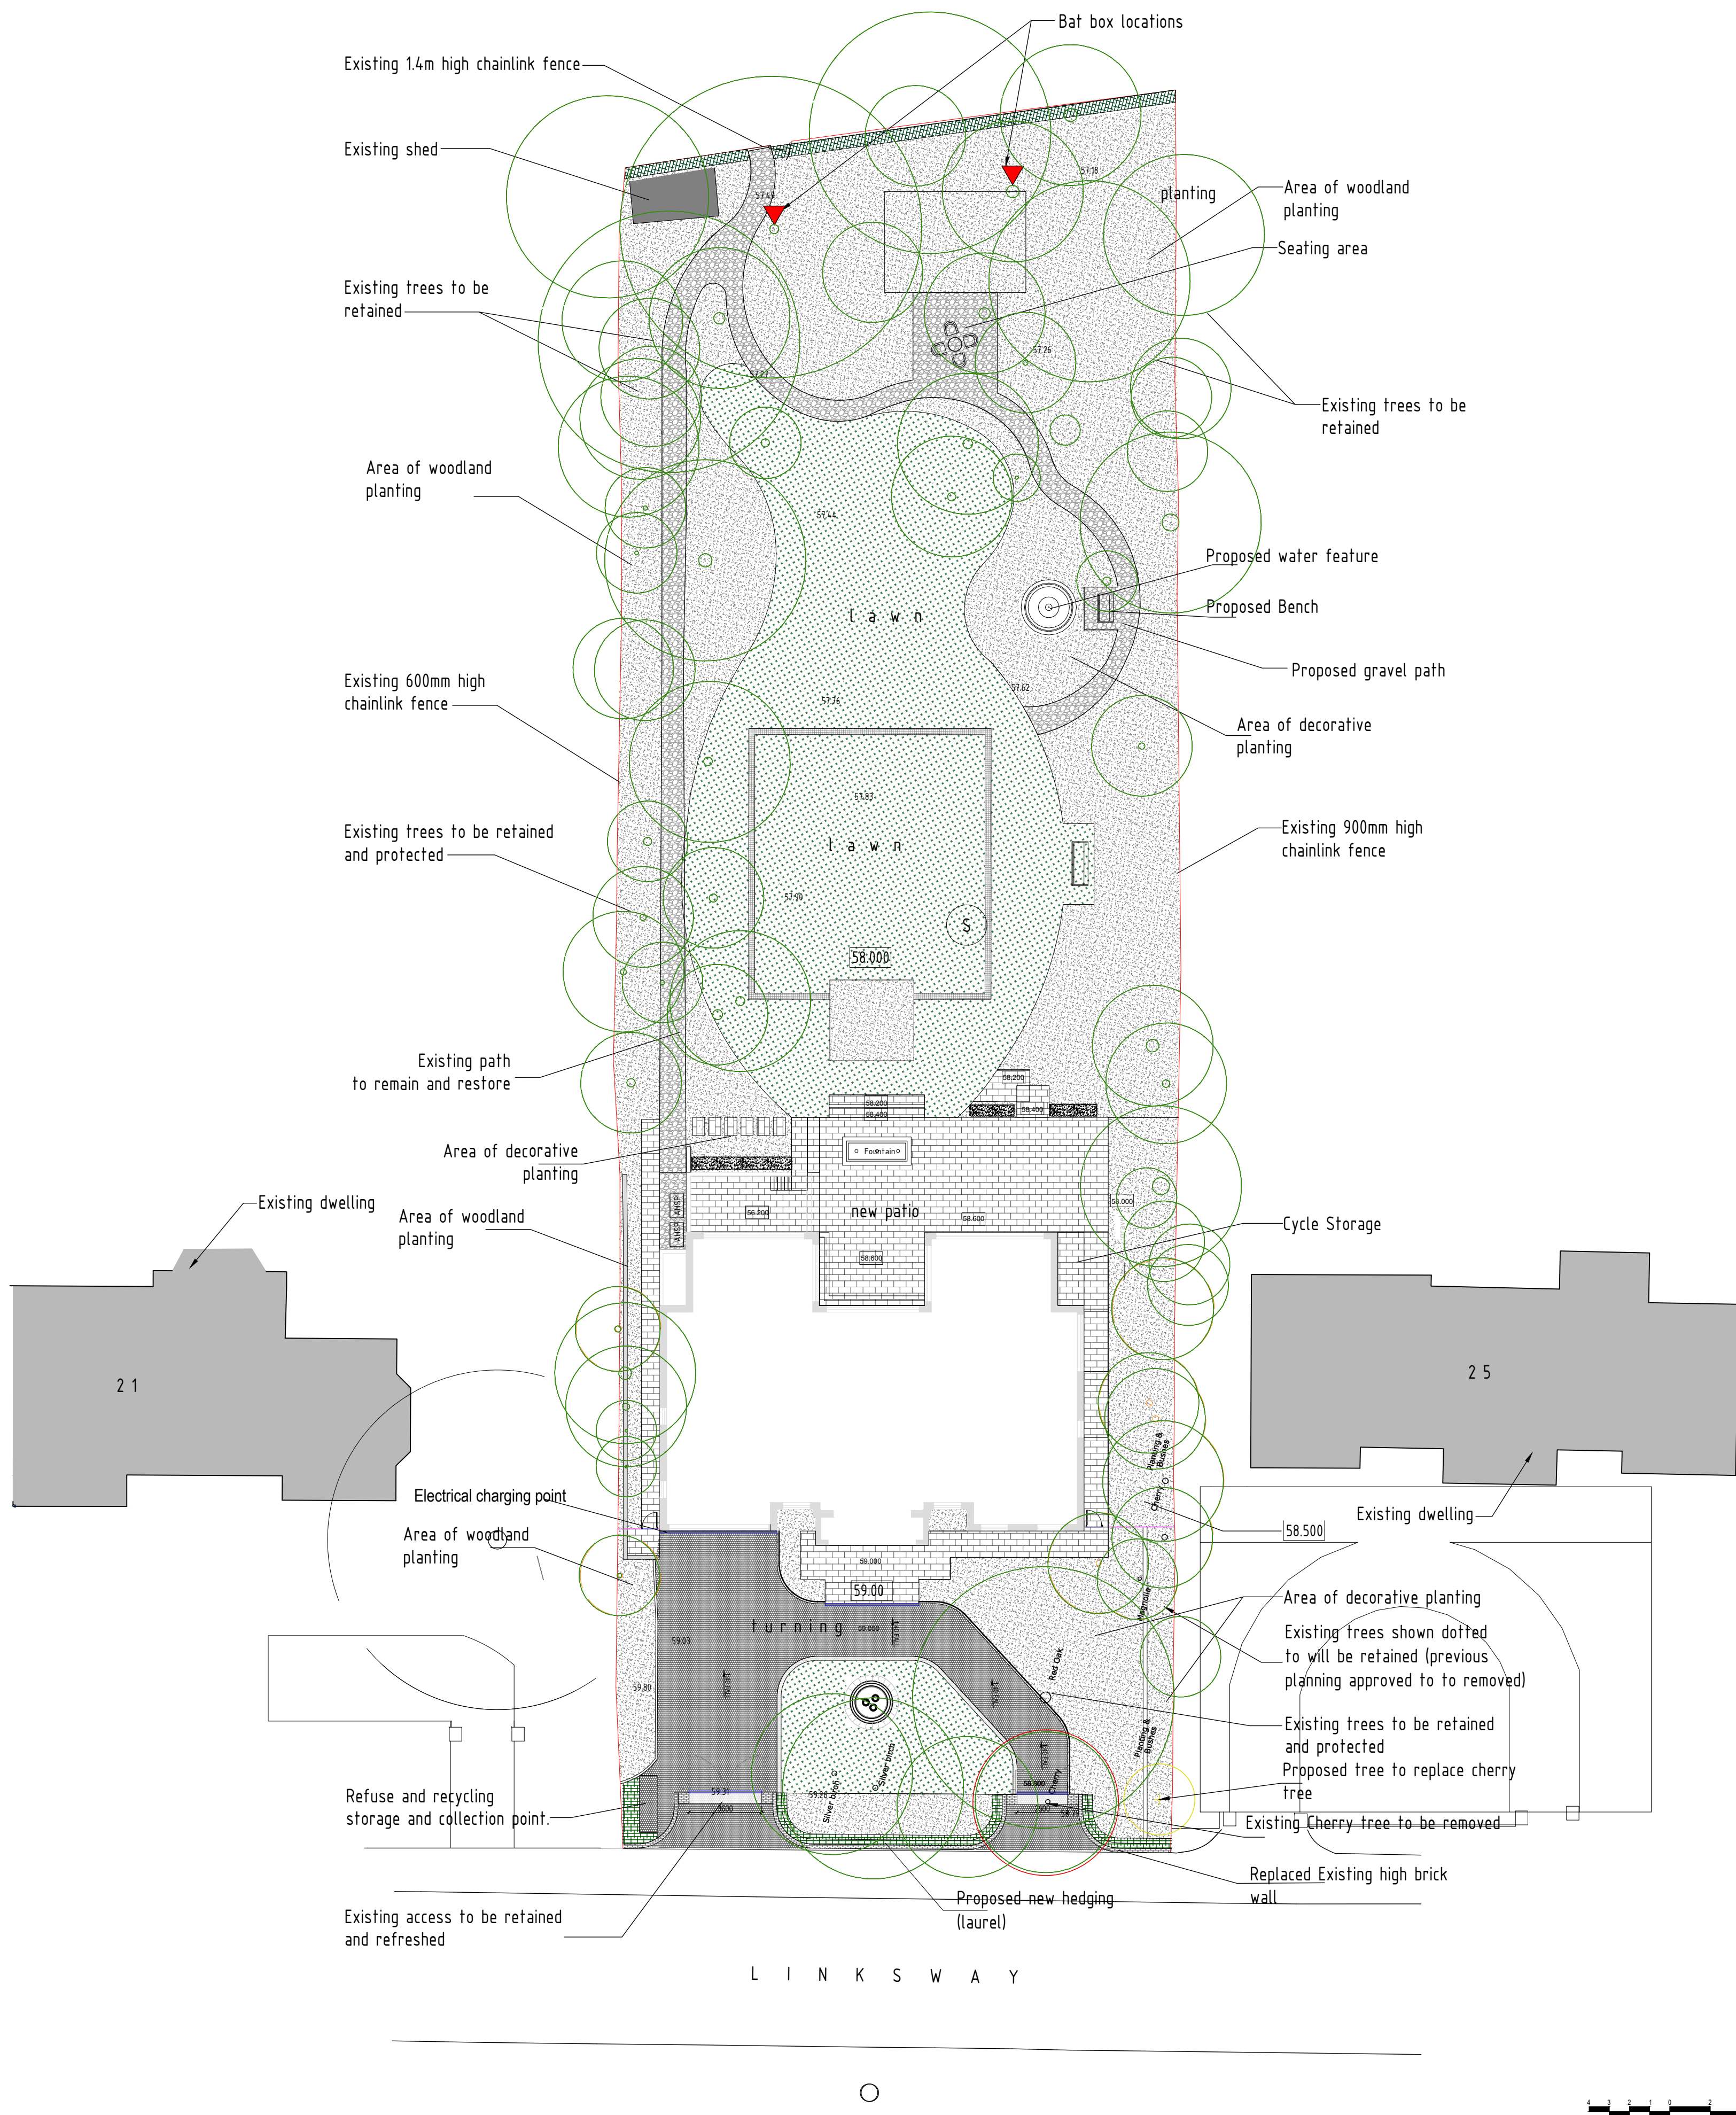

- Notes
1. This document should not be relied on or used in circumstances other than those for which it was prepared and for which was commissioned. Cool Gardens Landscaping accepts no responsibility for this document to any other party other than the person by whom it was commissioned.
 2. NOT FOR CONSTRUCTION
 3. Do not scale drawing. Figured dimensions prevail in all cases.
 4. To be read in conjunction with all other drawings and specifications including but not limited to structural and service engineers' drawings.
 5. Where an item is covered by drawings to different scales the larger scale drawing is to prevail.
 6. All dimensions are in millimeters, unless stated

LEGEND

	Site Boundary
	Proposed two storey building
	Proposed structural slab level
	Existing levels
	Proposed Levels
	Surface water soakaways for detail ref to calculation spec

PAVING

	P01. Porcelain Tile - Urban Grey Refer to 613-L350-Materials Schedule
	P02. Granite Sett Edge Refer to 613-L350-Materials Schedule
	P03. Render wall to match house Refer to 613-L350-Materials Schedule
	P04. Fairstone Granite - Dark Refer to 613-L350-Materials Schedule
	P05. Fairstone Granite - Light Refer to 613-L350-Materials Schedule
	P06. Dwarf wall Refer to 613-L350-Materials Schedule
	P07. Loose Gravel Refer to 613-L350-Materials Schedule
	P08. Fence Refer to 613-L350-Materials Schedule
	P09. Garden Gate Refer to 613-L350-Materials Schedule
	P10. Driveway Gate Refer to 613-L350-Materials Schedule
	P11. Driveline Drain Refer to 613-L350-Materials Schedule
	P12. Land Drain Refer to 613-L350-Materials Schedule

PLANTING

	Planting Area
	Existing Trees to Remain
	Proposed Tree
	Hedging 1. Refer to 613-L950-Planting Schedule
	Hedging 2. Refer to 613-L950-Planting Schedule
	Hedging 3. Refer to 613-L950-Planting Schedule
	Lawn. Refer to 613-L950-Planting Schedule