



DRAWINGS - 400-450 MM

400 MM (EJ411452)

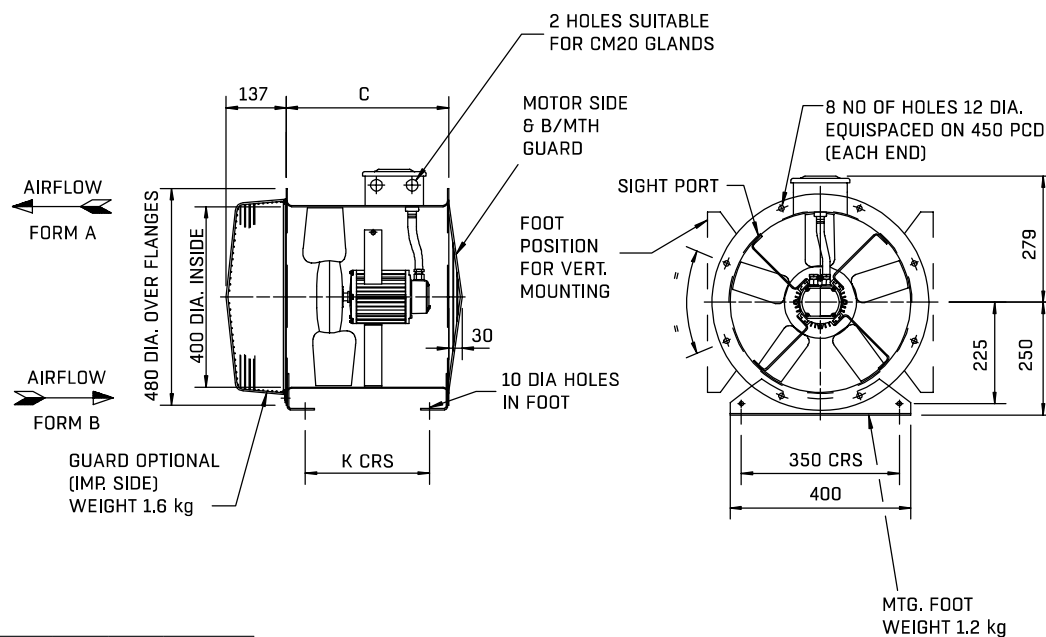

Size	Motor Frame	C	K	Weight kg Fan
400	BT9	375	290	25

450 MM (EJ461466)

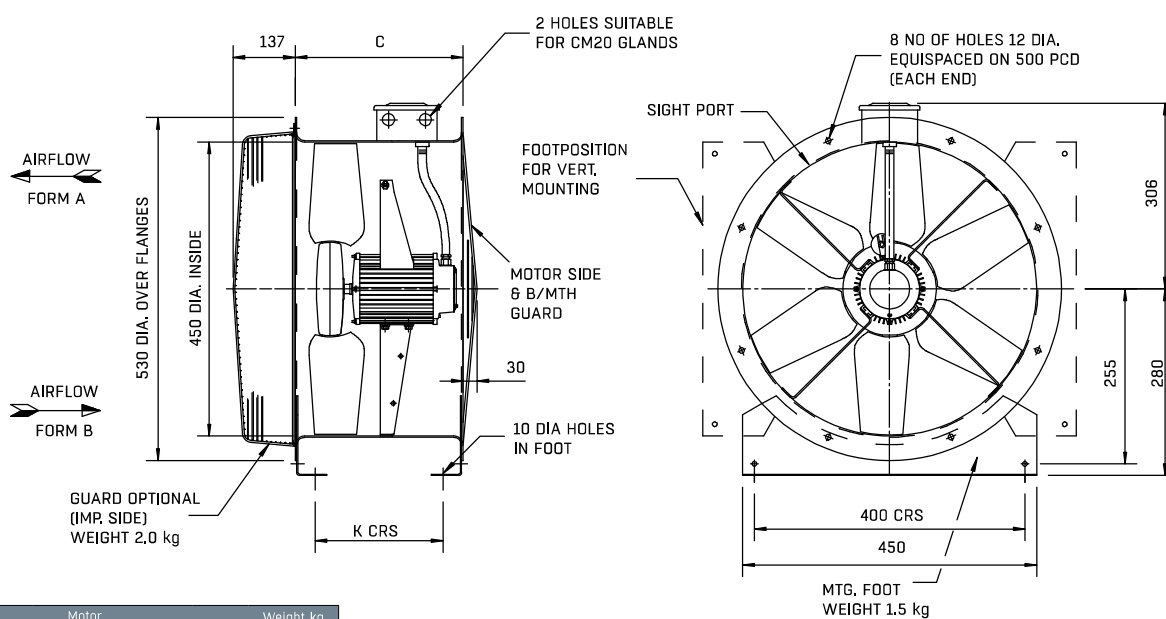

Size	Motor Frame	C	K	Weight kg Fan
450	BT9	330	245	26

All dimensions in mm.