

ISO A1 594mm x 841mm

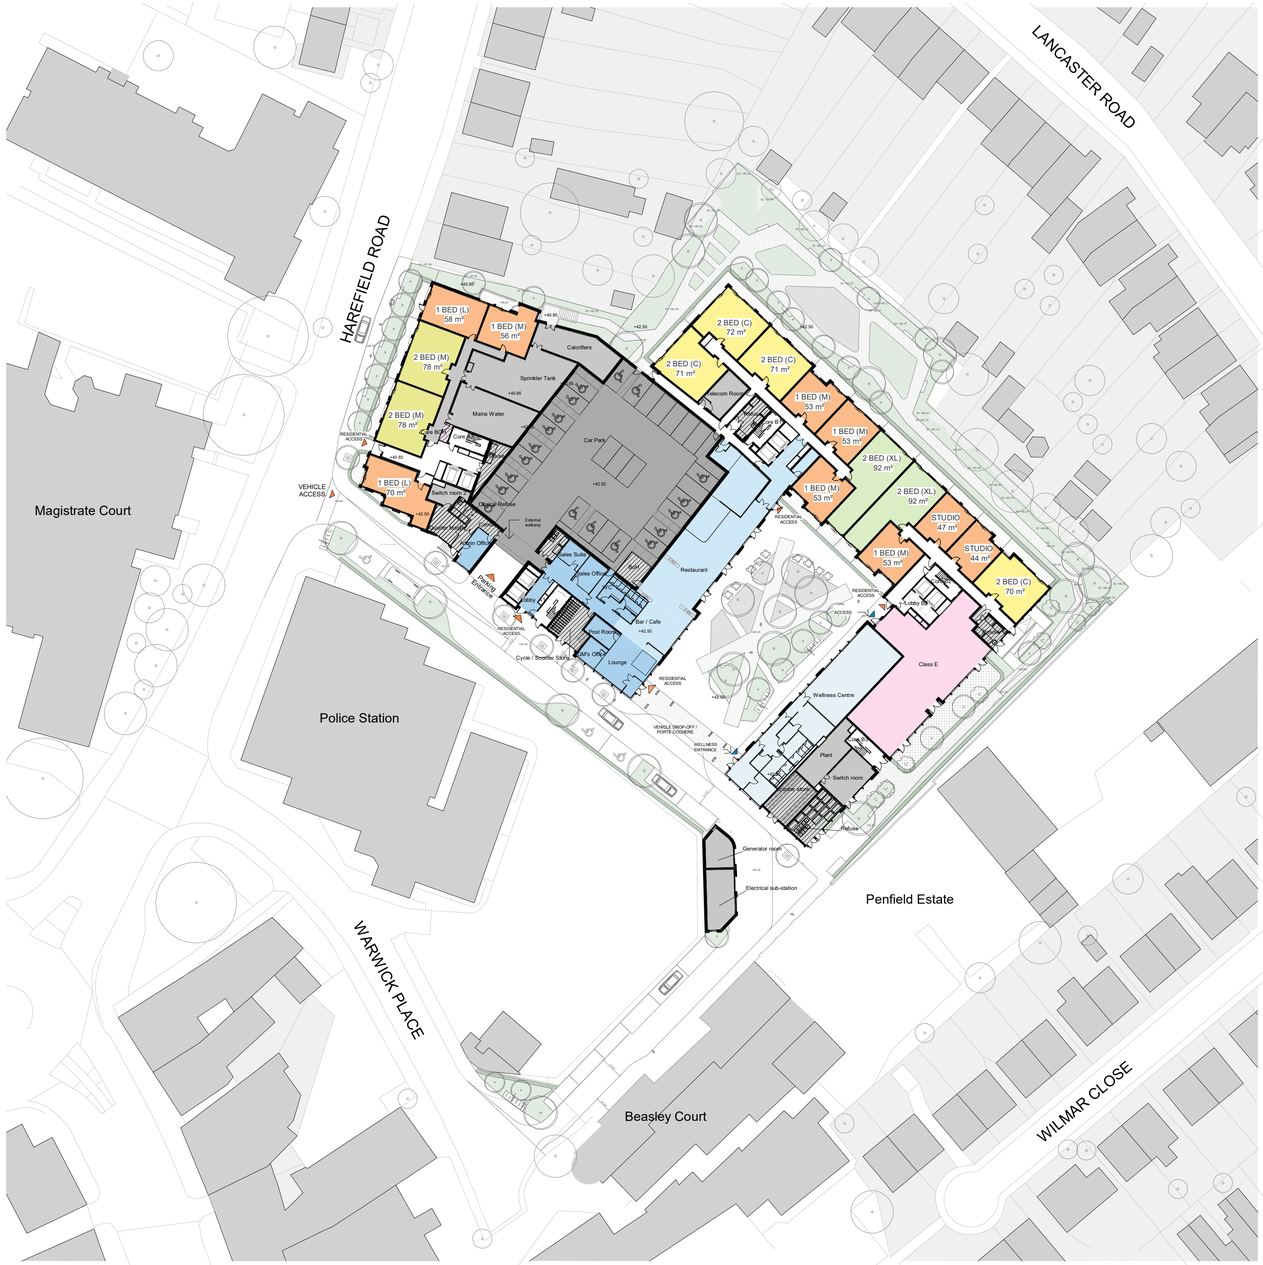

1 **LEVEL 00 MASTERPLAN**
1 : 500

KEY PLAN

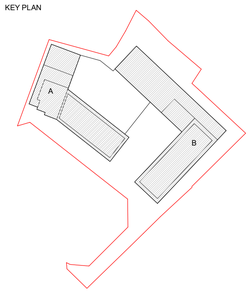

NOTES

1. ALL DIMENSIONS IN MILLIMETERS (mm) AND LEVELS IN METERS (m) ABOVE NATIONAL DATUM.
2. DRAWINGS CAN BE SCALED FOR PLANNING PURPOSES ONLY.
3. THIS DRAWING IS TO BE READ IN CONJUNCTION WITH ALL RELEVANT ARCHITECTURAL DRAWINGS AND SPECIFICATIONS AS WELL AS ALL RELEVANT INFORMATION FROM THE STRUCTURAL, MEP AND CIVIL ENGINEERS.
4. THIS DRAWING HAS BEEN PREPARED IN ACCORDANCE WITH THE SCOPE OF APPOINTMENT WITH THE CLIENT AND IS SUBJECT TO THE TERMS OF THAT APPOINTMENT AND SHOULD ONLY BE USED FOR THE PURPOSE FOR WHICH IT IS INTENDED.

KEY

STUDIO	GCS-A
1 BED (S)	GCS-B
1 BED (M)	CLASS E
1 BED (L)	CARE AMENITY LFoH
2 BED (C)	CARE AMENITY BoH
2 BED (S)	WELLNESS LFoH
2 BED (M)	F&B LFoH
2 BED (XL)	AMENITY LFoH
3 BED (M)	AMENITY SUPPORT LFoH
GCR-A	AMENITY SUPPORT BoH
GCR-B	PLANT
GCR-C	PARKING (2X STACKER)

Scale 1 : 500
0m 5 10 25 m

REV.	DATE	DESCRIPTION	BY
P4	29/04/2021	ISSUED FOR PLANNING	JL
P3	22/03/2020	ISSUED FOR PLANNING	JL
P2	10/03/2021	ISSUED FOR PLANNING	JL
P1	04/09/2020	ISSUED FOR PLANNING	JL

marchese partners
Sydney · Brisbane · Melbourne · Adelaide · Kuala Lumpur · Auckland · Chistchurch · **London** · Madrid
Marchese Partners International Pty Ltd | Metal Box Factory | Unit GG.212 30 | Great Guildford St | London SE1 0LS | United Kingdom
P +44 020 3735 9755 | **W** www.marchesepartners.com

CLIENT
GUILD LIVING

PROJECT
GUILD LIVING @ UXBRIDGE
HAREFIELD ROAD (UNITS 1 AND 2)
UXBRIDGE | UB8 1JS

STAGE
FOR PLANNING

DRAWING TITLE
LEVEL 00 MASTER PLAN

DISCIPLINE			SCALE @ A1
ARCHITECTURE			1 : 500
DRAWN	DESIGNED	CHECKED	APPROVED
MP	AK	JL	SD
PURPOSE OF ISSUE			STATUS
ISSUED FOR PLANNING			P1

DRAWING No: UXB001-MPI-ZZ-00-DR-A-200000
REV: P4

DATE: 07/05/2021 11:58:22
FILE LOCATION: BIM 360://20044 - Uxbridge\UXB001-MPI-ZZ-ZZ-M3-A-000001_Amended Massing_updated.rvt

© **marchese**partners 2019. ALL RIGHTS RESERVED