
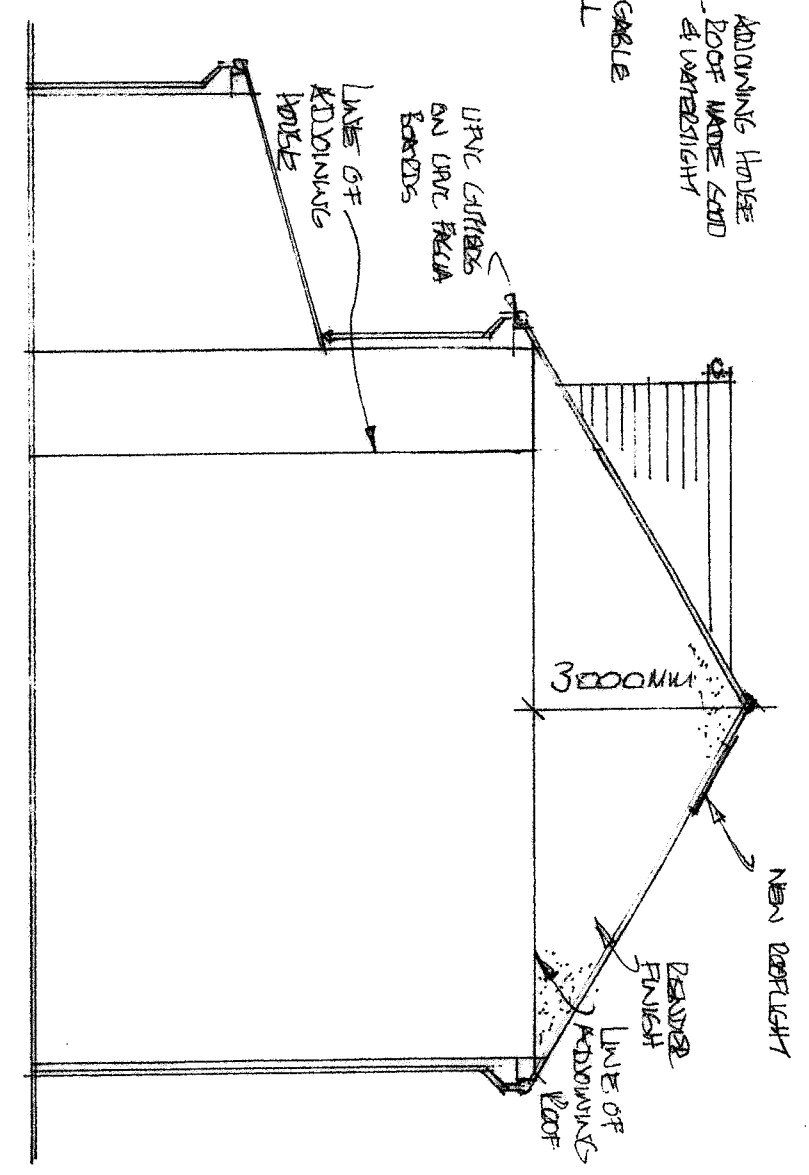
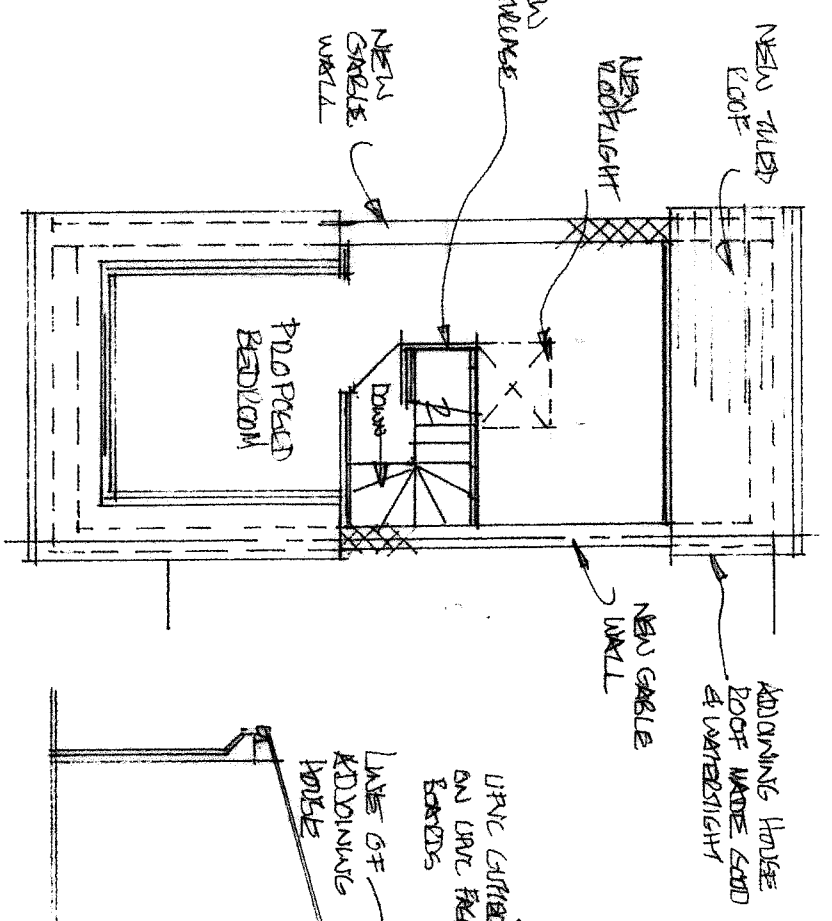
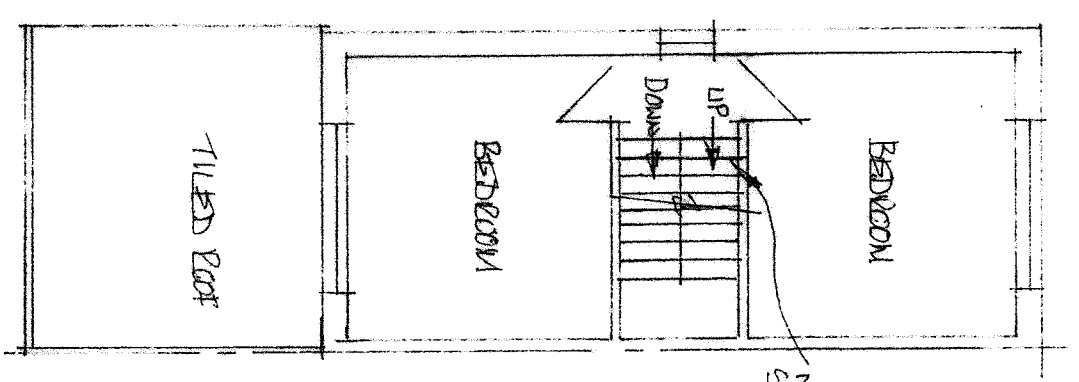
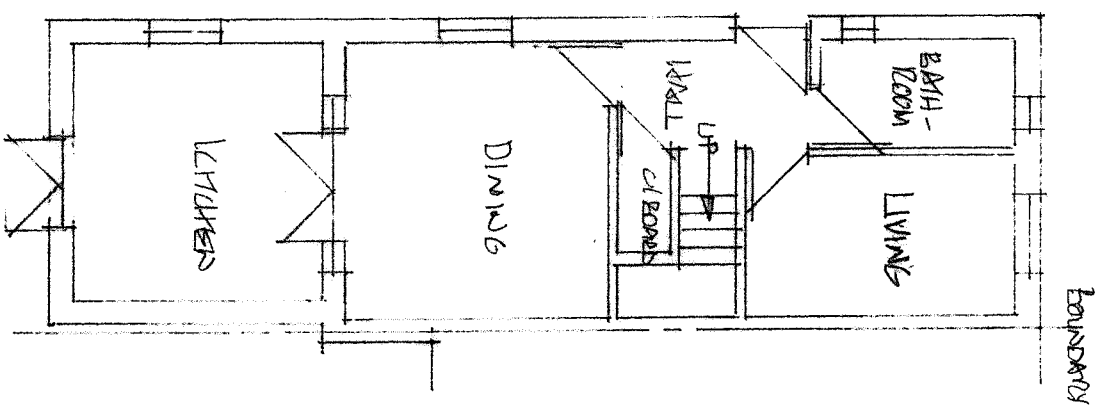
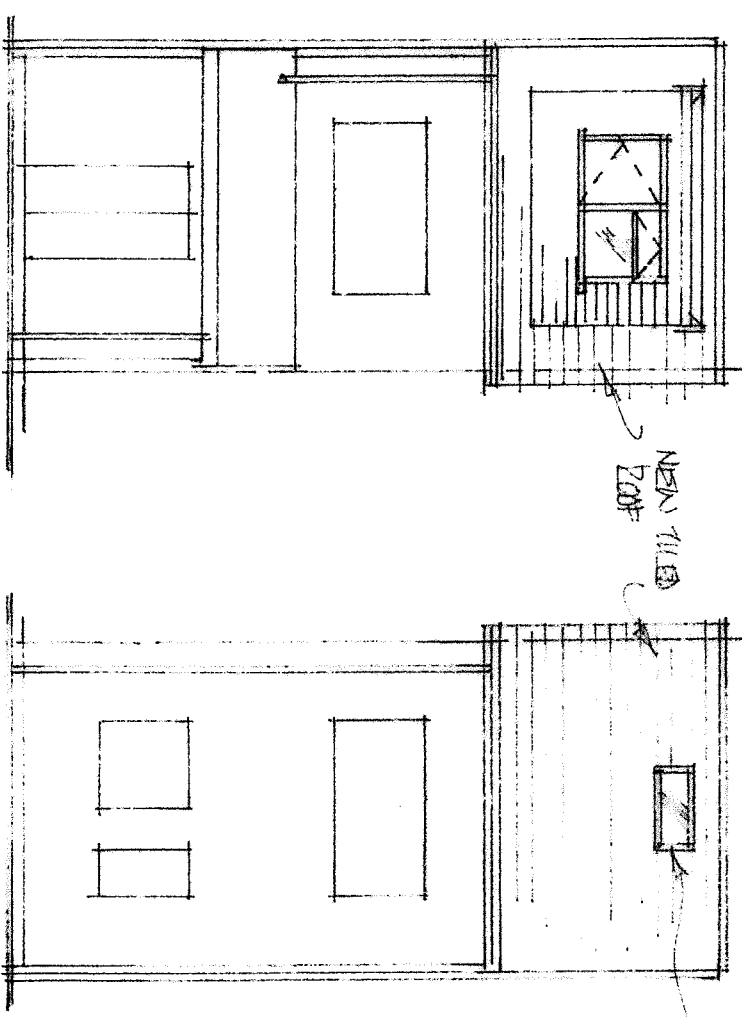


EXISTING GROUND FLOOR PLAN (1:100)

PROPOSED FIRST FLOOR PLAN (1:100)

PROPOSED SECOND FLOOR PLAN (1:100)

PROPOSED SIDE ELEVATION (1:100)

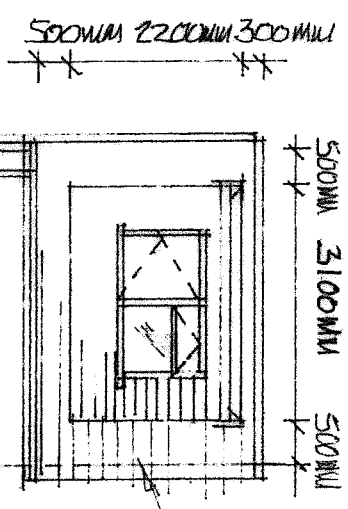


PROPOSED TILED PITCHED ROOF WITH BEAM DOUBLED WINDOW @:-
1A, GLEDWOOD CRESCENT, 147YES, UB4 OAK.

SCALE:- 1:100 @ A3

DWG NO:- FEB/17/01

DESIGNATIONS:-

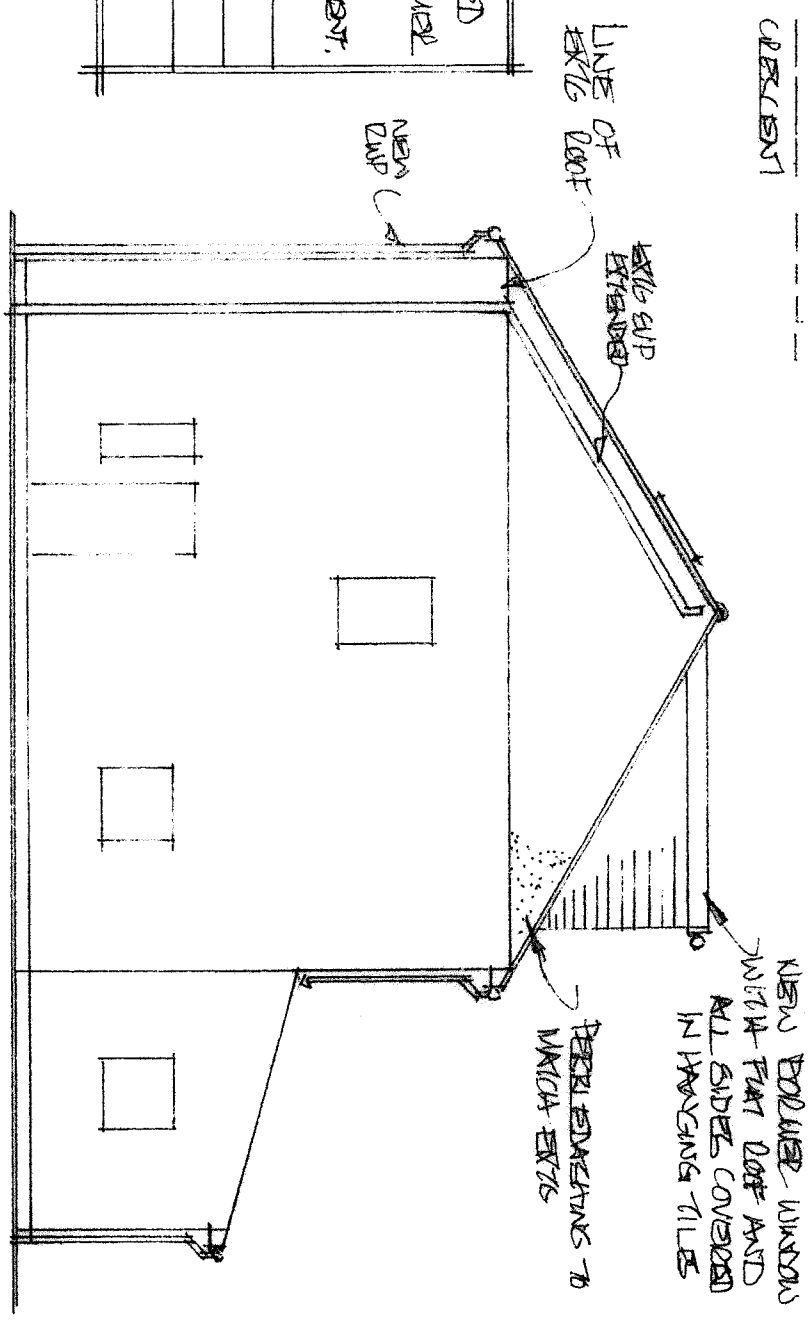

EXISTING GROUND FLOOR PLAN (1:100)

PROPOSED FIRST FLOOR PLAN (1:100)

PROPOSED SIDE ELEVATION (1:100)