




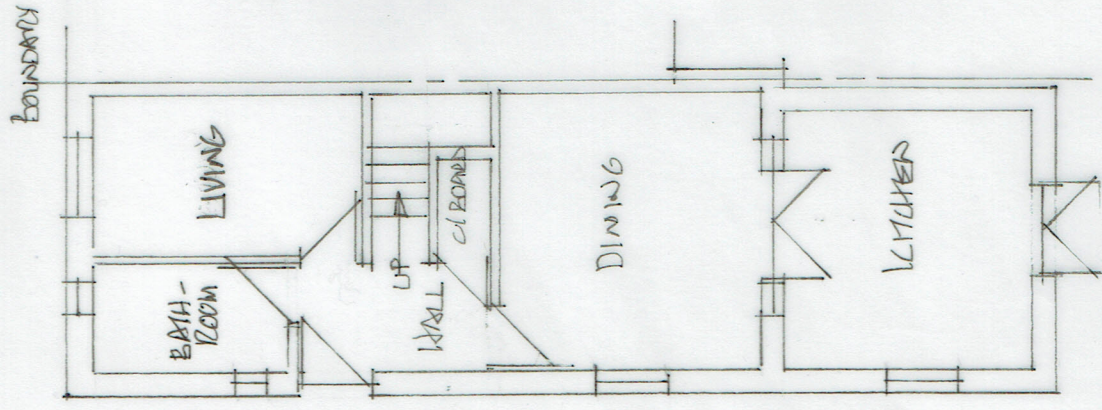


(1:100) EXISTING GROUND FLOOR PLAN

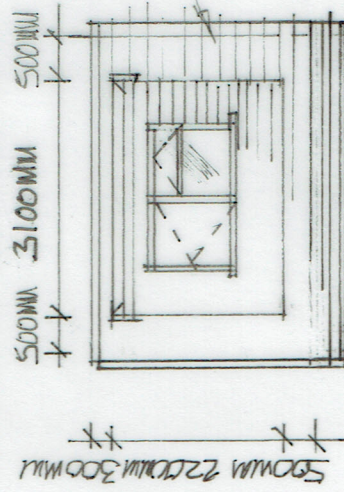


PROPOSED FRONT ELEVATION (1:100)

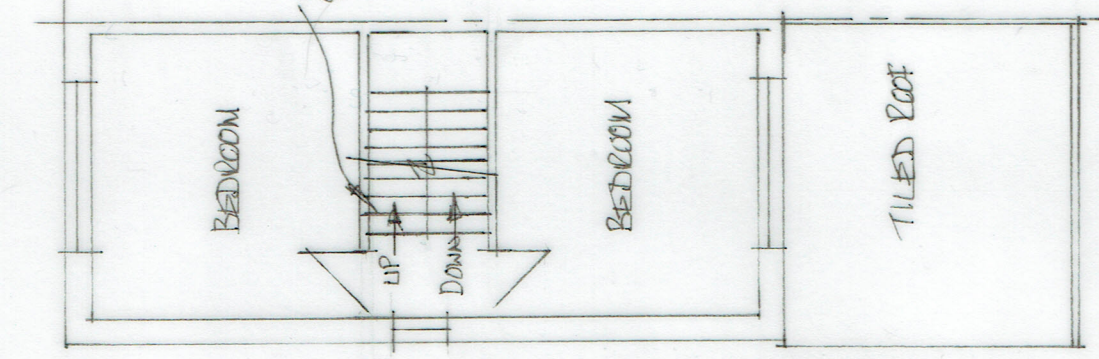


PROPOSED FIRST FLOOR PLAN (1:100)

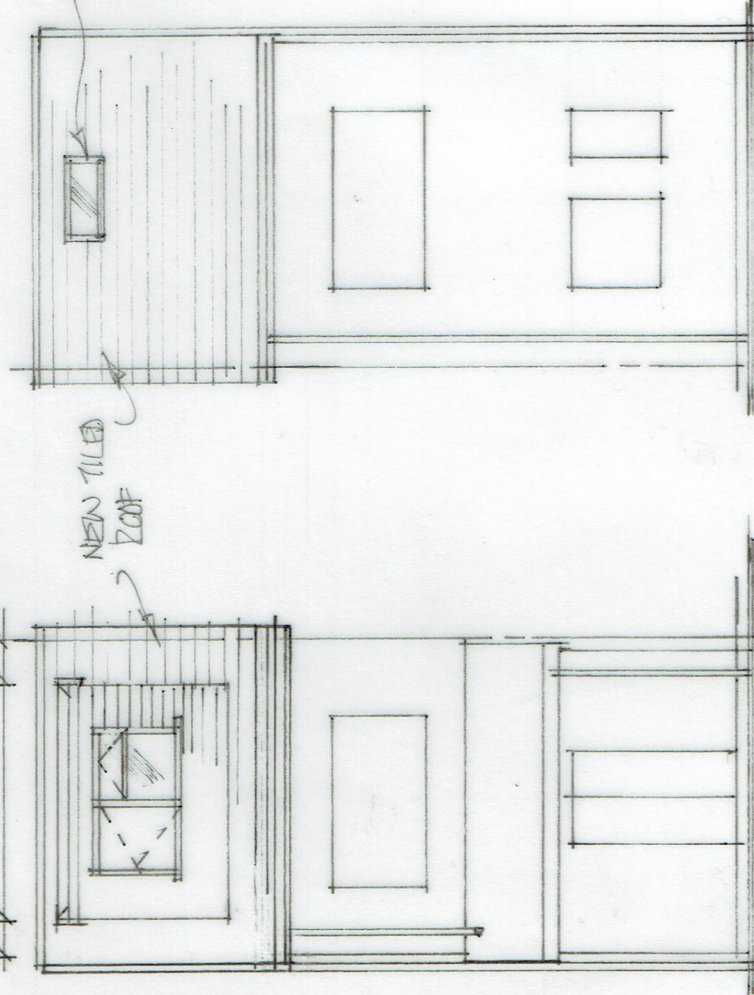


PROPOSED SIDE ELEVATION (1:100)

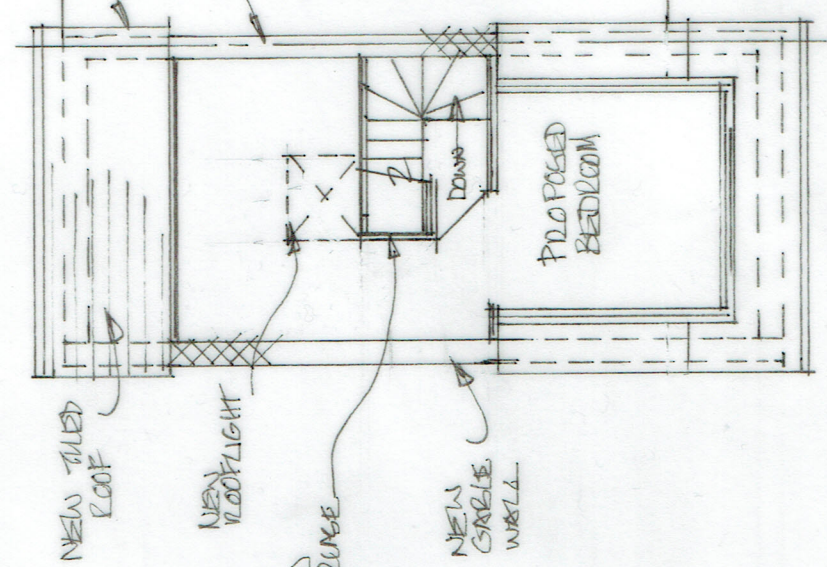


PROPOSED SECOND FLOOR PLAN (1:100)

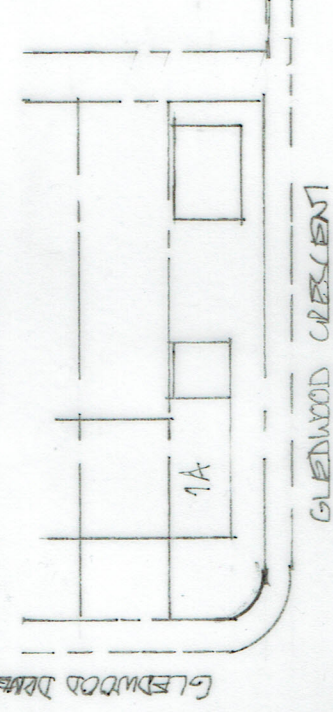

PROPOSED SIDE ELEVATION (1:100)

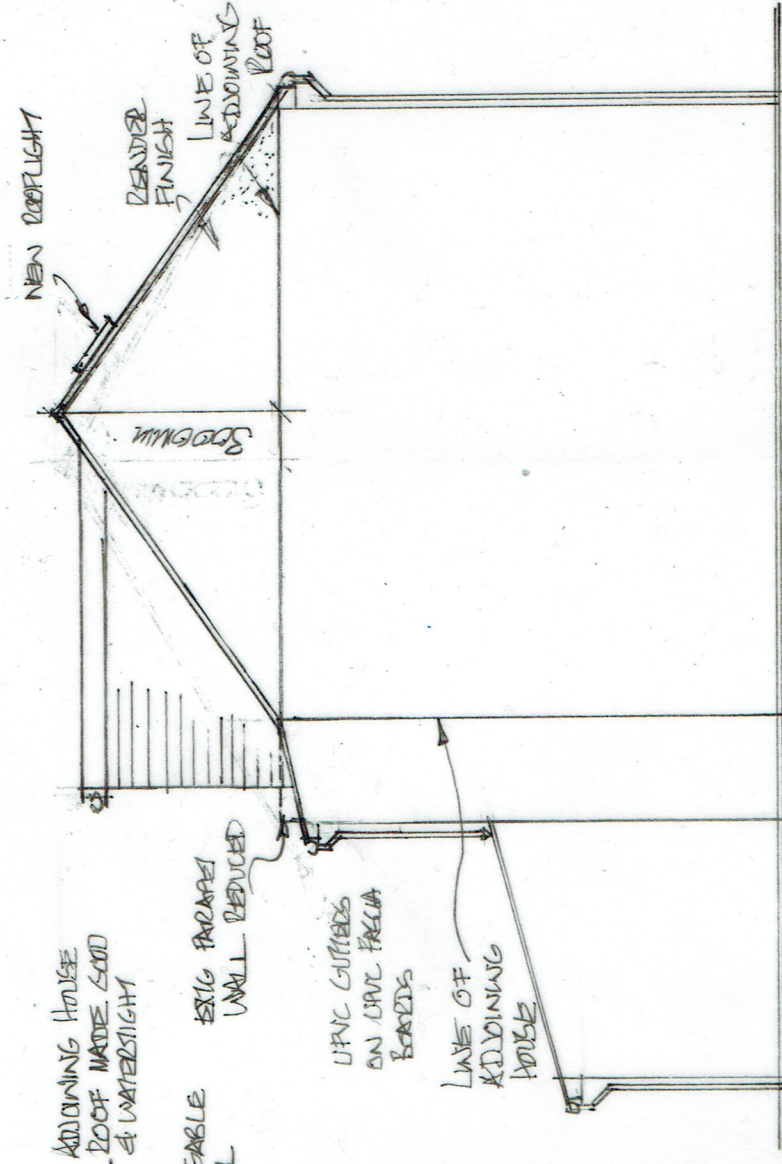

SCALE BAR

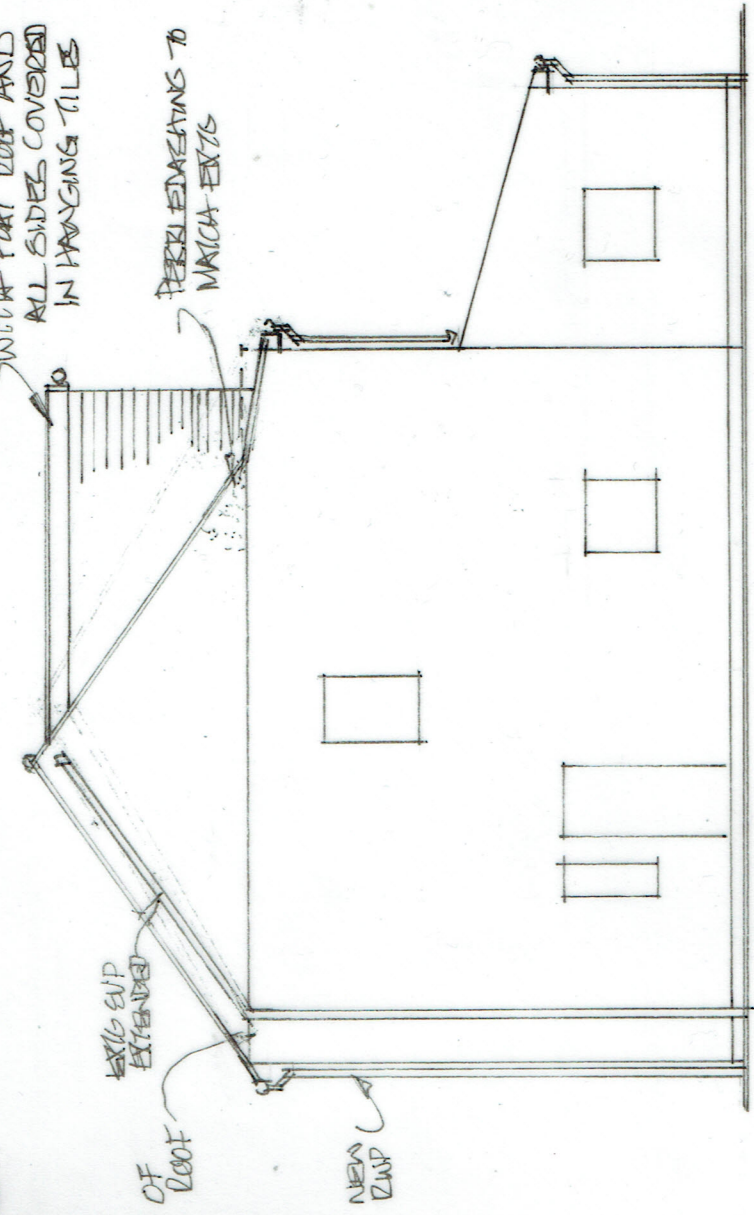

PROPOSED TILED PITCHED
ROOF WITH REAR DORMER
WINDOW @:-
1A, GLENWOOD CRESCENT,
HAYES, UB4 0AX,
SCALE:- 1:100 @ A3
DWG NO:- FEB/17/01
REVISIONS:- APR/17