
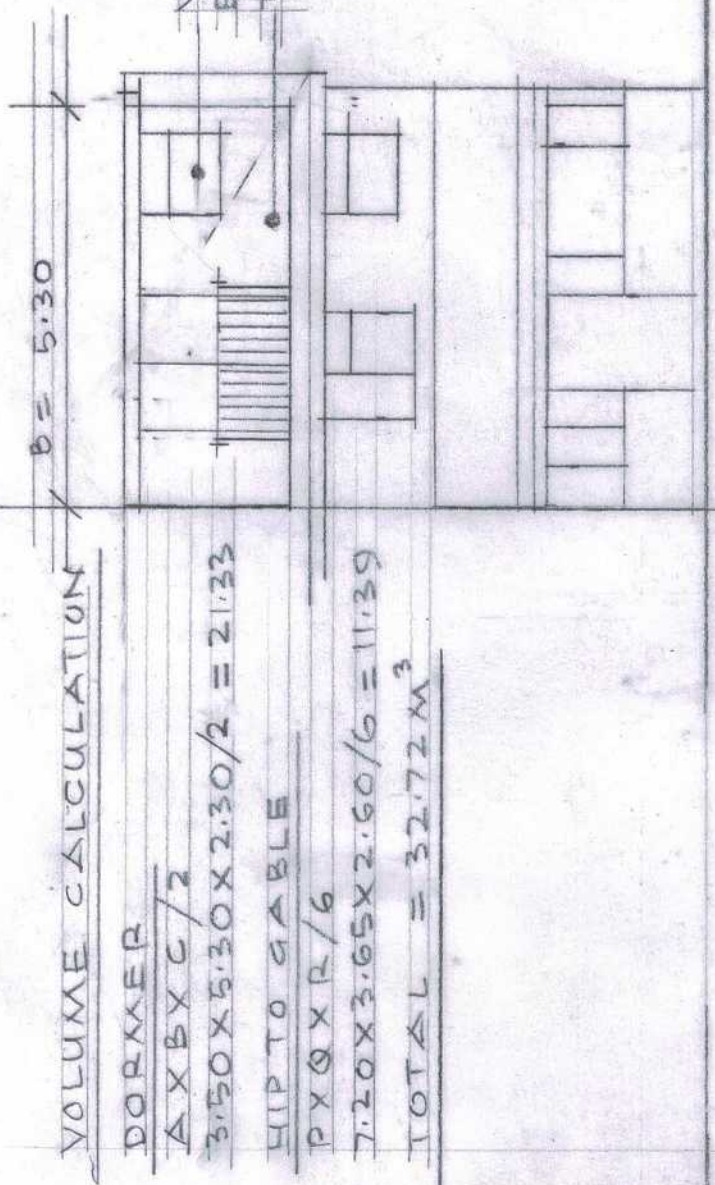


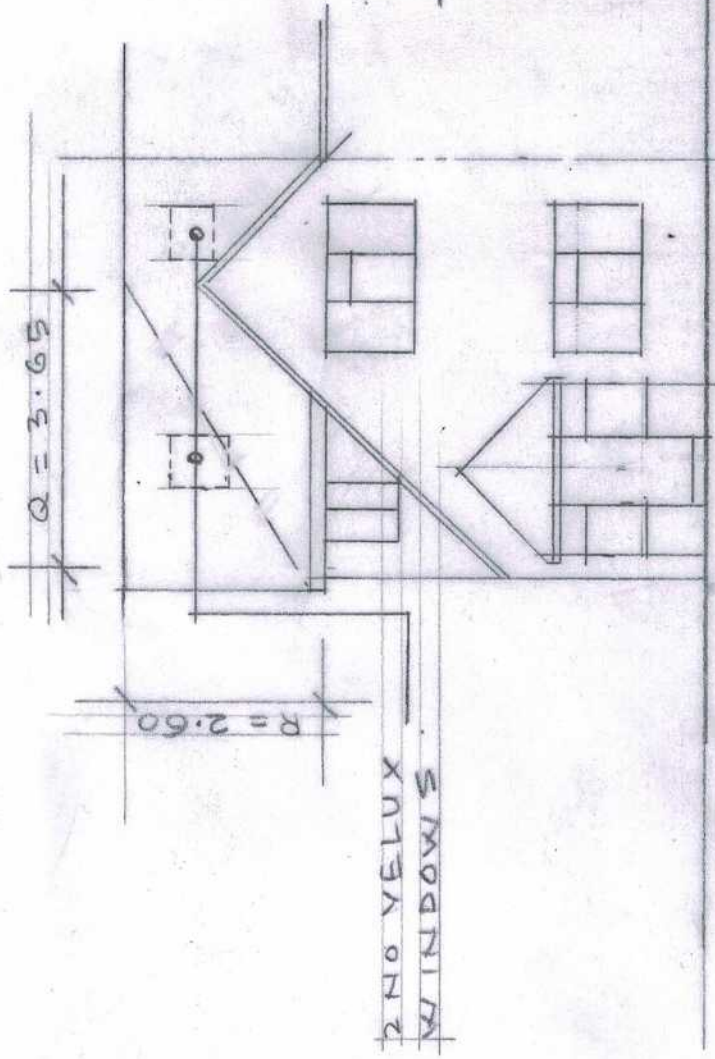

VOLUME CALCULATION



DORMER
 $A \times B \times C / 2$
 $3.50 \times 5.30 \times 2.30 / 2 = 21.33$
 HIP TO GABLE
 $P \times Q \times R / 6$
 $7.20 \times 3.65 \times 2.60 / 6 = 11.39$
 TOTAL = 32.72 M^3

WINDOWS TO MATCH
 EXISTING
 TILES TO DORMER

FRONT ELEVATION

REAR ELEVATION

PROPOSED ELEVATIONS

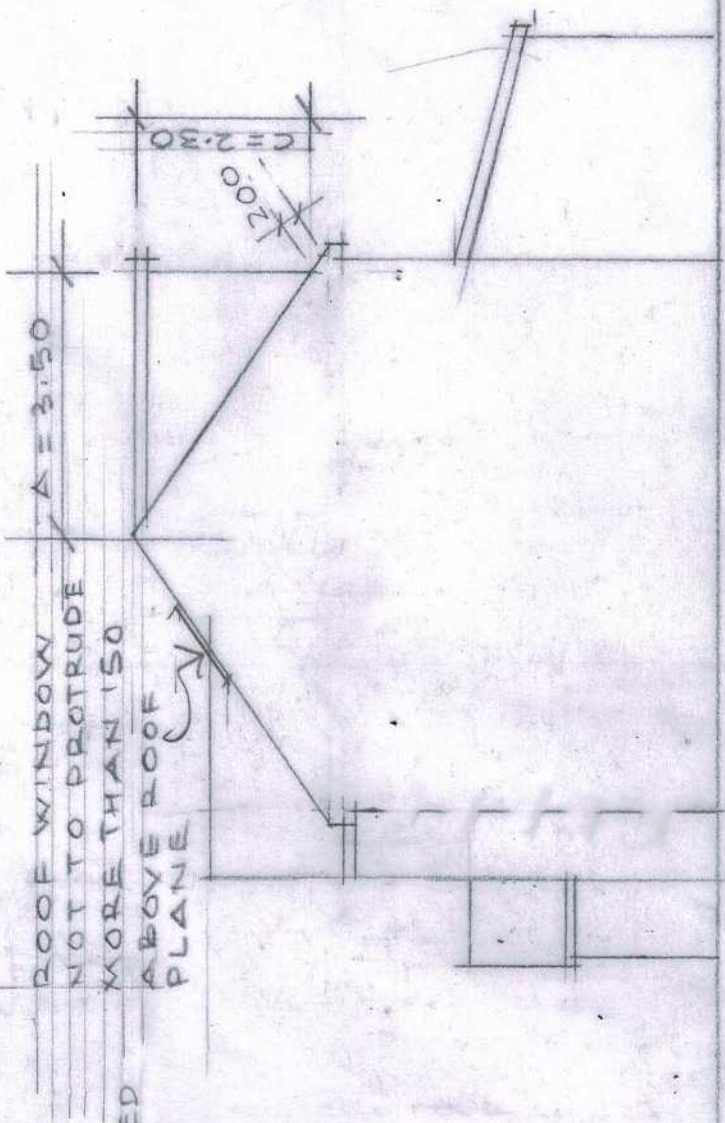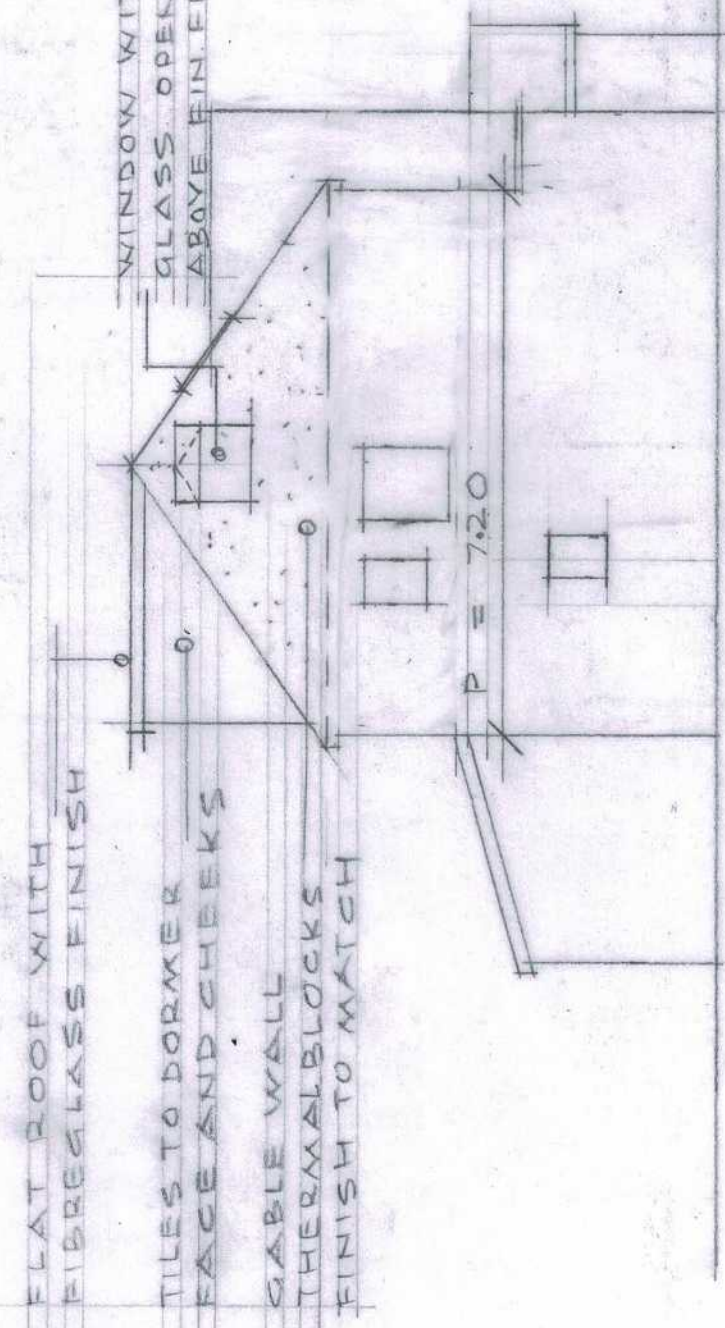

SIDE ELEVATION

SIDE ELEVATION

0 1 2 3 4 5
 1:100 @ A3

Kullop Sira
 Building Designs
 Mob: 07956234948

LOFT CONVERSION AT
 93 WIMBOURNE AVENUE, HAYES

DATE: MARCH, 2021
 2021/104/06/A