


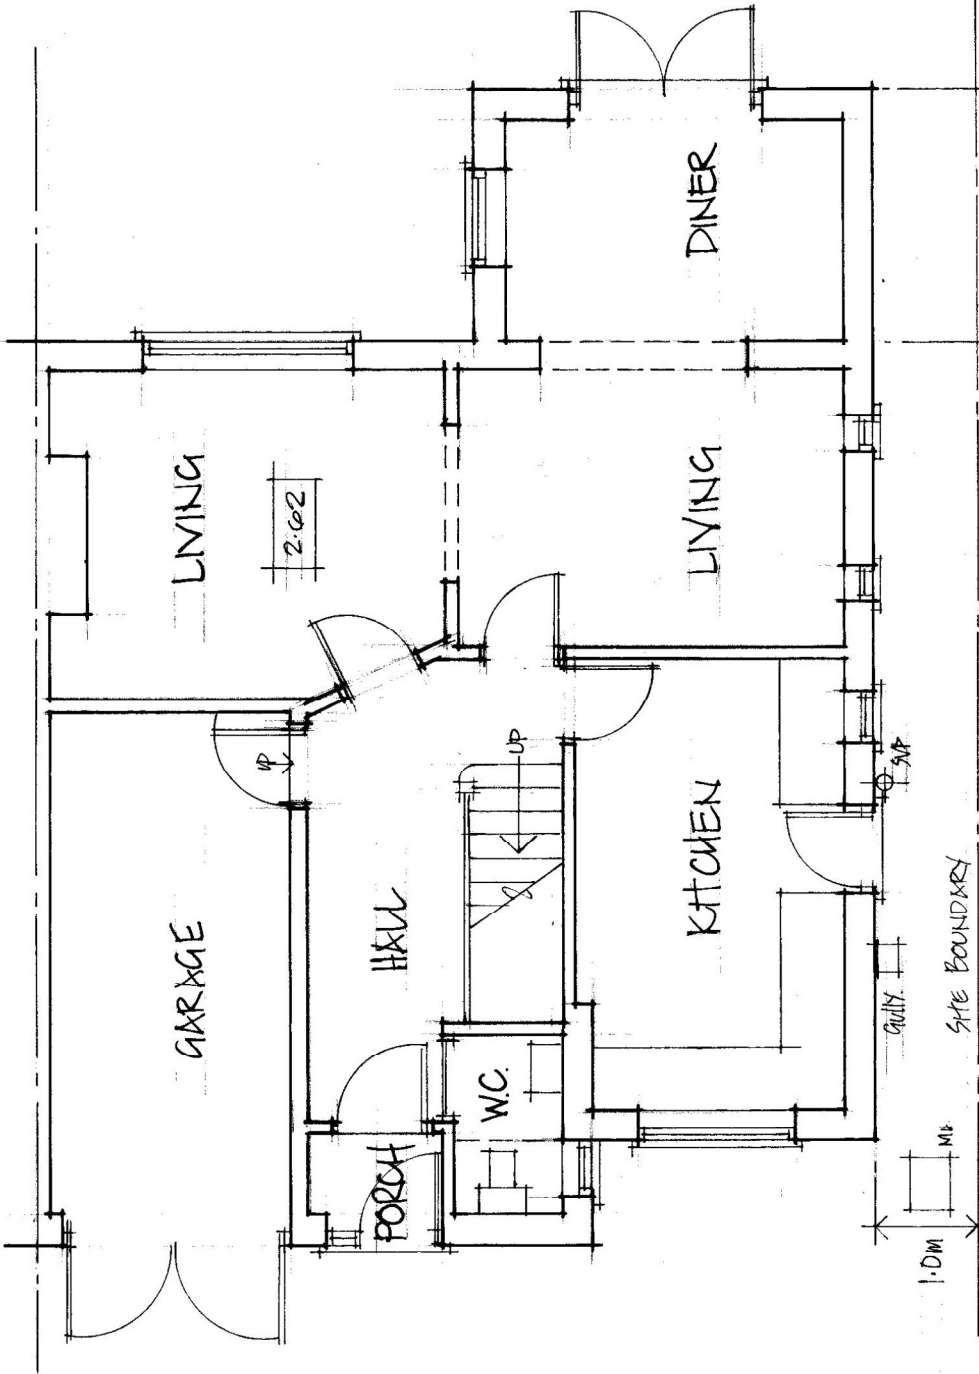

EXISTING GROUND FLOOR PLAN - 1:50



SCALE BAR - 1:50

SURVEY AS EXISTING. 89 SWAKELEYS DRIVE, ICKENHAM, (L.B. HILWINGDON)	MR. B. MITCHELL SCALE 1:50 DRG: 3105/1	M. BURNARD. TEL. 07436 115850
--	--	----------------------------------

A3