


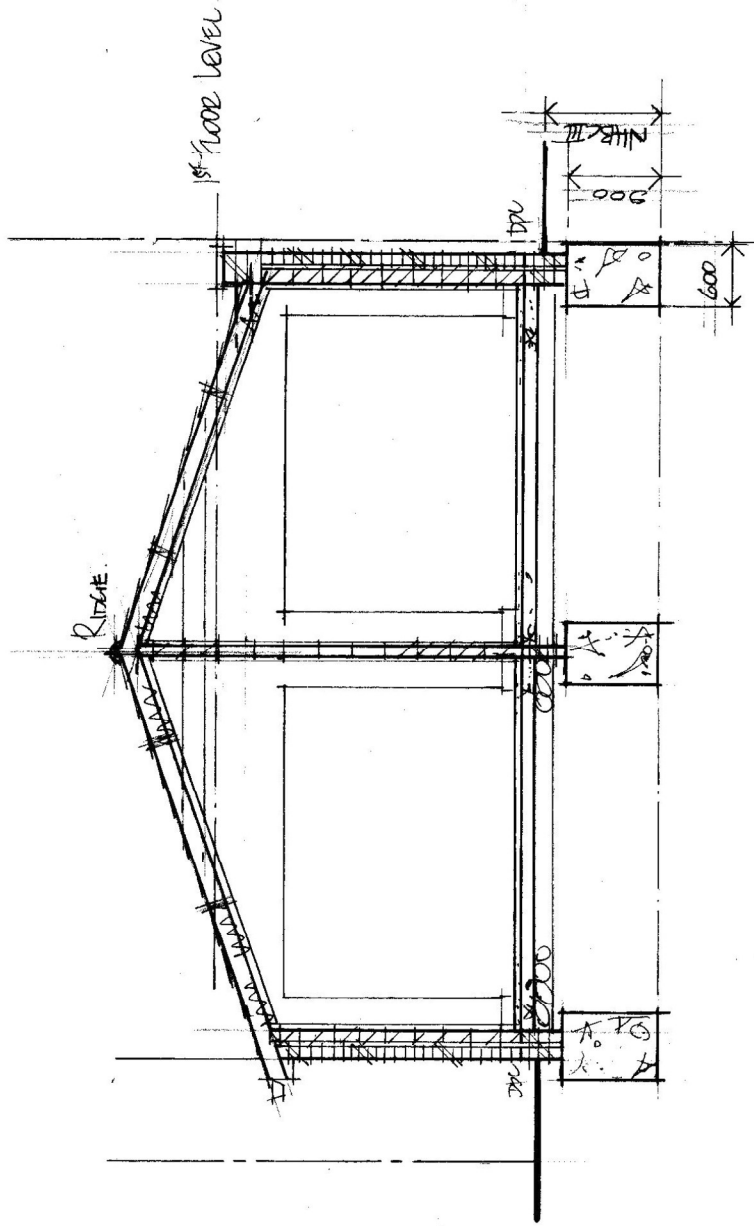

SECTION AA - 1:50



SCALE BAR - 1:50

REAR EXTENSION.	M. B. MITCHELL	M. BURNARD.
B9 SWAKELEYS DRIVE	SCALE: 1:50	
ICKENHAM, UB10 8QG	DRC: 3105/5	TEL: 07436 115050

A3