


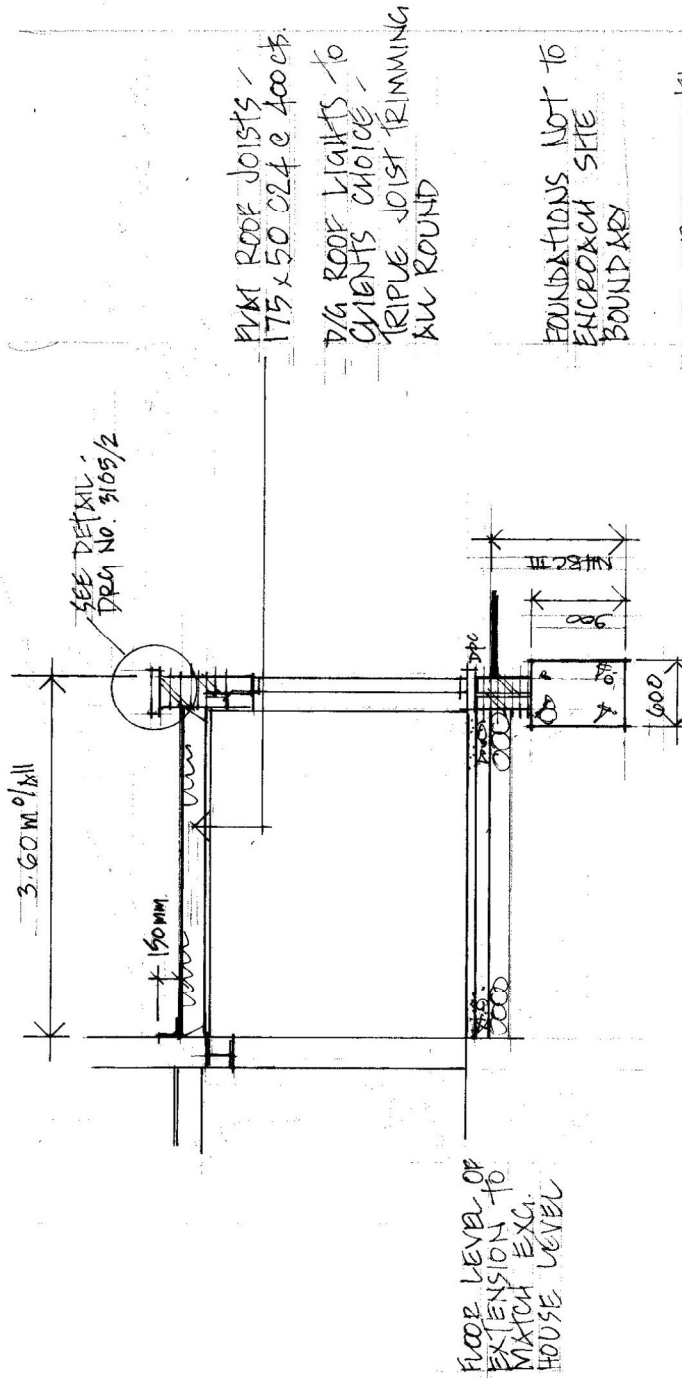

SECTION AA - 1:50



SWAG BAR - 1:50

REAR EXTENSION. 89 SWAKEVEYS DRIVE, ICKENHAM, UB10 8QG.	M. B. MITCHELL	M. BURNARD.
	SCALE: 1:50	
	DRG: 3105/5 A	TEL: 07436 115850

A3