

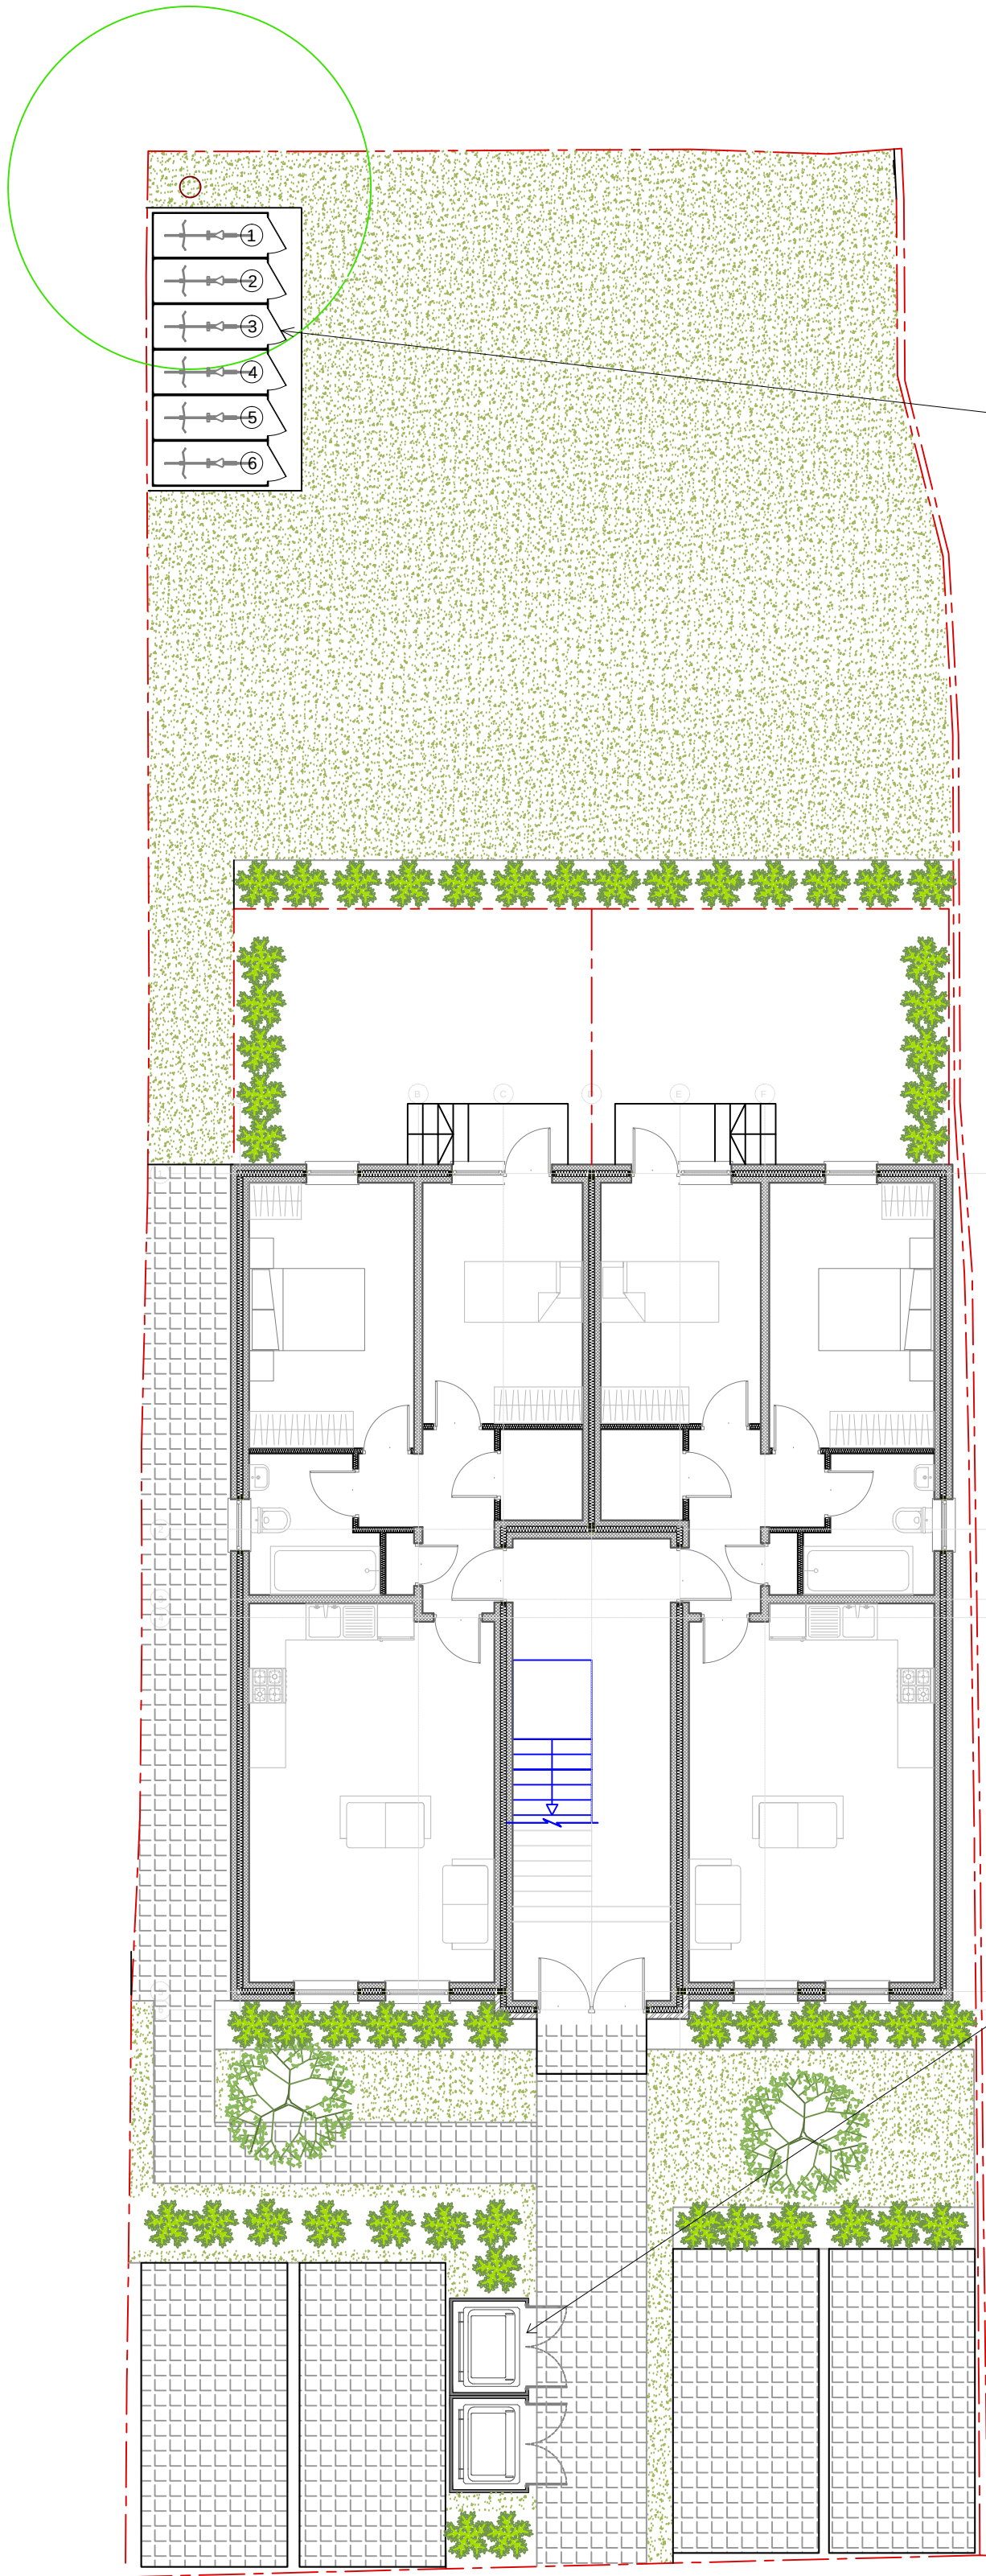


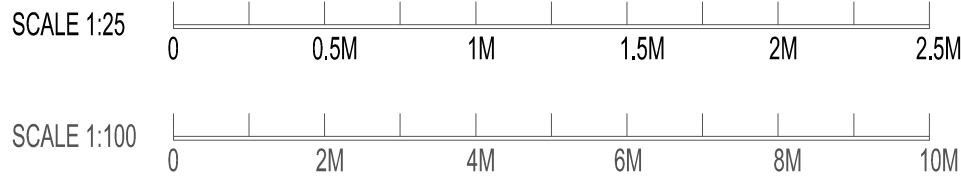


Sheffield Horizontal Cycle Lockers

Constructed of robust hot dipped galvanized steel framework
Apex roof and cladding
Flat steel sheeting


Apex roof to disperse rainwater easily
The door has an integral belongings hook, heavy-duty full length piano hinge and three point locking mechanism
The cycle is loaded horizontally via a trough guide

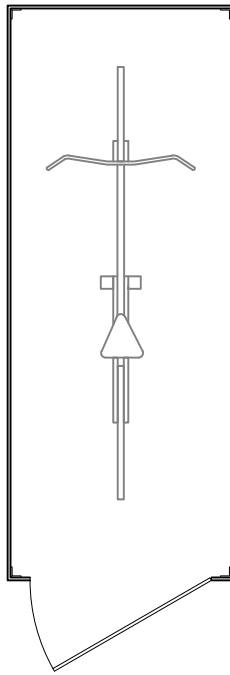


PLAN VIEW
(SCALE 1:25)

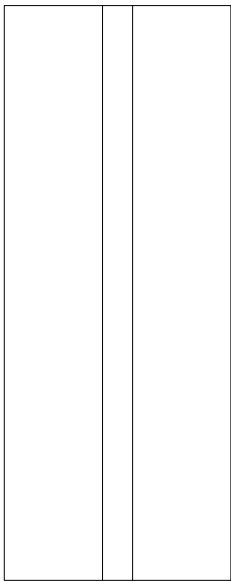


TOP VIEW
(SCALE 1:25)

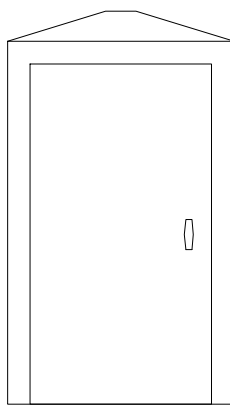


PROPOSED ELEVATION - FRONT
(SCALE 1:25)

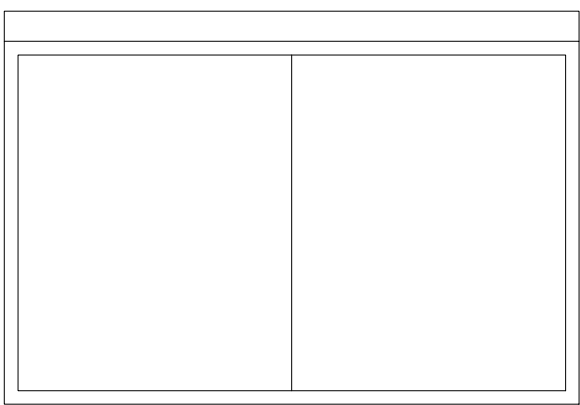

PROPOSED ELEVATION - SIDE I
(SCALE 1:25)

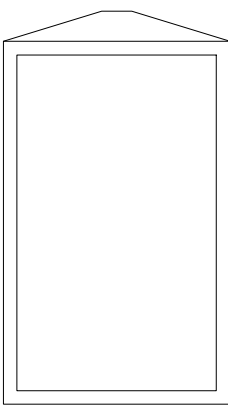

PROPOSED ELEVATION - REAR
(SCALE 1:25)

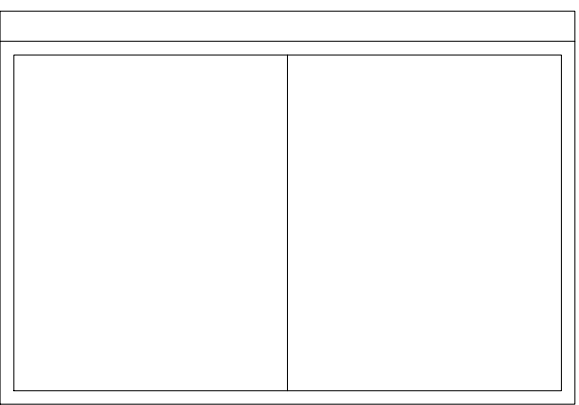


PROPOSED ELEVATION - SIDE II
(SCALE 1:25)

A Large Timber Wheelie Bin Store for 2no. 1100 Litre Wheelie Bins

Timber cladding for the double doors at the front, each side and the back, using thick 21mm Scandinavian Redwood boards - all pressure treated.


The timber roof is 21mm thick T&G Shiplap.
All fittings to be galvanised.

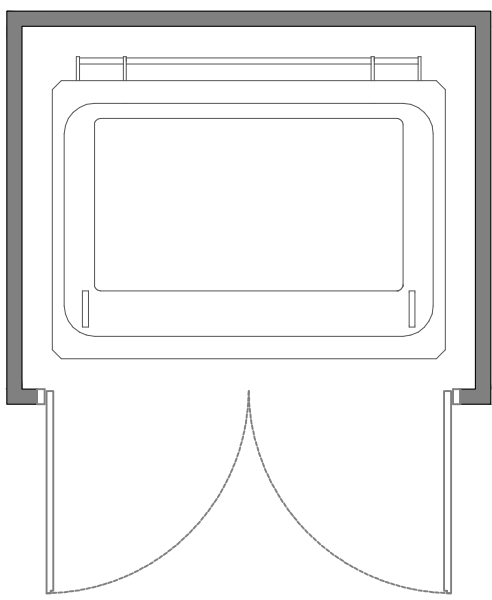


PLAN VIEW
(SCALE 1:25)




TOP VIEW
(SCALE 1:25)

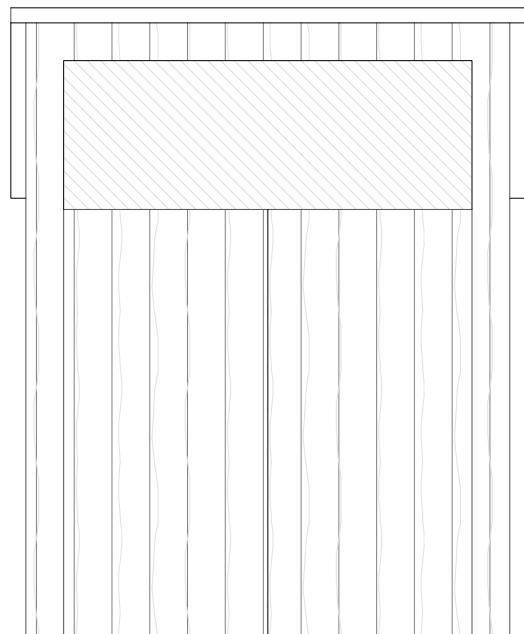


PROPOSED ELEVATION - FRONT
(SCALE 1:25)

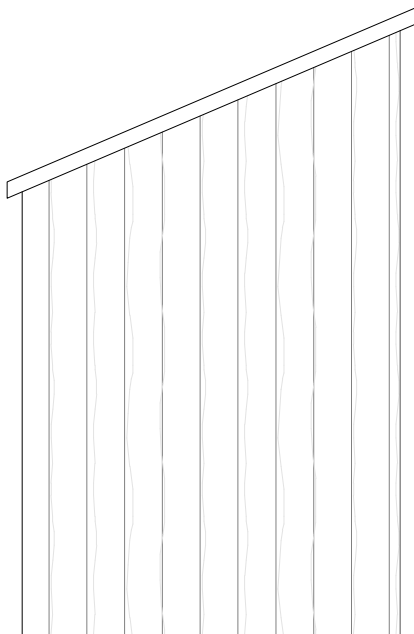

PROPOSED ELEVATION - SIDE I
(SCALE 1:25)

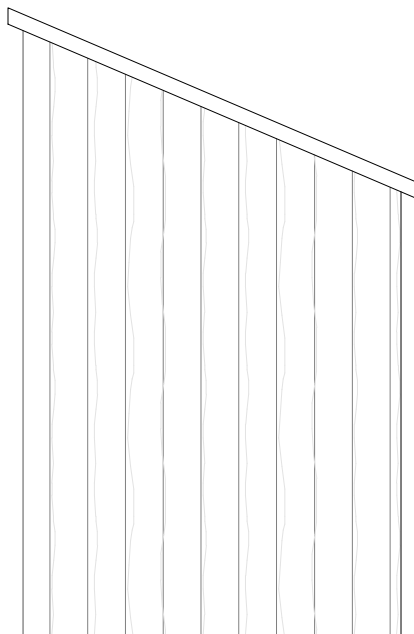

PROPOSED ELEVATION - SIDE II
(SCALE 1:25)

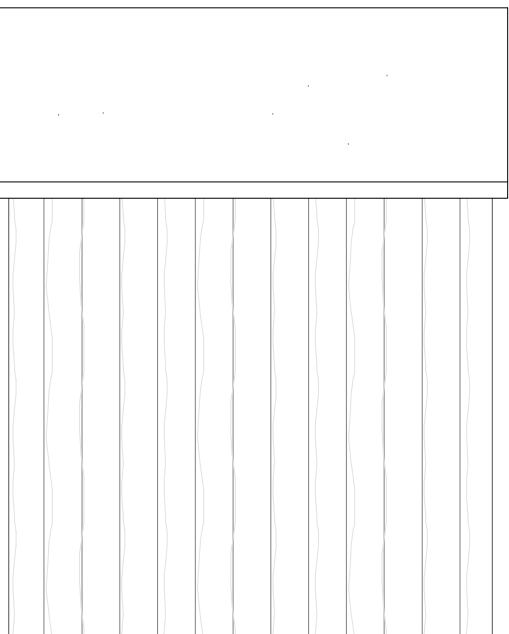

PROPOSED ELEVATION - REAR
(SCALE 1:25)

NOT APPROVED FOR CONSTRUCTION

All measurements to be checked on site and not scaled from this drawing.
Any discrepancies to be reported to The White House Design LTD.
Party wall (etc) act 1997 to be agreed with adjoining neighbours prior to commencing.
All works to the satisfaction of local authority inspector.
No deviation from these drawing what so ever, unless agreed in writing withThe White House Design LTD.

DESCRIPTION

BIKE AND REFUSE BINS STORE

THE WHITE HOUSE DESIGN LTD

CONSULTING CIVIL AND STRUCTURAL
ENGINEERS
7 PROGRESS BUSINESS CENTRE
WHITTLE PARKWAY SLOUGH BERKSHIRE
SL1 6DQ
TEL: 01628 660 444
FAX: 01628 660 555

SITE ADDRESS:

190 Joel Street
Pinner
HA5 2PF

REVISIONS

DATE: 30-06-2021	DRAWN BY: DM	
SCALE: 1:25, 1:100 @ A1	CHECKED BY:	
DRAWING TITLE: PLANNING	DRAWING NUMBER: DM/190/2021/A2	