
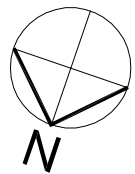



— denotes heras fence line

2

encing to be erected prior to any building work starting and to remain in place until all building work is complete. Photographic record to be kept.

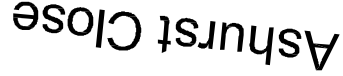


Chester Road

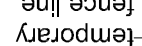

Existing shed/bike storage

Existing concrete block paving	
Existing concrete	
Existing tarmac	
Proposed re-used block paving	
Proposed permeable concrete block paving	
Proposed permeable concrete block	

✓ Chester Road

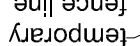

Existing shed/bike storage

Ashurst Close

Rev	Description	Date
	Do not scale from this drawing	
NOADES architects 1 The Sportsman Station Approach Hastings-on-Hudson NY 10750 W03 SNA 01/23/23 6:34:867 www.noadesarchitects.com		

Client	Helene and Chris Hibbert
Project	1 Chester Road HA6 1BE
Description	Remodelling and Extension
Existing and Proposed Landscape Plans	

Scale @ A1	Drawn
1:100@A1	MN
Job No.	Drawing No
4061	90-01

Date
Oct'20
Rev
B