


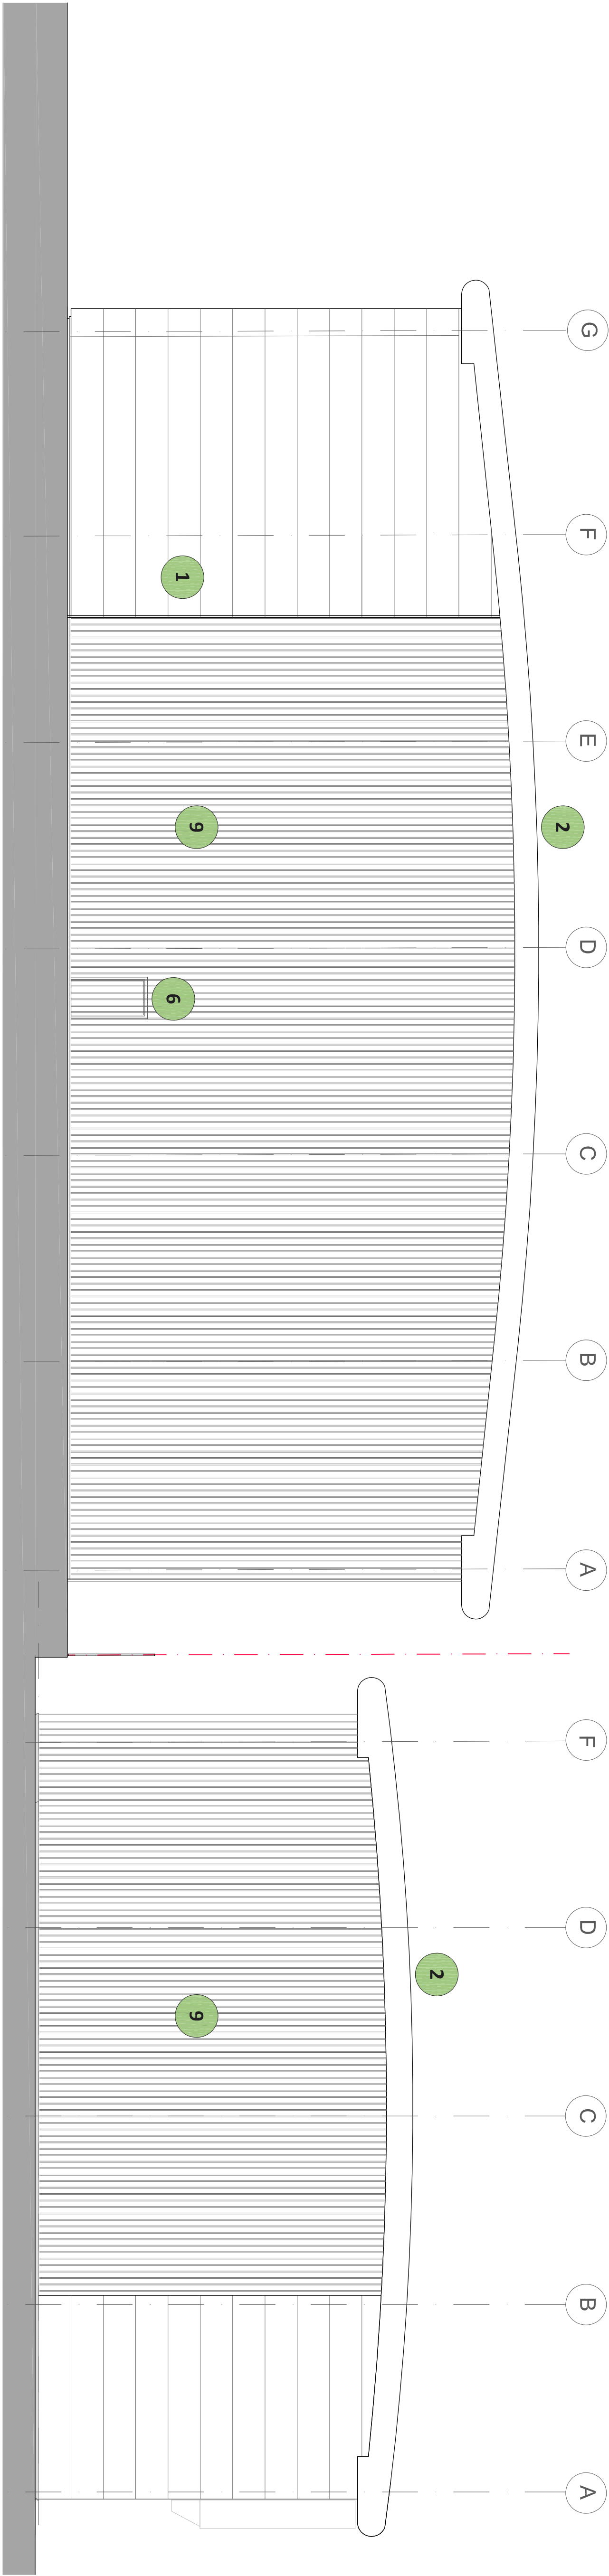


SIDE ELEVATION (UNIT 01)

Scale Bar - metres:
0 1.0 2.0 3.0 4.0 5.0 10.0

SIDE ELEVATION (UNIT 03)

Scale Bar - metres:
0 1.0 2.0 3.0 4.0 5.0 10.0

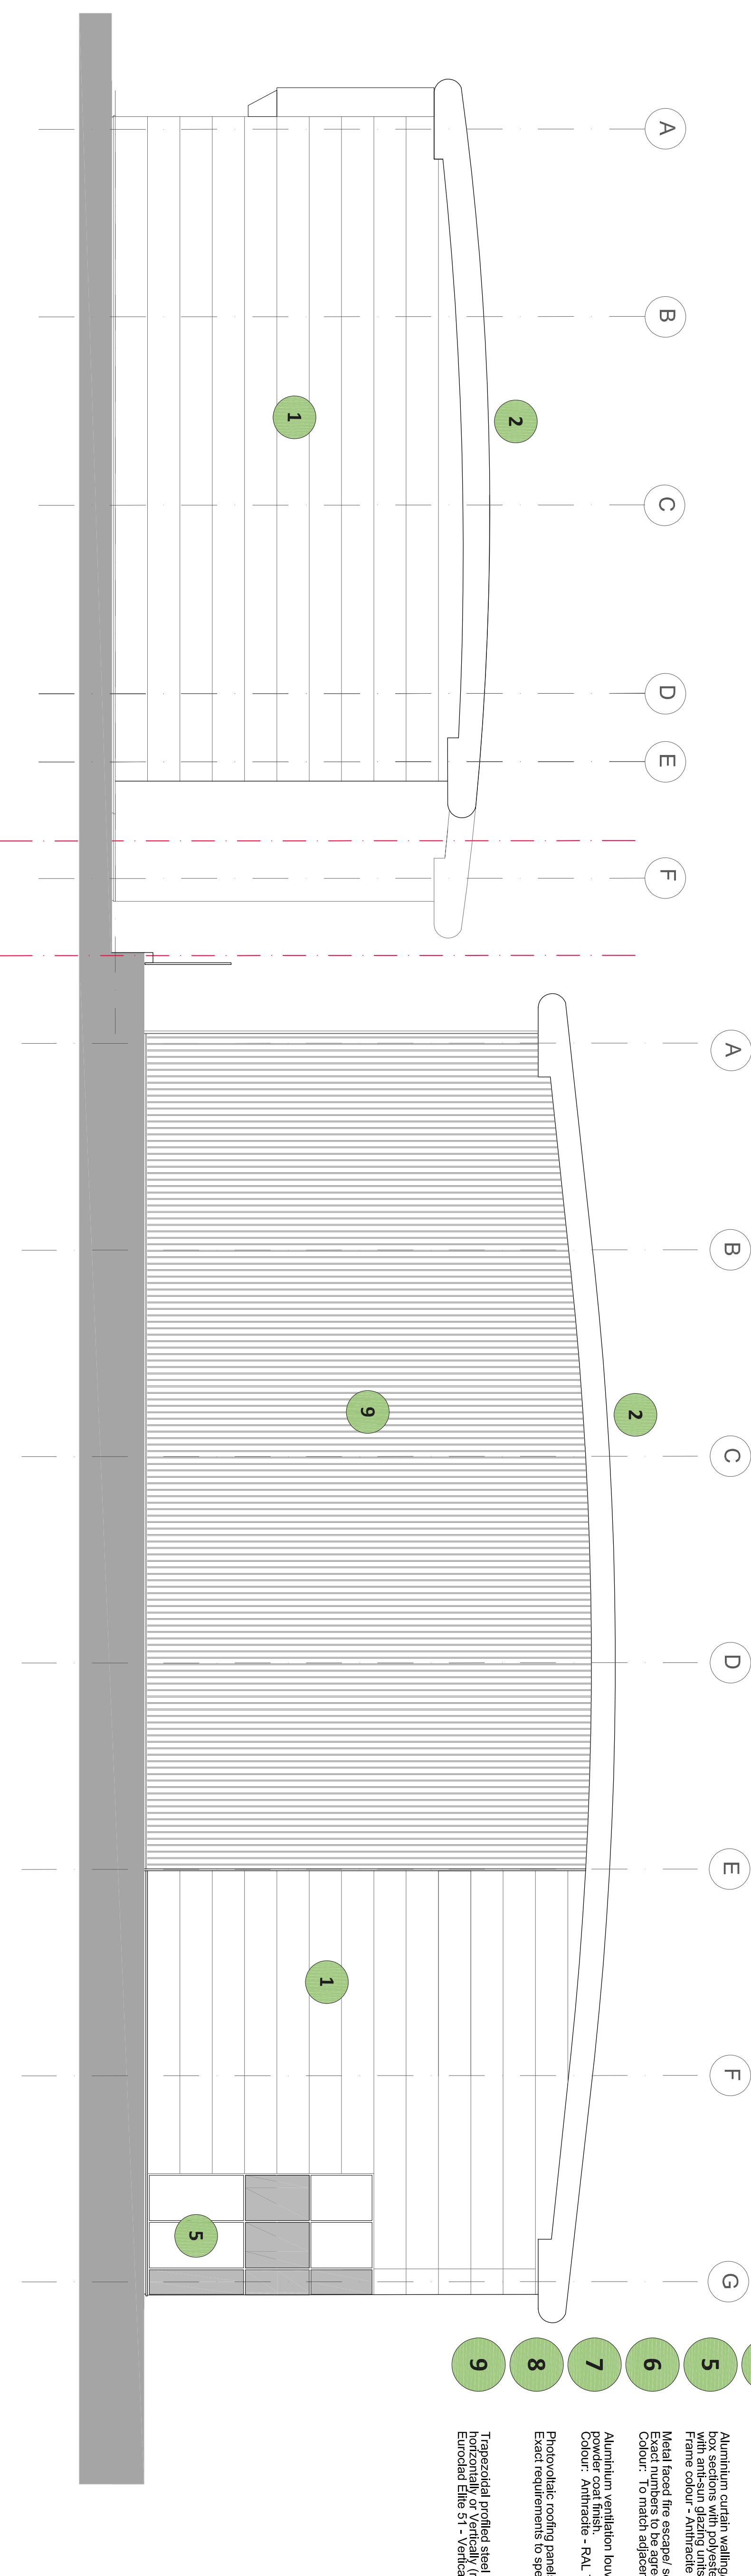

SIDE ELEVATION (UNIT 07)

Scale Bar - metres:
0 1.0 2.0 3.0 4.0 5.0 10.0

SIDE ELEVATION (UNIT 02)

Scale Bar - metres:
0 1.0 2.0 3.0 4.0 5.0 10.0

External Finishes:

All colours to be agreed with LPA.

- Micro-ribbed composite paneling, colour coat plasma solid metallic range) Eurobond SS - 60/90 at 125mm thick (0.31 U-value)
- Profil steel roofing pitched at 6 deg - Rooflights to 15% of the Warehouse floor area Colour: Merin Grey - RAL 180 40 05, BS 1882-5 Eurobond Elite 2 - Roof (200mm insulation quilt/22mm cladding/0.23 U-value)
- Vertical sliding, insulated loading doors Colour: Anthracite - RAL 7016 (colour coat IP 200 Unirange)
- Half curved profil steel twin-skin cladding system fixed horizontally Colour: Sirius (colour coat plasma solid metallic range) Eurobond Elite 60 - Arch profile wall (140mm insulation quilt/50mm cladding/0.30 U-value)
- Aluminium curtain walling/ window system with internal structural box sections with polyester powder coat finish and double-glazed frame colour - Anthracite to match composite panels
- Metal faced fire escape/ security doors Colour: Anthracite - RAL 7016 (colour coat IP 200 Unirange)
- Aluminium ventilation louvers to Plant Room with polyester powder coat finish. Colour: Anthracite - RAL 7016
- Photovoltaic roofing panels Exact requirements to specialist details/ specification
- Trapezoidal profil steel twin-skin cladding system fixed horizontally, or vertically (refer to Elevations) - Colour: Sirius Metallic - RAL 8005 Eurobond Elite S1 - Vertical Wall (140mm insulation quilt/50mm cladding/0.30 U-value)
-

Rev p16: Updated to suit planners amendments 18.10.2019 TIM
Rev p13: Minor alterations to save overheads 30.05.2019 TIM
Rev p12: Material 09 added to key and elevations 22.03.2019 TIM
Rev p11: Planning issue 02.11.2018 TIM

Drawing Status:
PLANNING SUBMISSION

CMP Architects

Client
WRENBRIDGE

Project
Ruslip, Stonefield Close/Stonefield Way

Title
Proposed Elevations - Sheet 2

Scale	Drawn	Date
1:100@A1 / 1:200@A3	TJM	02.11.2018
Dir No	Revision	
R013 / 3004	p14	

1:100@A1 / 1:200@A3
Subject to accurate site survey.