



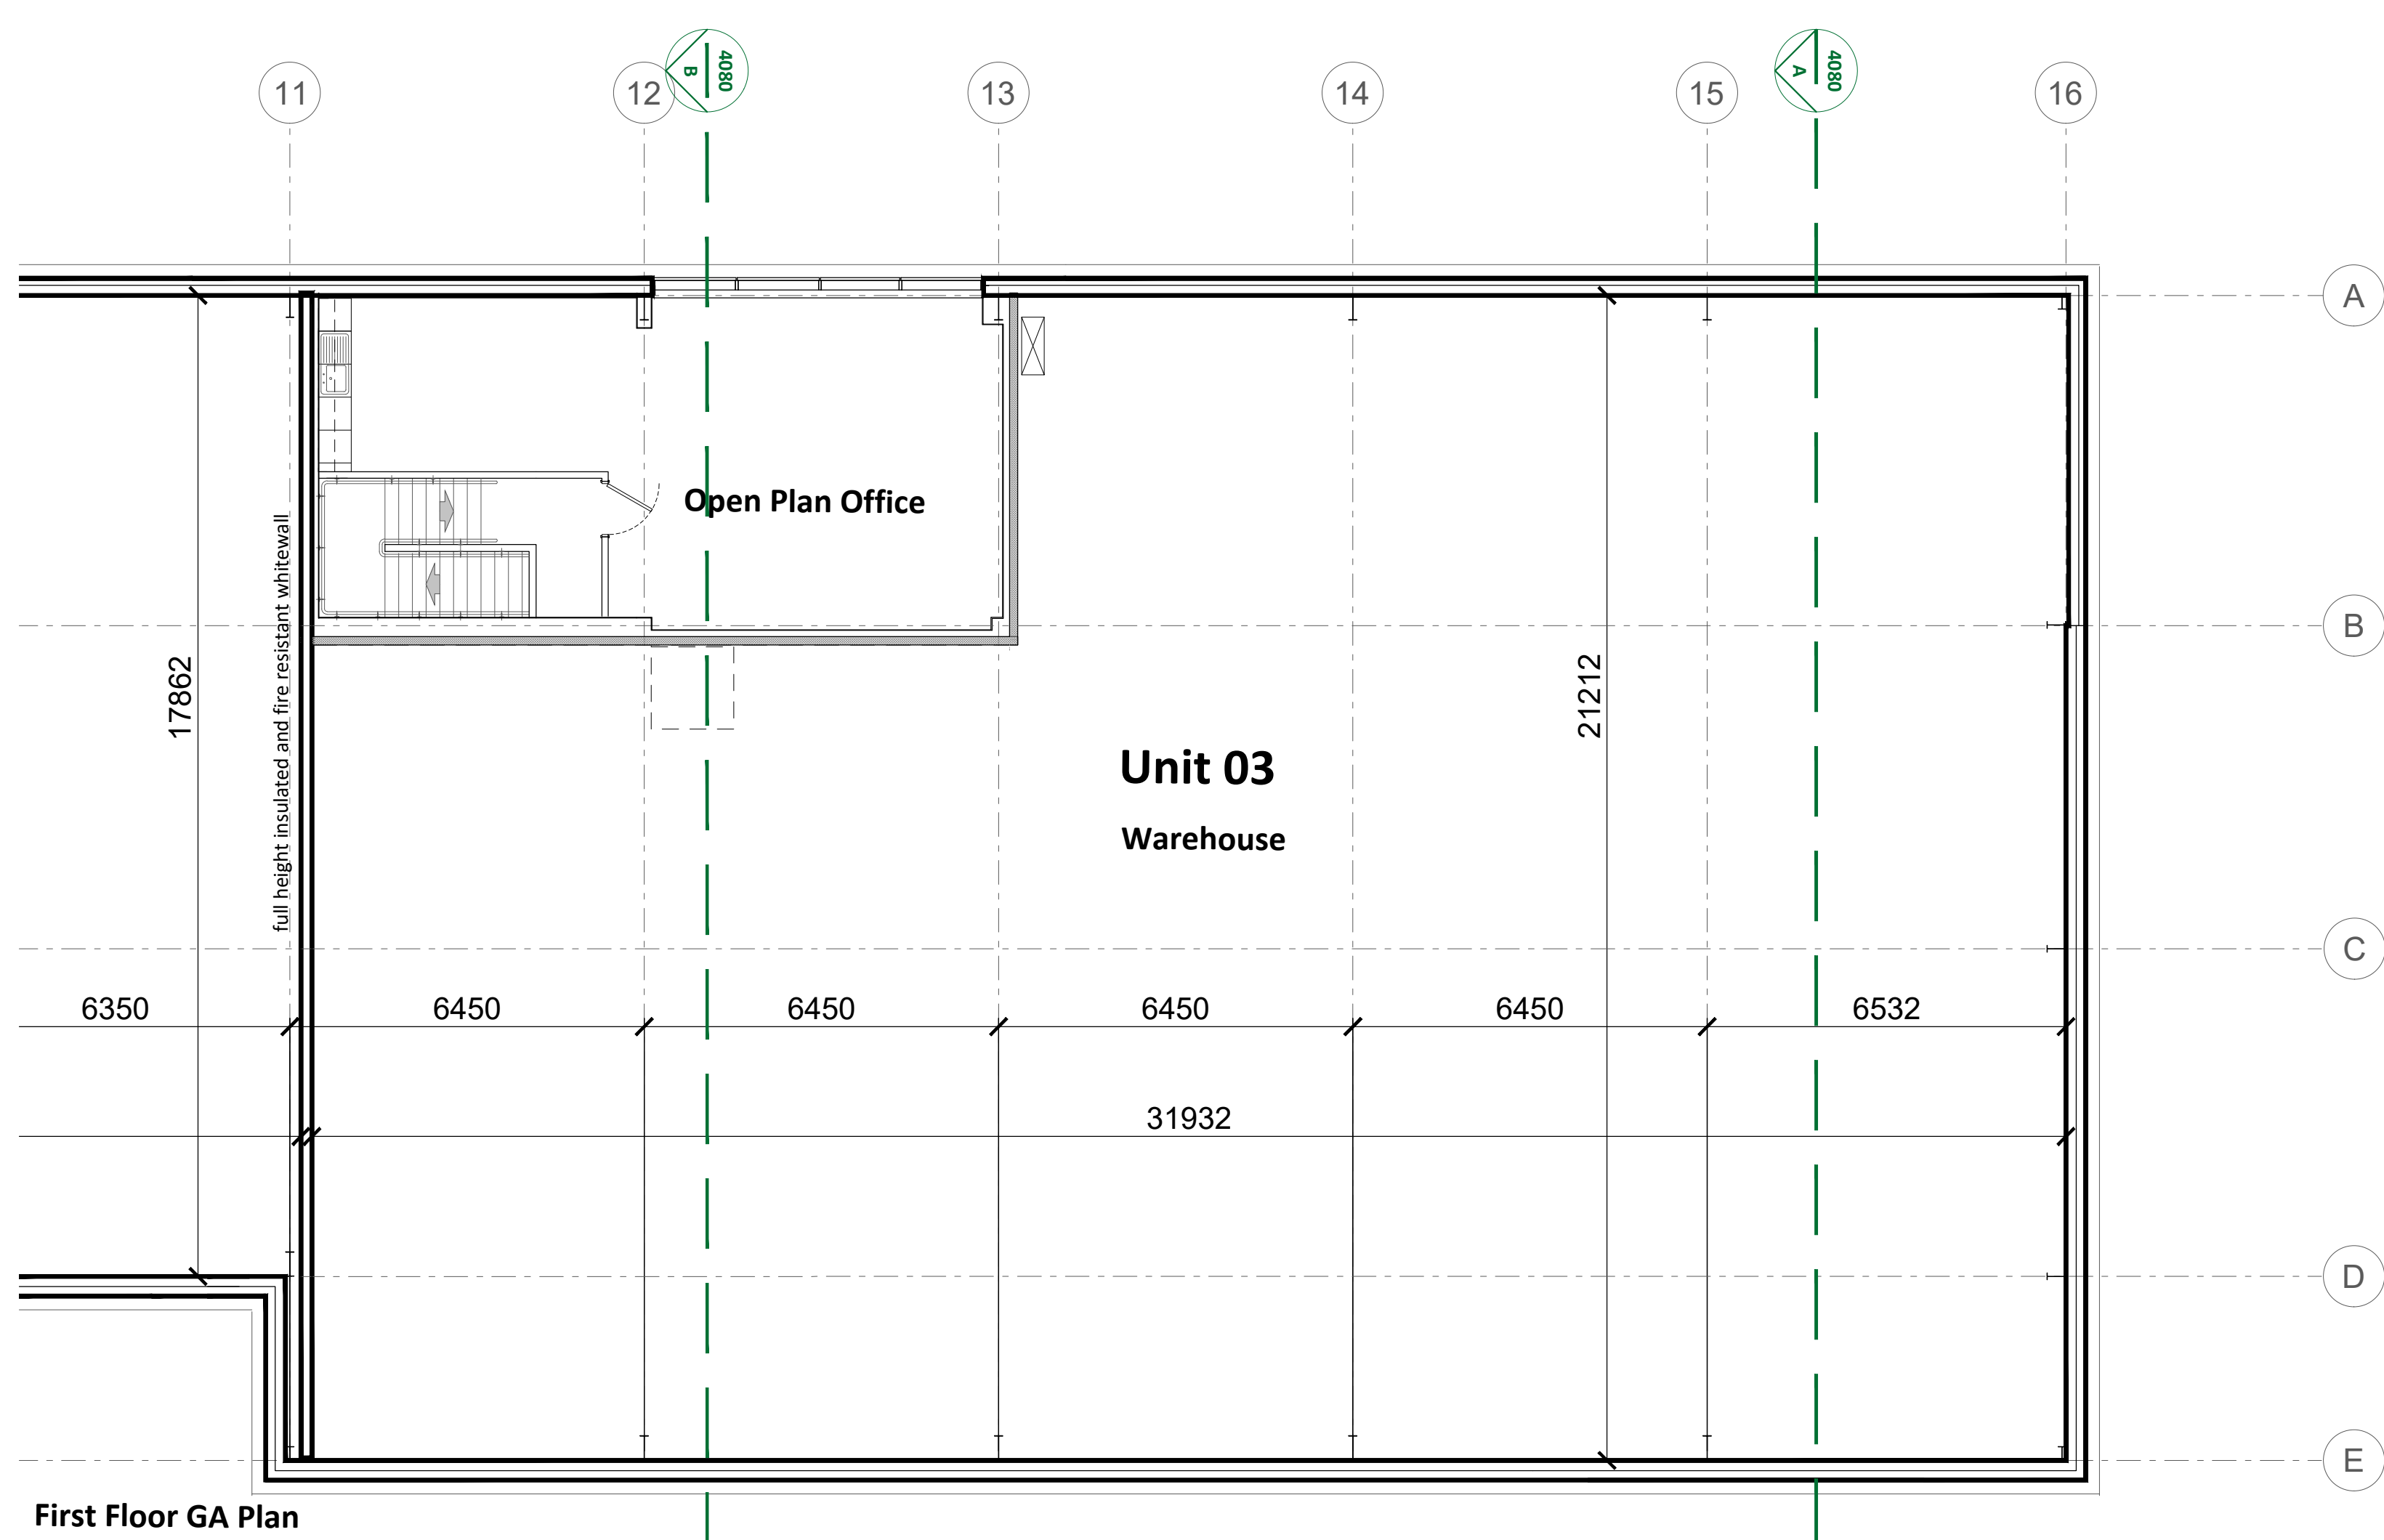

First Floor GA Plan

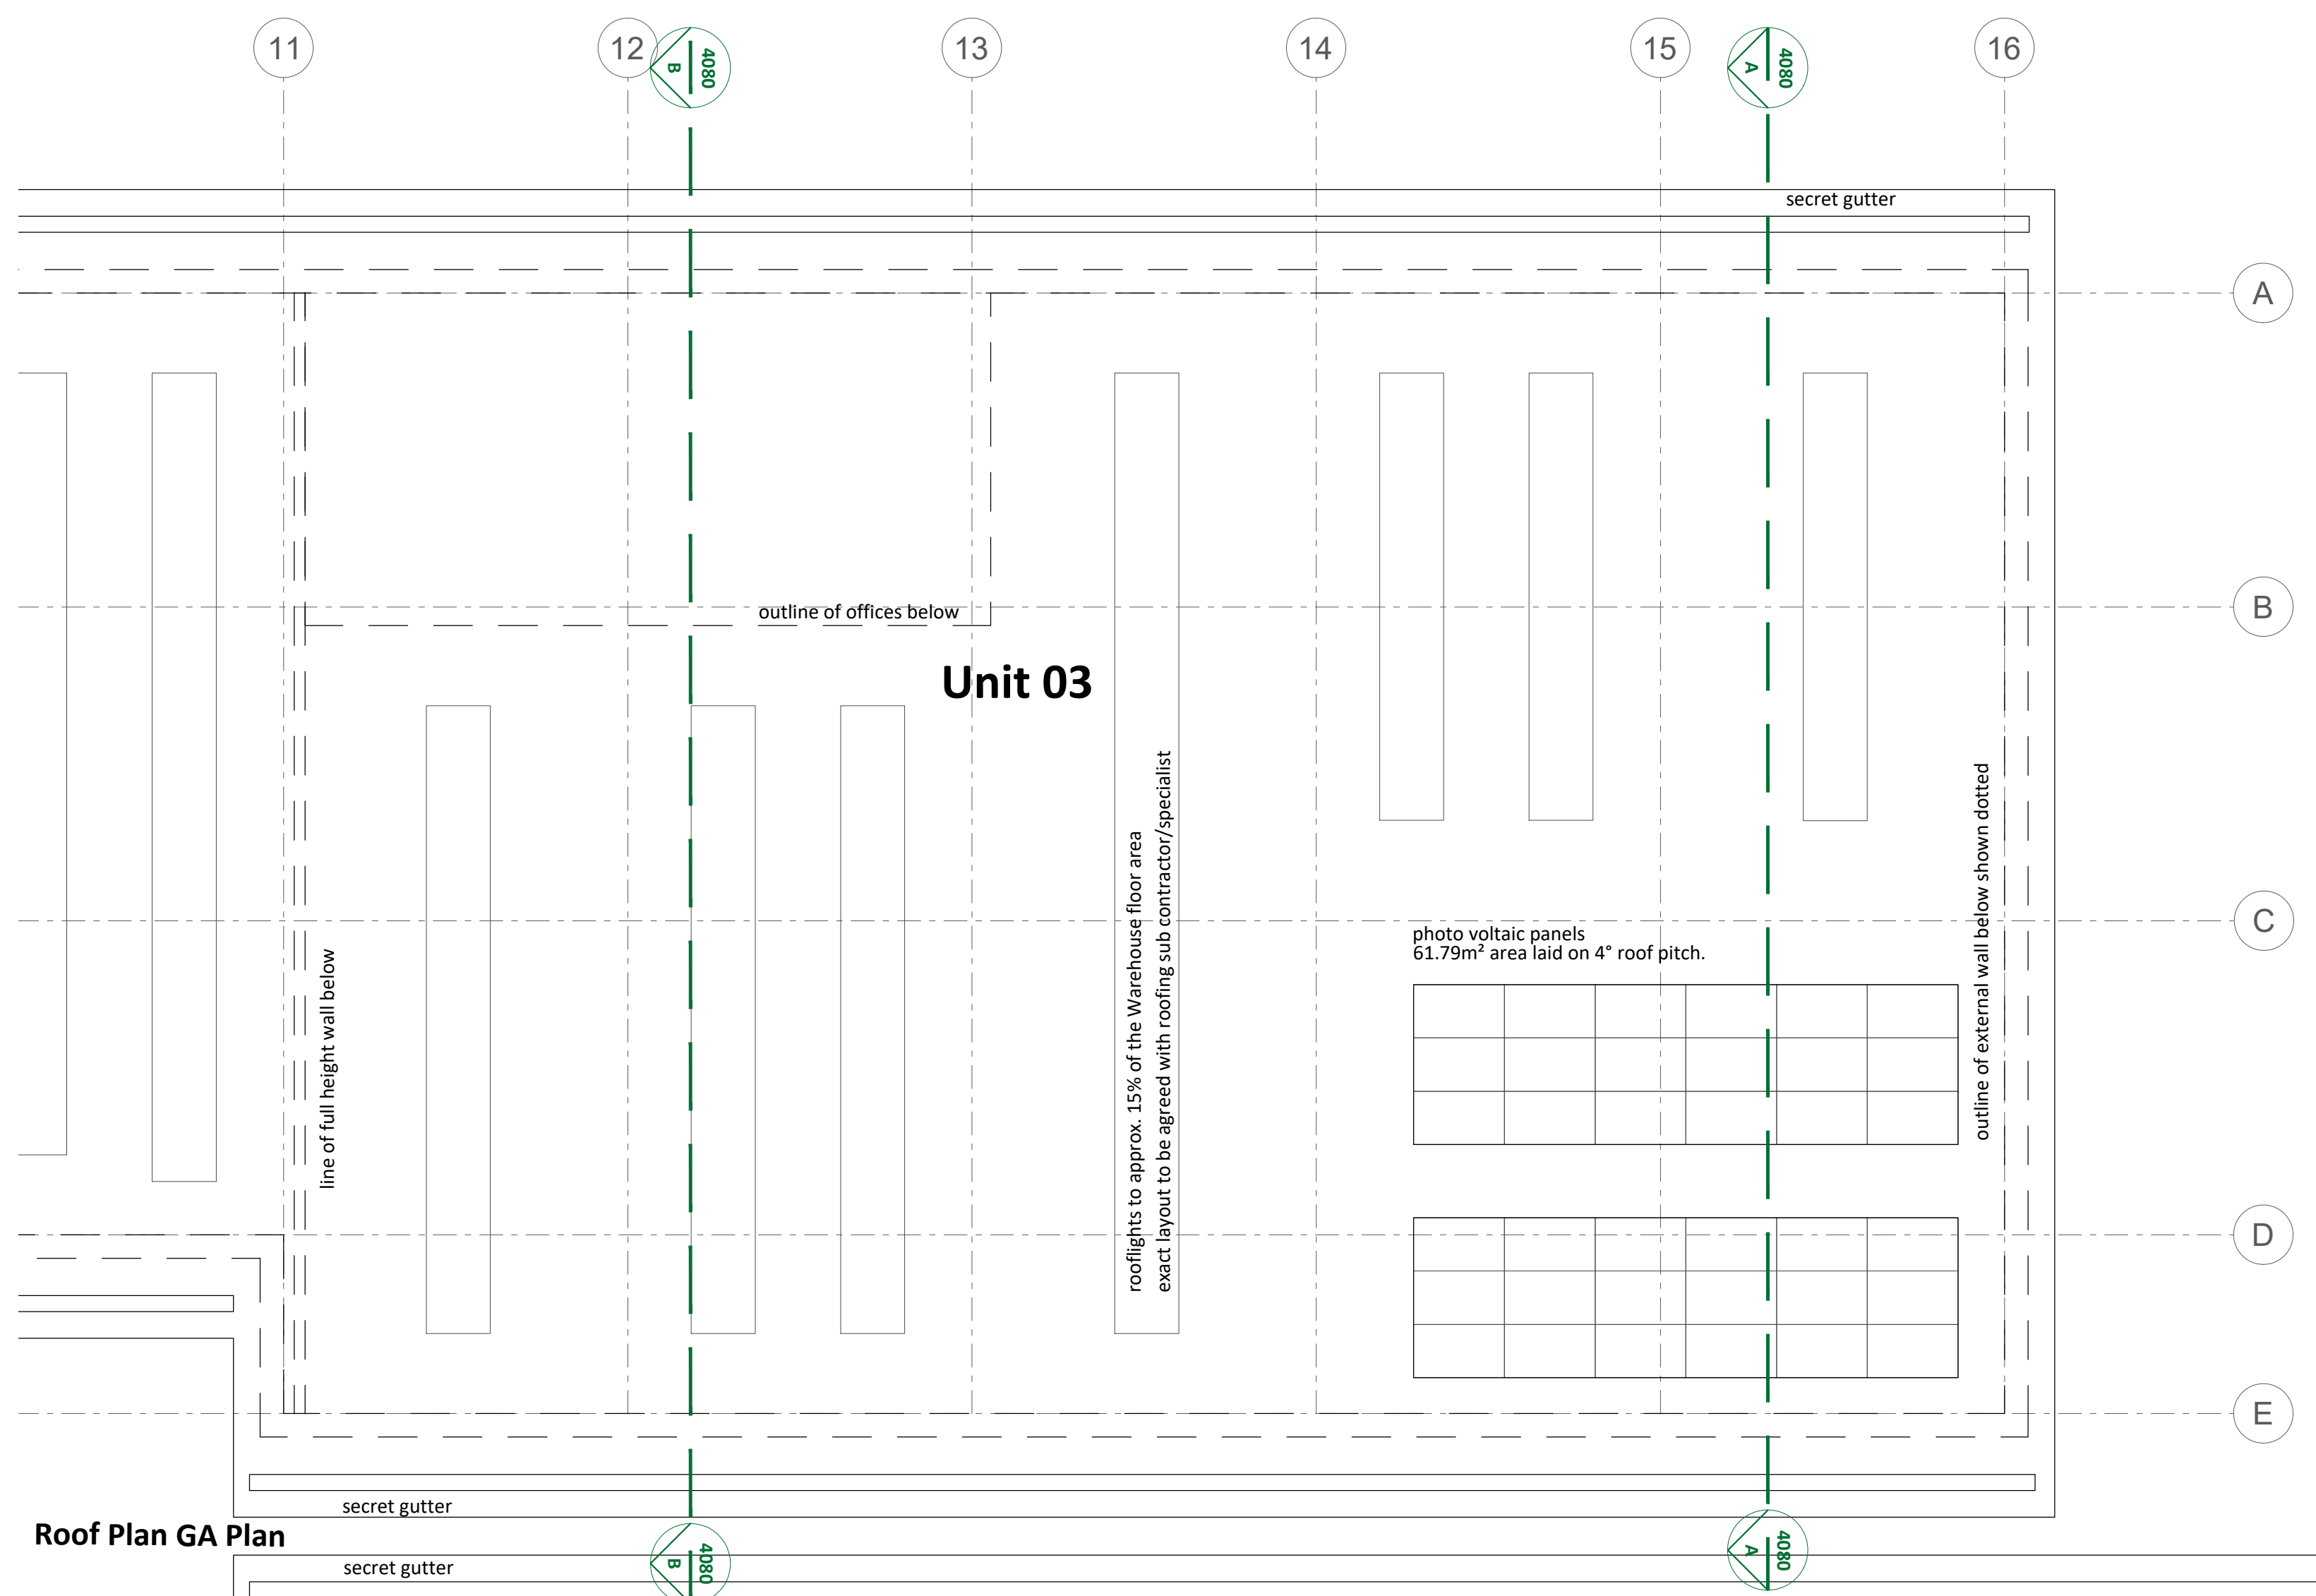

Roof Plan GA Plan

Rev c3: Updated to suit planners 29.11.2019 TJM
Rev c2: Updated to BC comments 29.10.2019 TJM
Rev c1: Issued for Construction Issue 15.10.2019 TJM

Drawing Status:
CONSTRUCTION ISSUE

CMP
Architects

Client


Project
Ruislip, Stonefield Close/Stonefield Way

Title
Unit 03: First Floor and Roof Level
General Arrangement Plan

Scale
1:100@A1 / 1:200@A3
Drawn
TJM
Date
15.10.2019

Drg.No.
R013/ 5076
Revision
c3

This drawing is copyright. Do not scale from drawing.
Subject to accurate site survey.