


Note: all dimensions to be confirmed on site before any fabrication



Front Elevation as existing

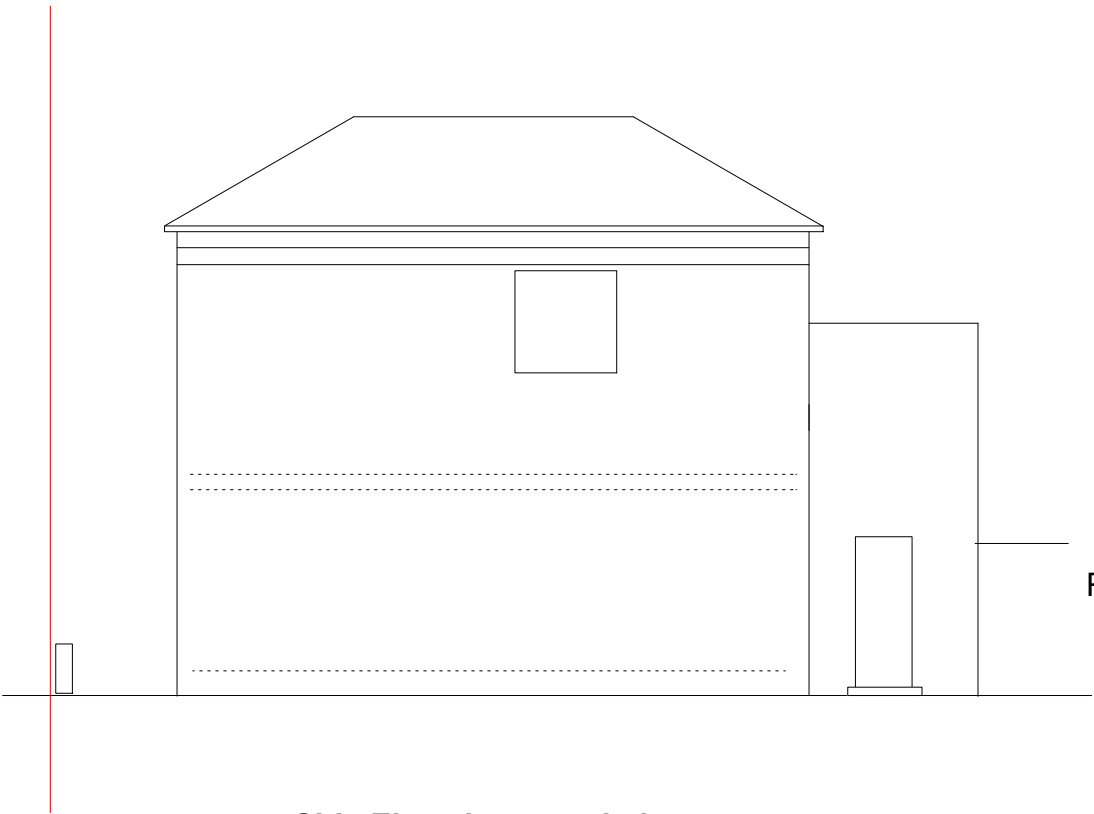


Side Elevation as existing

Rear



Rear Elevation as existing

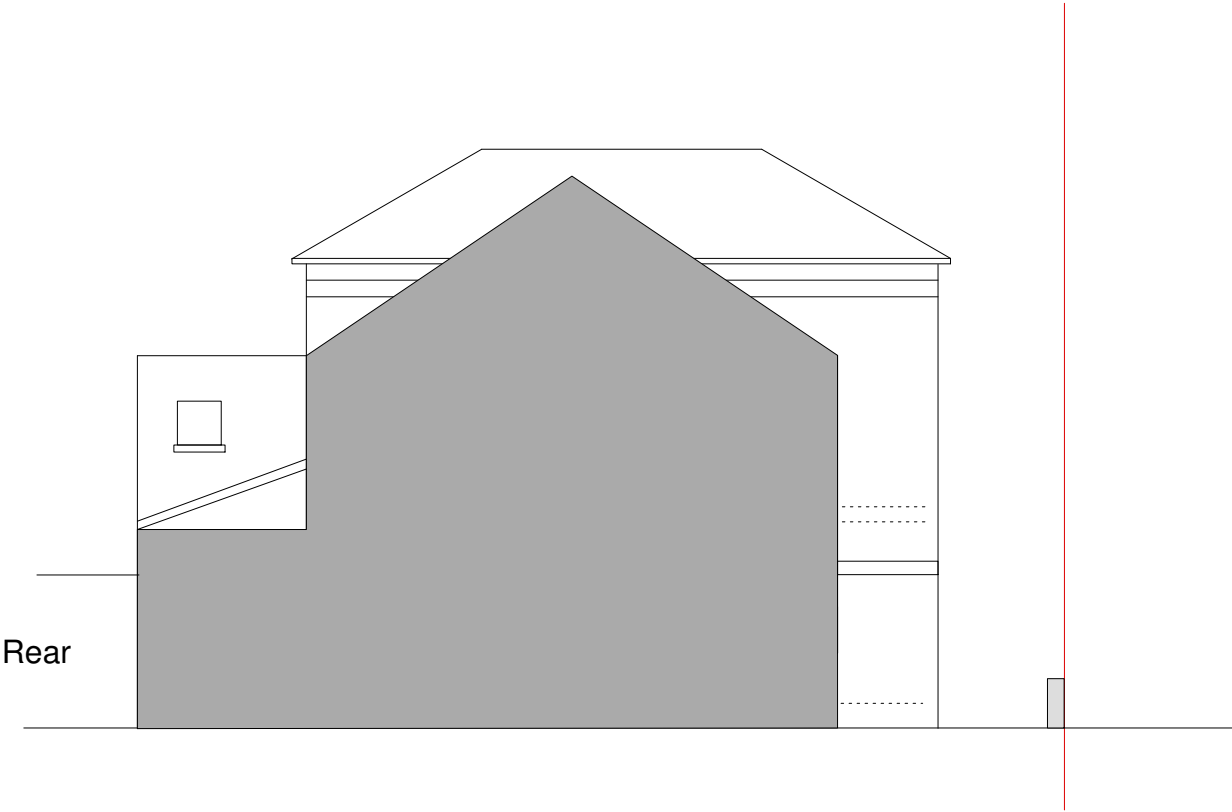

Side Elevation as existing

Rear

