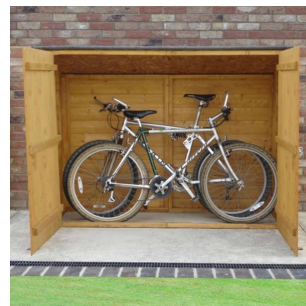


 


 
Store for 3 cycles
Loxley 6' x 3' shiplap timber
pent bike shed by
sheds.co.uk



Rowlinson 1.3m tall wheelie bin store
with doors and lifting lids

Existing Walls 

New Walls 

Walls removed 

0m 5m 10m

Scale 1:100 @ A3 Size

CONDITIONS DISCHARGE APPLICATION

Eamon O'Sullivan Architects **RIBA**
47 Burghley Road, London NW5 1UH
020 7813 5966 eamonosu@gmail.com
www.eosullivan.co.uk

63 Harlington Road, Uxbridge UB8 3HY
Refuse & Cycle Storage and Boundaries
November 2020 **Drg No. 300**

Copyright is reserved

Proposed Plan

Note: If the planning officer requires any alteration of the proposals please advise and it would be carried-out immediately.