


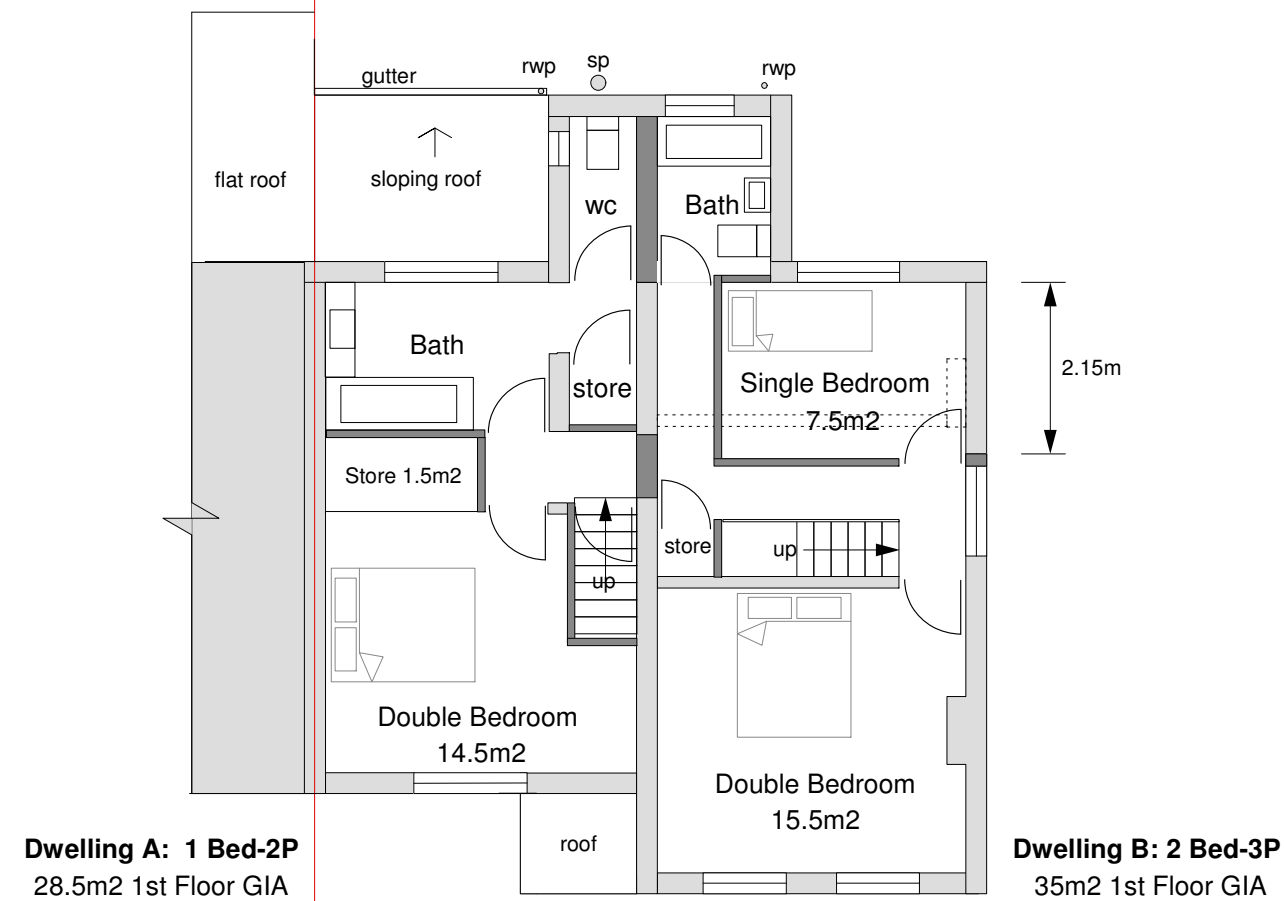


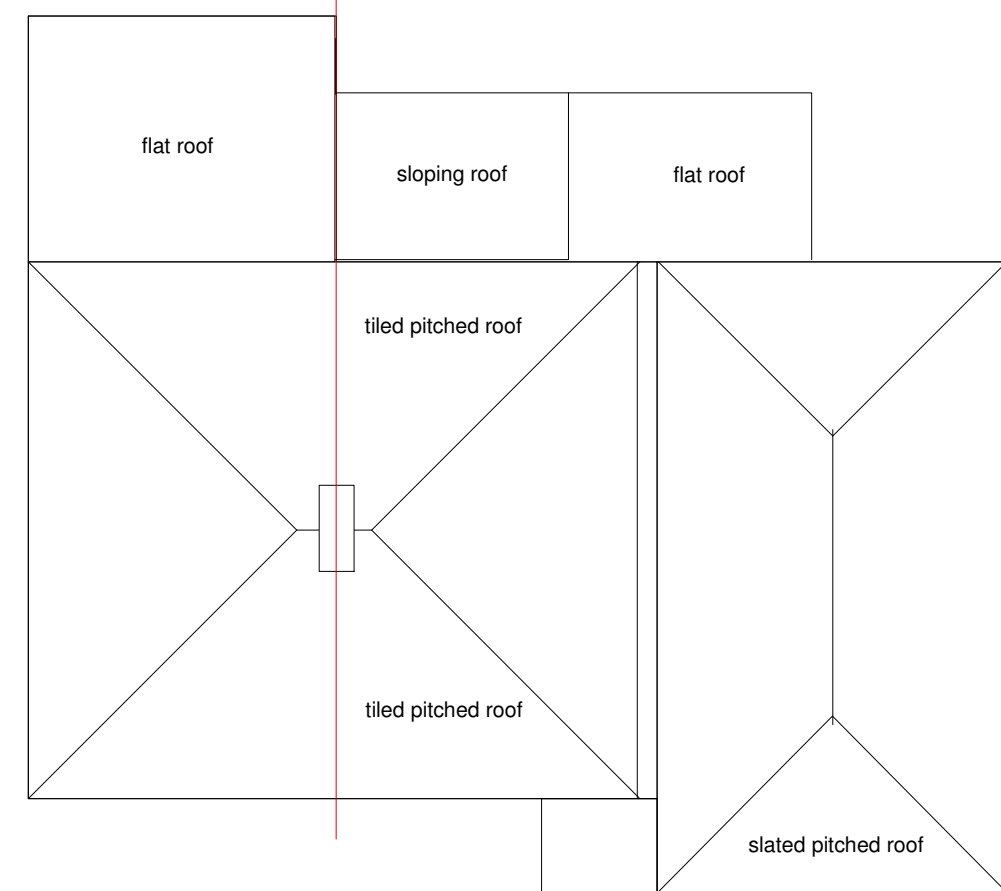



First Floor Proposed

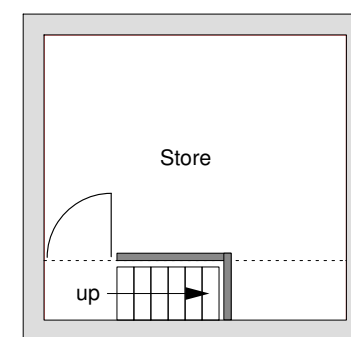

Roof Plan as existing/ proposed (no change)

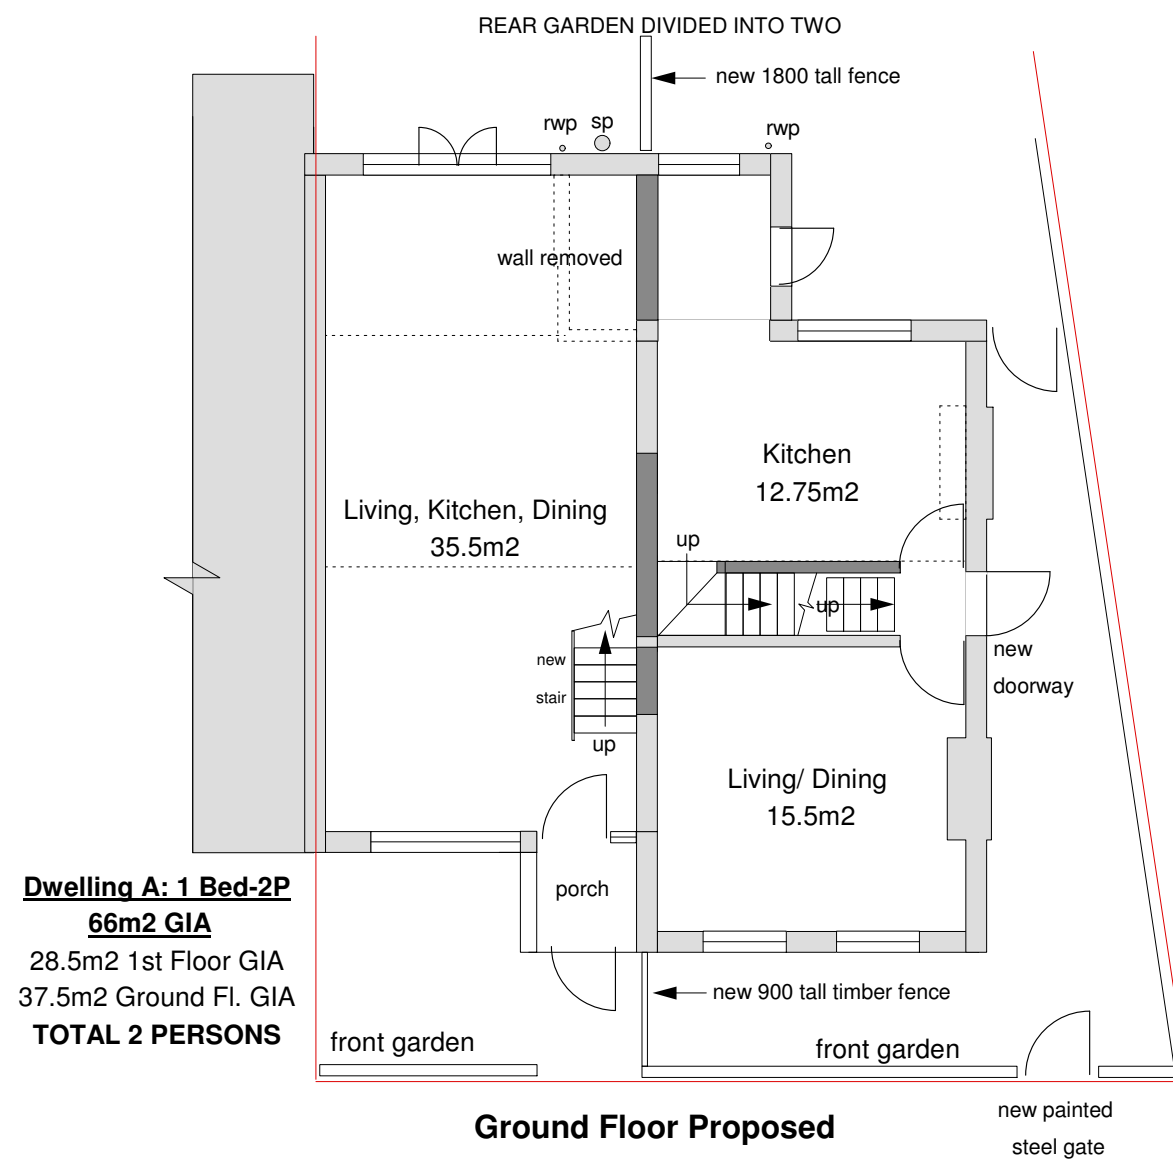

Basement Proposed

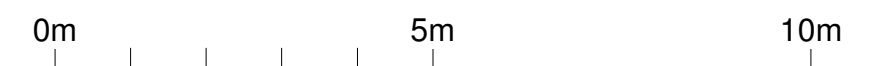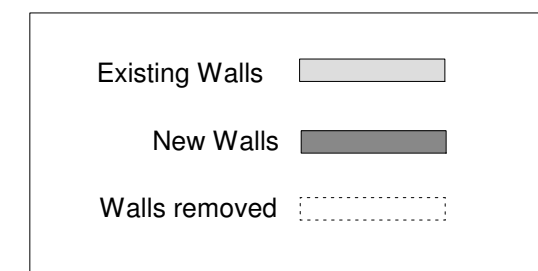

Scale 1:100 @ A3 Size



CONVERSION TO TWO DWELLINGS, NO EXTENSIONS SEPT. 2019

Eamon O'Sullivan Architects 47 Burghley Road, London NW5 1UH 020 7813 5966 eamonosu@gmail.com www.eosullivan.co.uk	RIBA
63 Harlington Road, Uxbridge UB8 3HY Plans as Proposed January 2019 Copyright is reserved	Drq No. 12

Note: all dimensions to be confirmed on site before any fabrication