




This drawing has been prepared solely to form part of an application for Planning Approval and should not be used for any other purpose.

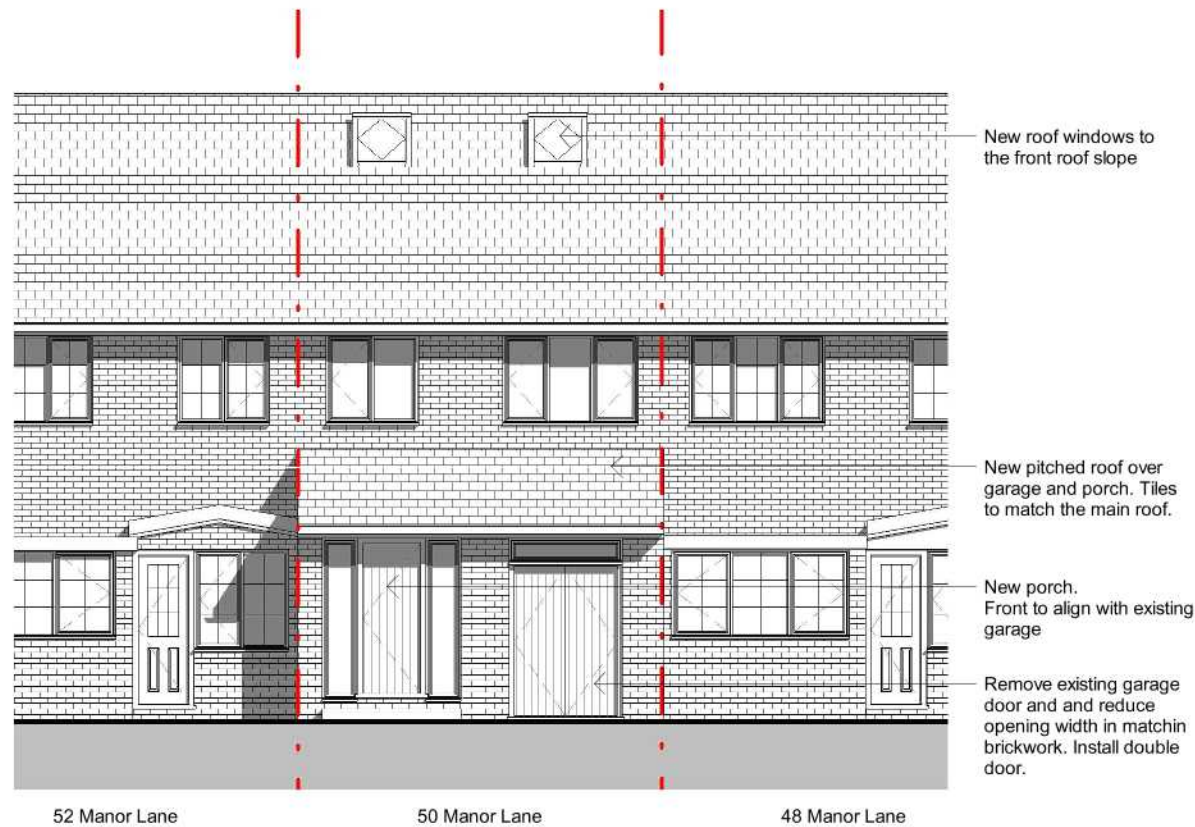


1 Front Elevation as Proposed
1 : 100

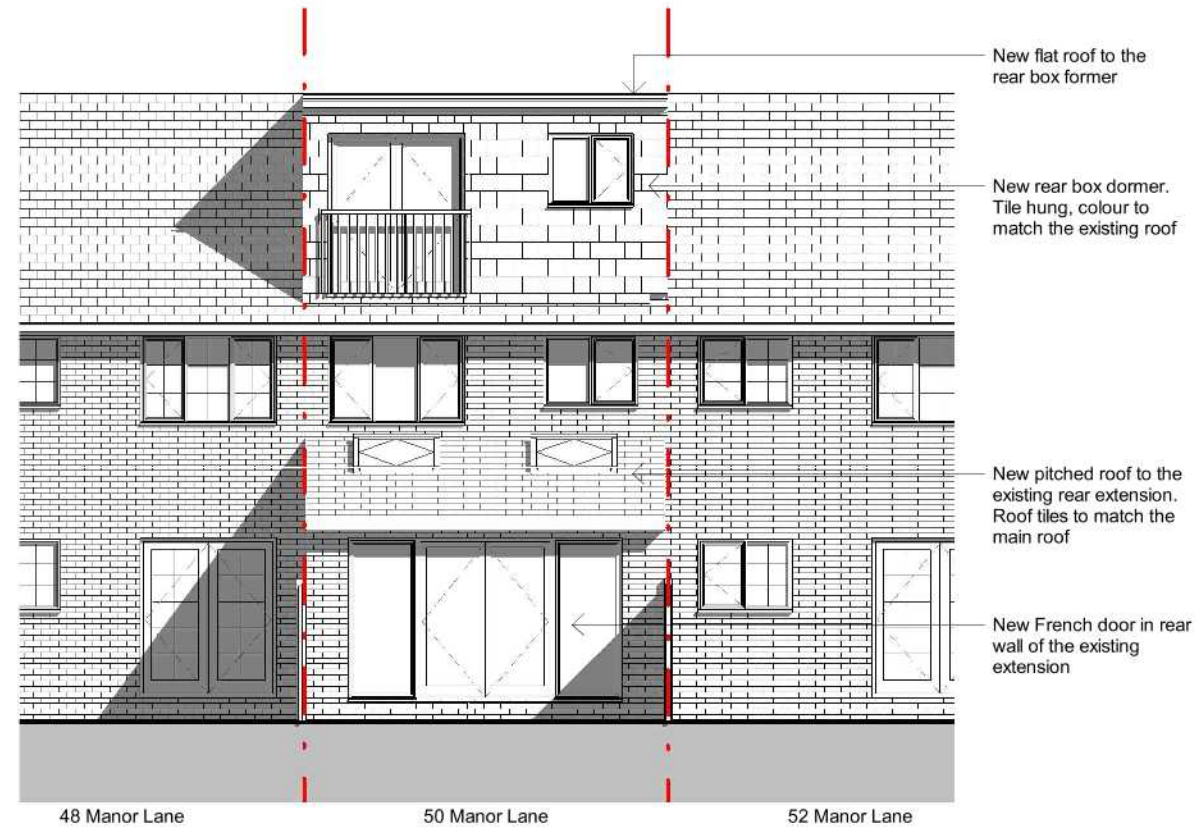

2 Rear Elevation as Proposed
1 : 100

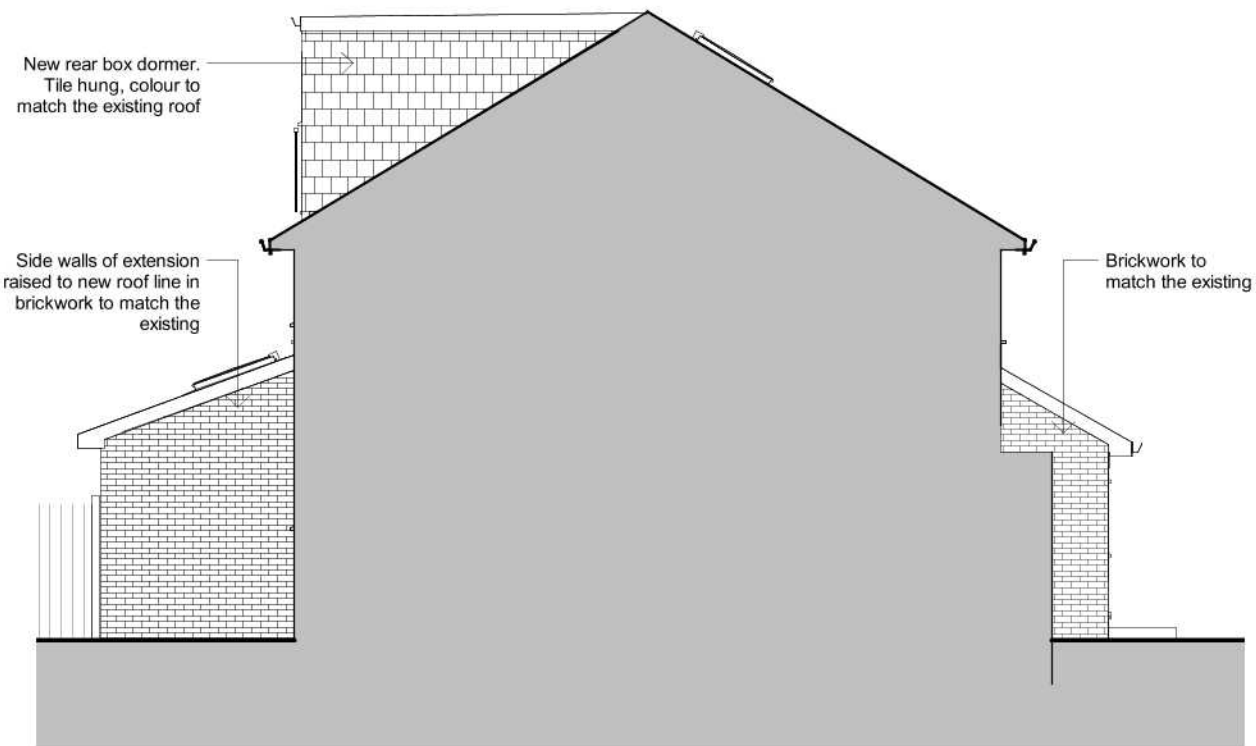

3 East Elevation as Proposed
1 : 100

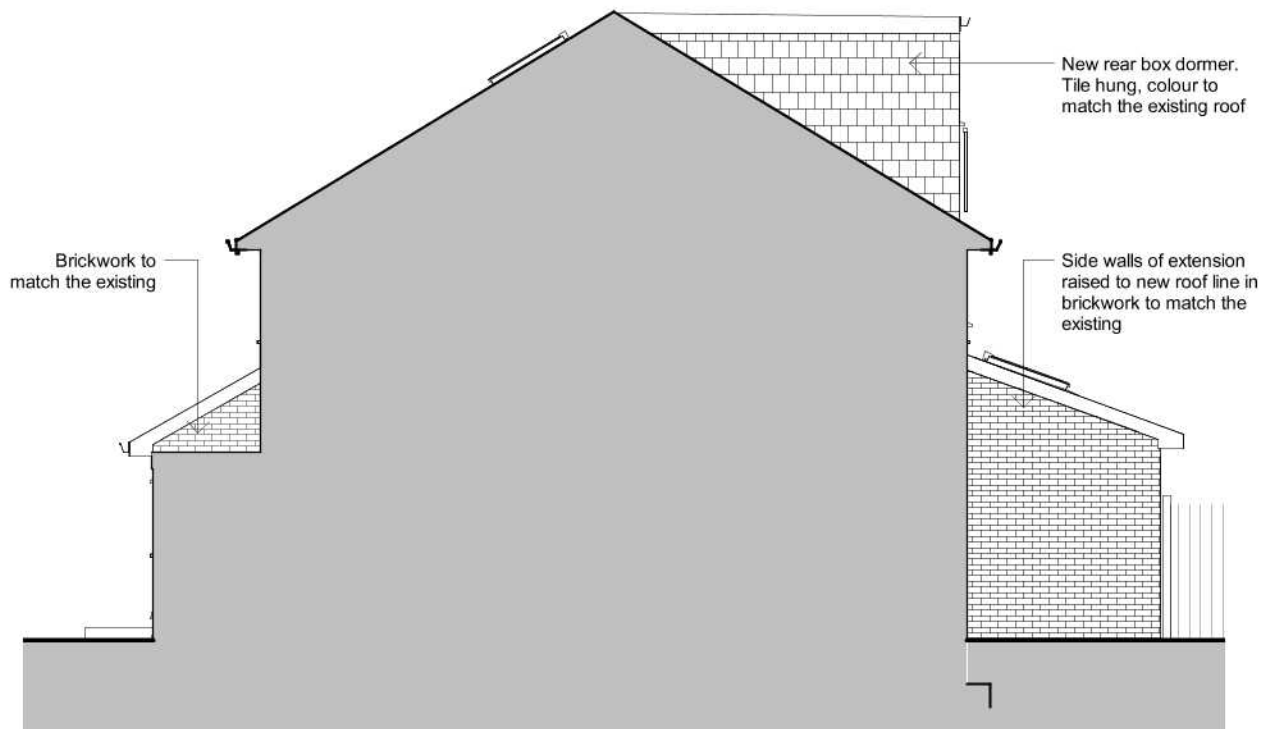

4 West Elevation as Proposed
1 : 100

SCA

Mark Doster

Client

50 Manor Lane,
London, UB3 5EQ

Project

Proposed Elevations

Dwg. name

Drawing no. 2017 / P05

Revision. -

Scale @ A3 1 : 100

Simon Clark : Architect
07951 526 168
simon@sc-a.co.uk

Copyright
SC : A