


NOTES

The Contractor must verify all dimensions at the site before setting out, commencing work, or making any shop drawings. Any discrepancies must be reported to the Contract Administrator / Architect before proceeding.


This drawing to be used for estimating purposes only. The Contractor must not use this drawing for construction until the structural design has been carried out and confirmation given by Building Control that the design is acceptable.

Architect's drawings to be used in conjunction with the structural drawings.


DO NOT SCALE FROM THIS DRAWING.

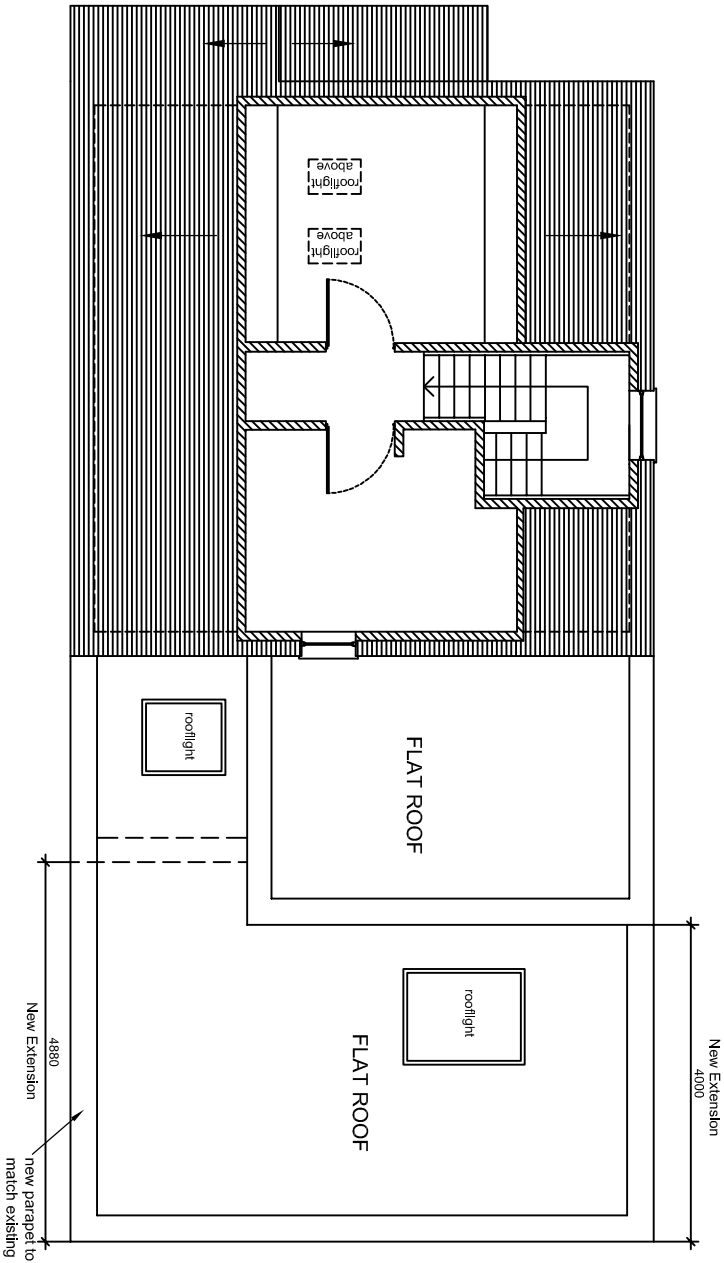


PROPOSED LOFT PLAN

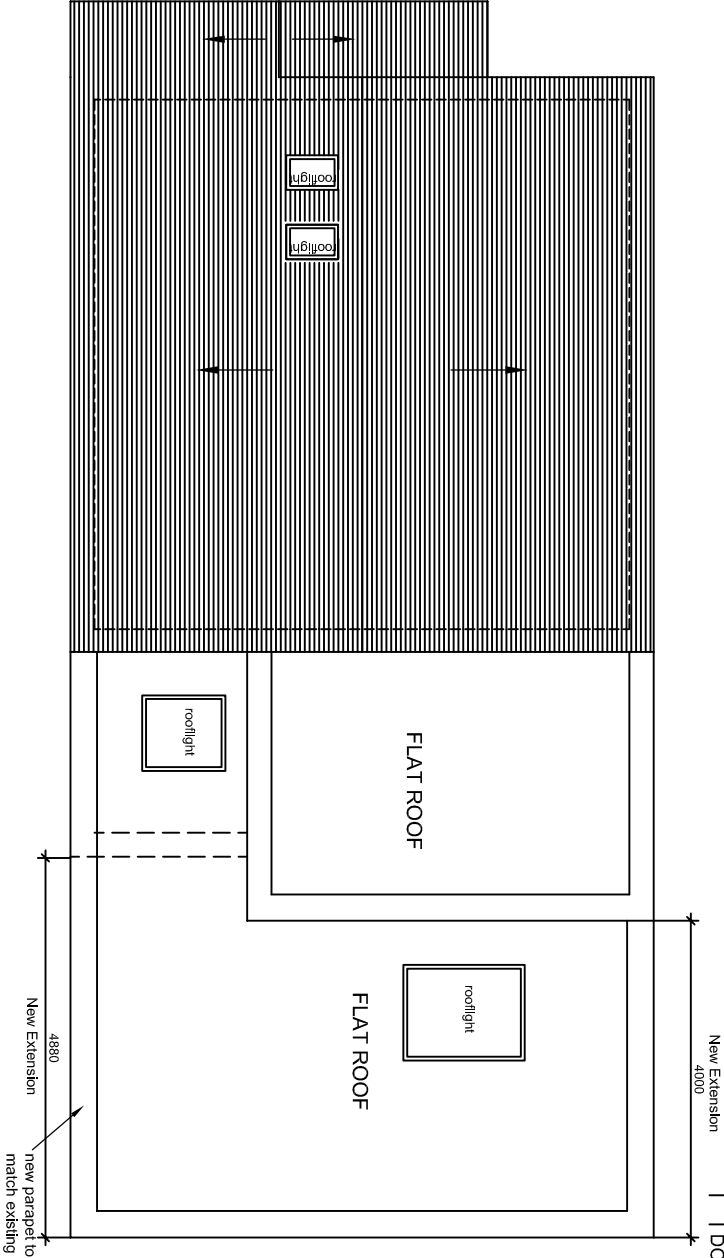


PROPOSED ROOF PLAN

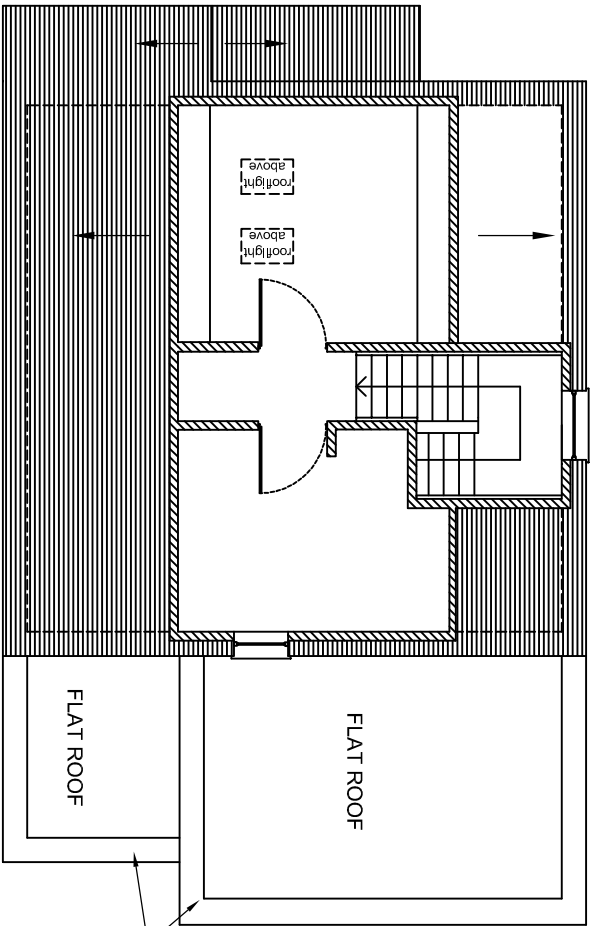

EXISTING LOFT PLAN

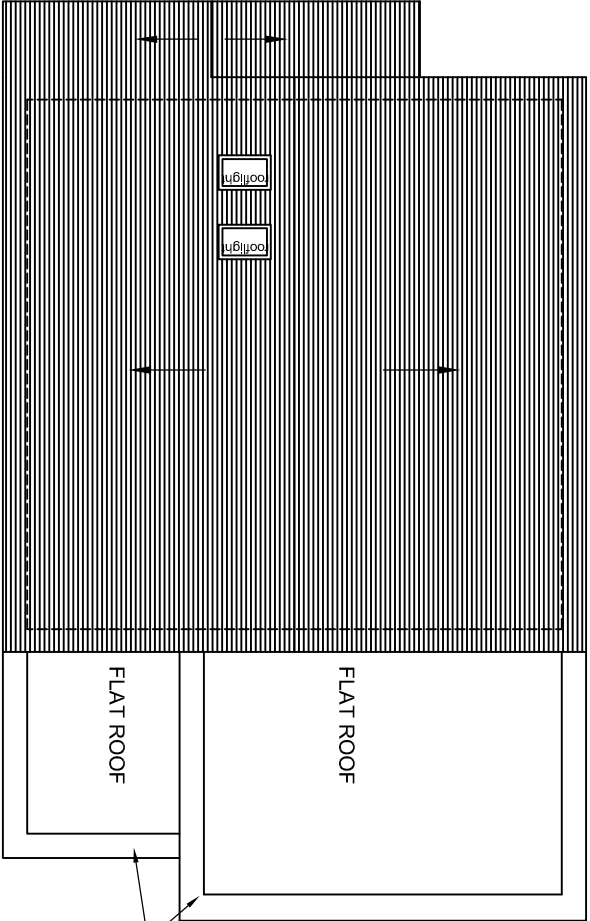

EXISTING ROOF PLAN

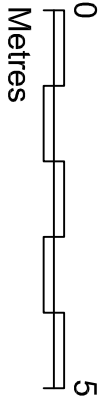

Rev	Revision notes	Initials	Date
-	-	-	-

			
GGC DESIGN LTD CHARTERED ARCHITECT Tel: 01895 610 932 Mob: 07976 732 636 g.g.c@btinternet.com			

PROJECT	
26 THE RISE, HILLINGDON UB10 0UL	
REAR GROUND FLOOR EXTENSION	

DESCRIPTION	
EXISTING & PROPOSED LOFT & ROOF PLANS	

SCALE	DRAWN BY	CHECKED BY	DATE
1:100 @ A3	JT	GC	21/03/19

DRAWING No.	REV.
26 TR / P / 05	A