




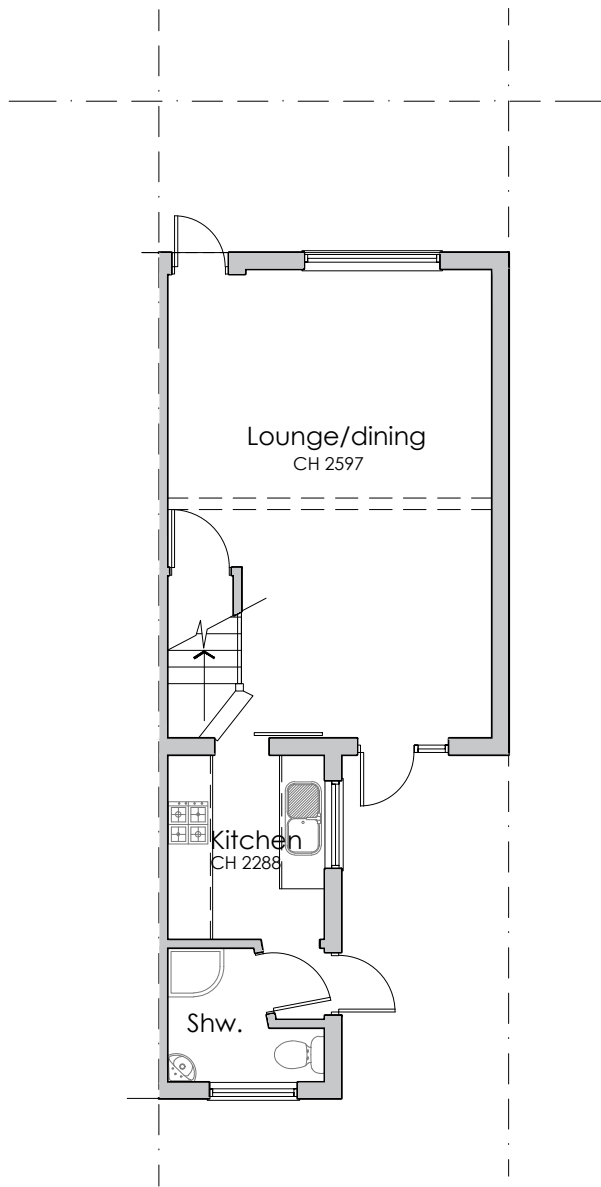


EXISTING GROUND FLOOR

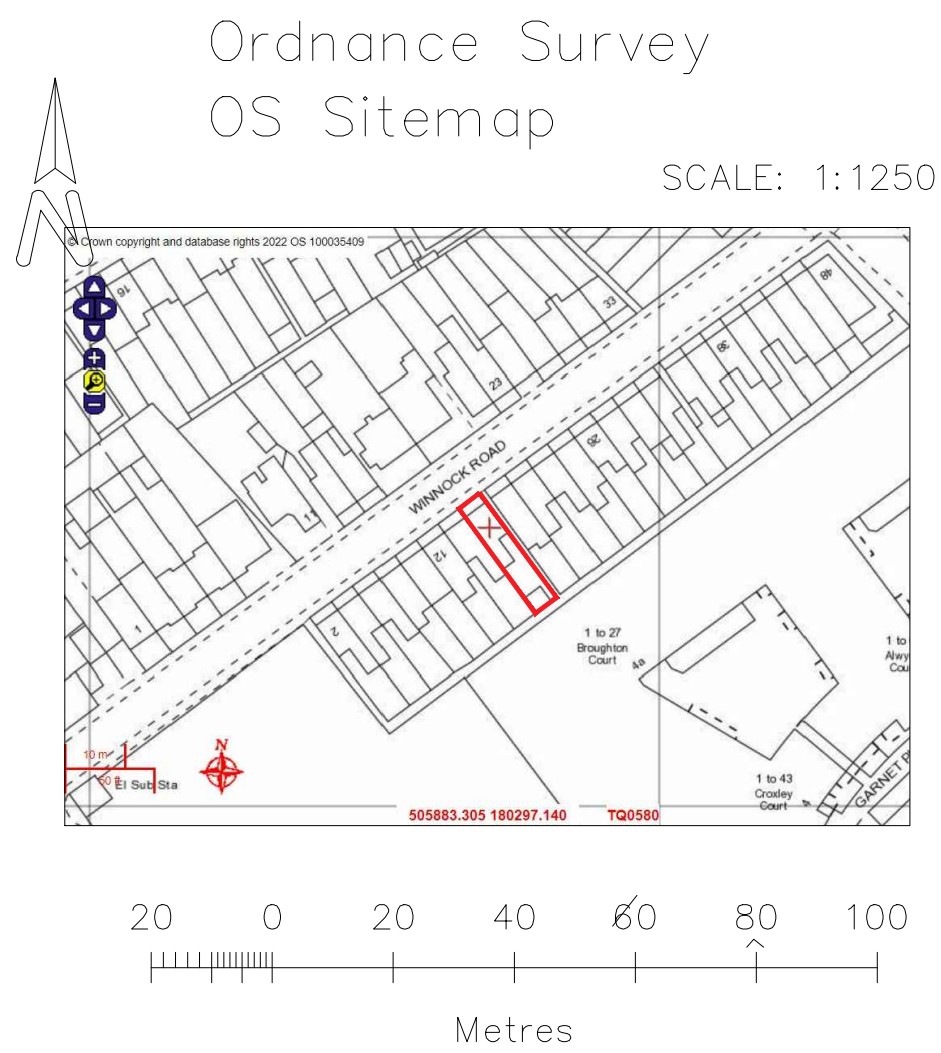

EXISTING FRONT ELEVATION

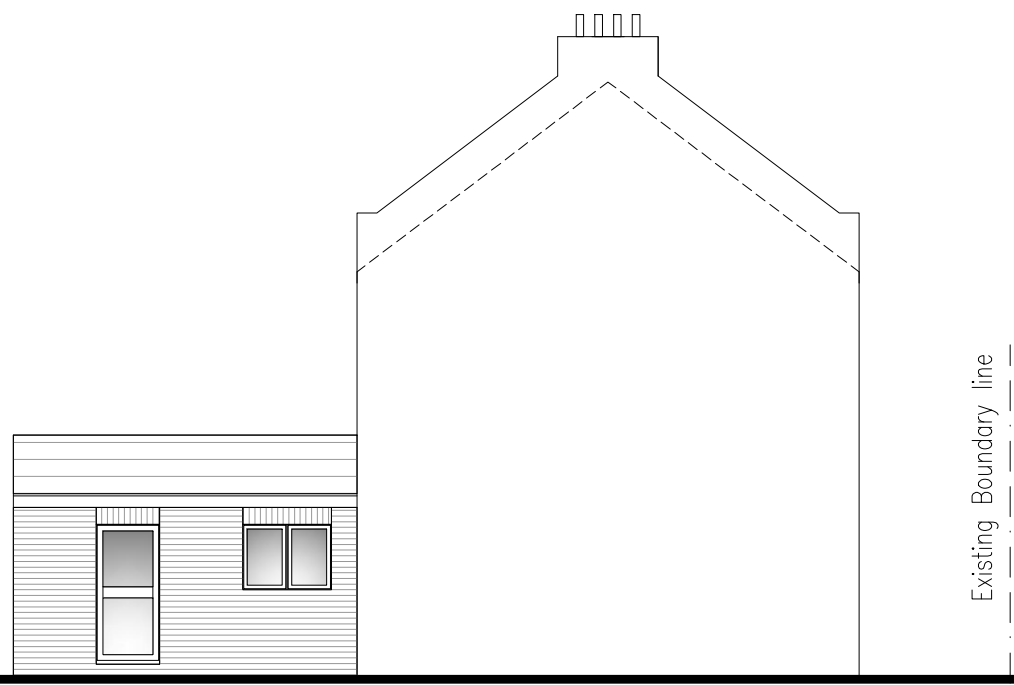

EXISTING LEFT SIDE ELEVATION

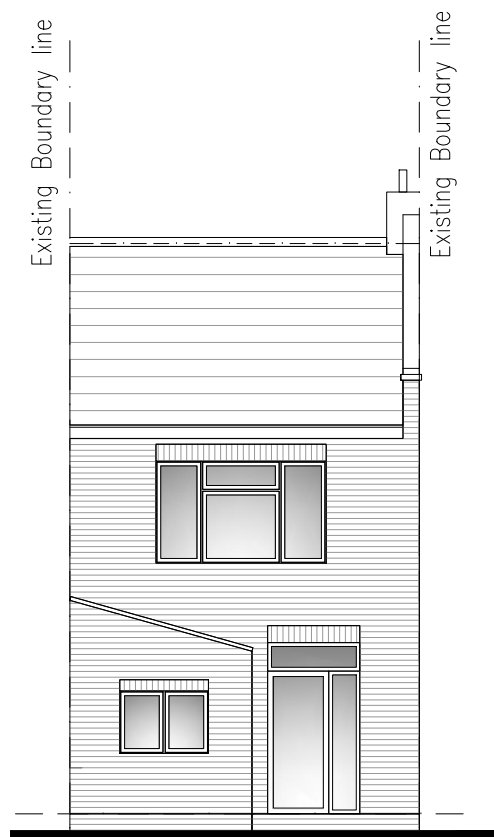

EXISTING REAR ELEVATION