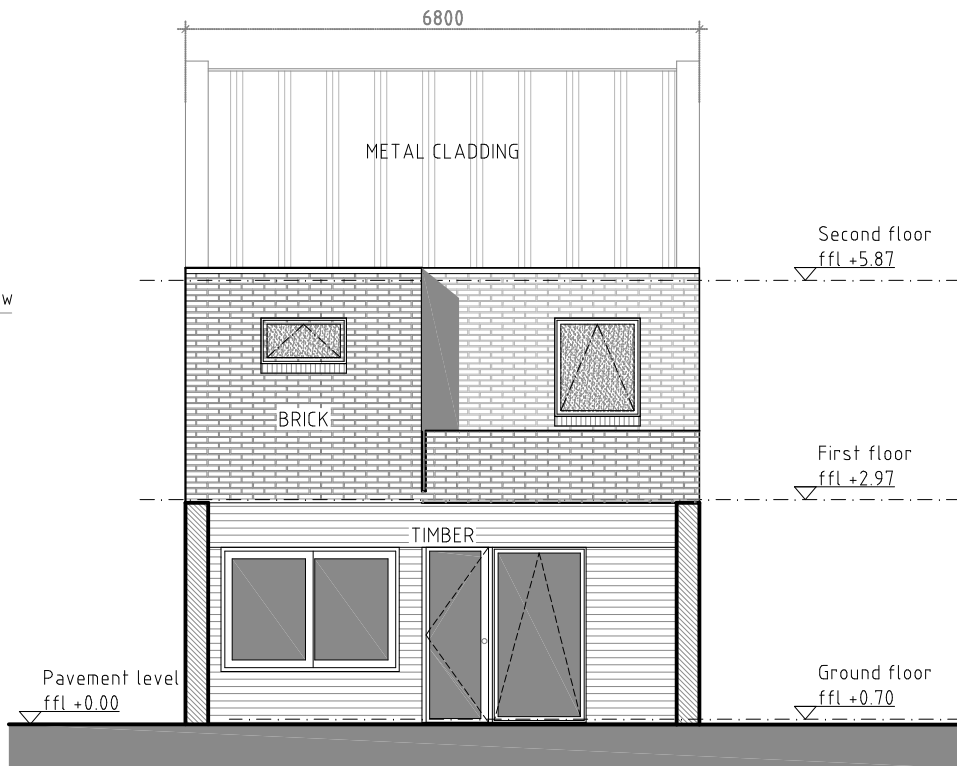
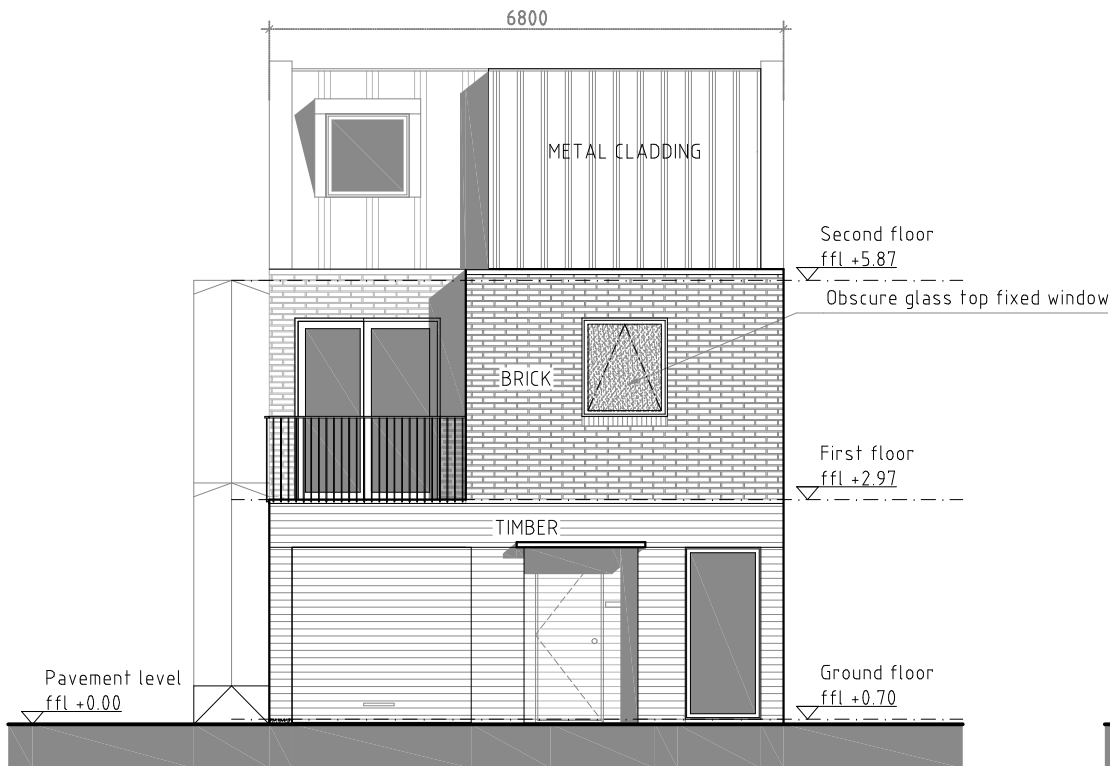


CLIENT


The Beer Barrel Ltd.

ARCHITECT

ice

ICE ARCHITECTS | 54-58 Tanner Street | SE1 3PH London | uk
Telephone +44 (0) 20 3250015
www.ice-architects.com | ice-london@ice-architects.com

KEYPLAN

 

NOTES

C 18.03.2021 Revised Application

B 30.11.2020 Label Revision

A 09.10.2020 Minor Amendments

- 05.10.2020 First Issue

NO. DATE ISSUE

REVISIONS

PROJECT

47 Joel Street
Northwood HA6 1NZ

DRAWING TITLE

EAST AND WEST ELEVATIONS
PROPOSED

DATE
05.10.2020

SCALE
1/100 @ A3

ICE JOB NO.
19.24.7

CAD FILE NAME

ICE19.24.7.PL.PRO.REV@ Copyright ICE ARCHITECTS LTD. 2021

DRAWING NO.

REVISION

PL 02.05 C