


PLANNING GENERAL NOTES:

1. THE DRAWINGS, DESIGN AND ALL INFORMATION CONTAINED THEREIN ARE THE SOLE COPYRIGHT OF CANHAM CONSULTING LTD AND ANY REPRODUCTION IS FORBIDDEN UNLESS PERMISSION IS OBTAINED IN WRITING.
2. ALL DRAWINGS SHALL BE READ IN CONJUNCTION WITH ALL RELEVANT OTHER DRAWINGS AND SPECIFICATIONS.
3. ANY DISCREPANCIES BETWEEN THE INFORMATION GIVEN BY THE ENGINEER, AND THAT PROVIDED BY OTHERS, MUST BE REFERRED TO THE ENGINEER BEFORE THE AFFECTED WORKS PROCEED.
4. DIMENSIONS MUST NOT BE SCALED FROM THE ENGINEER'S DRAWINGS.
5. ALL DIMENSIONS ARE IN METRES UNLESS NOTED OTHERWISE.
6. THE PROPOSED SITE LAYOUT SHOWN ON THIS DRAWING IS BASED UPON THE BN1 ARCHITECTS DRAWING BN234 OP-002 REV E.
7. THE INFORMATION SHOWN DOES NOT CONSTITUTE TECHNICAL APPROVAL FROM THE RELEVANT AUTHORITIES AND COULD BE SUBJECT TO CHANGE POST PLANNING.
8. FOR DETAILS OF PAVING PRODUCTS AND COLOURS, REFER TO ARCHITECT DETAILS AND PLANS.

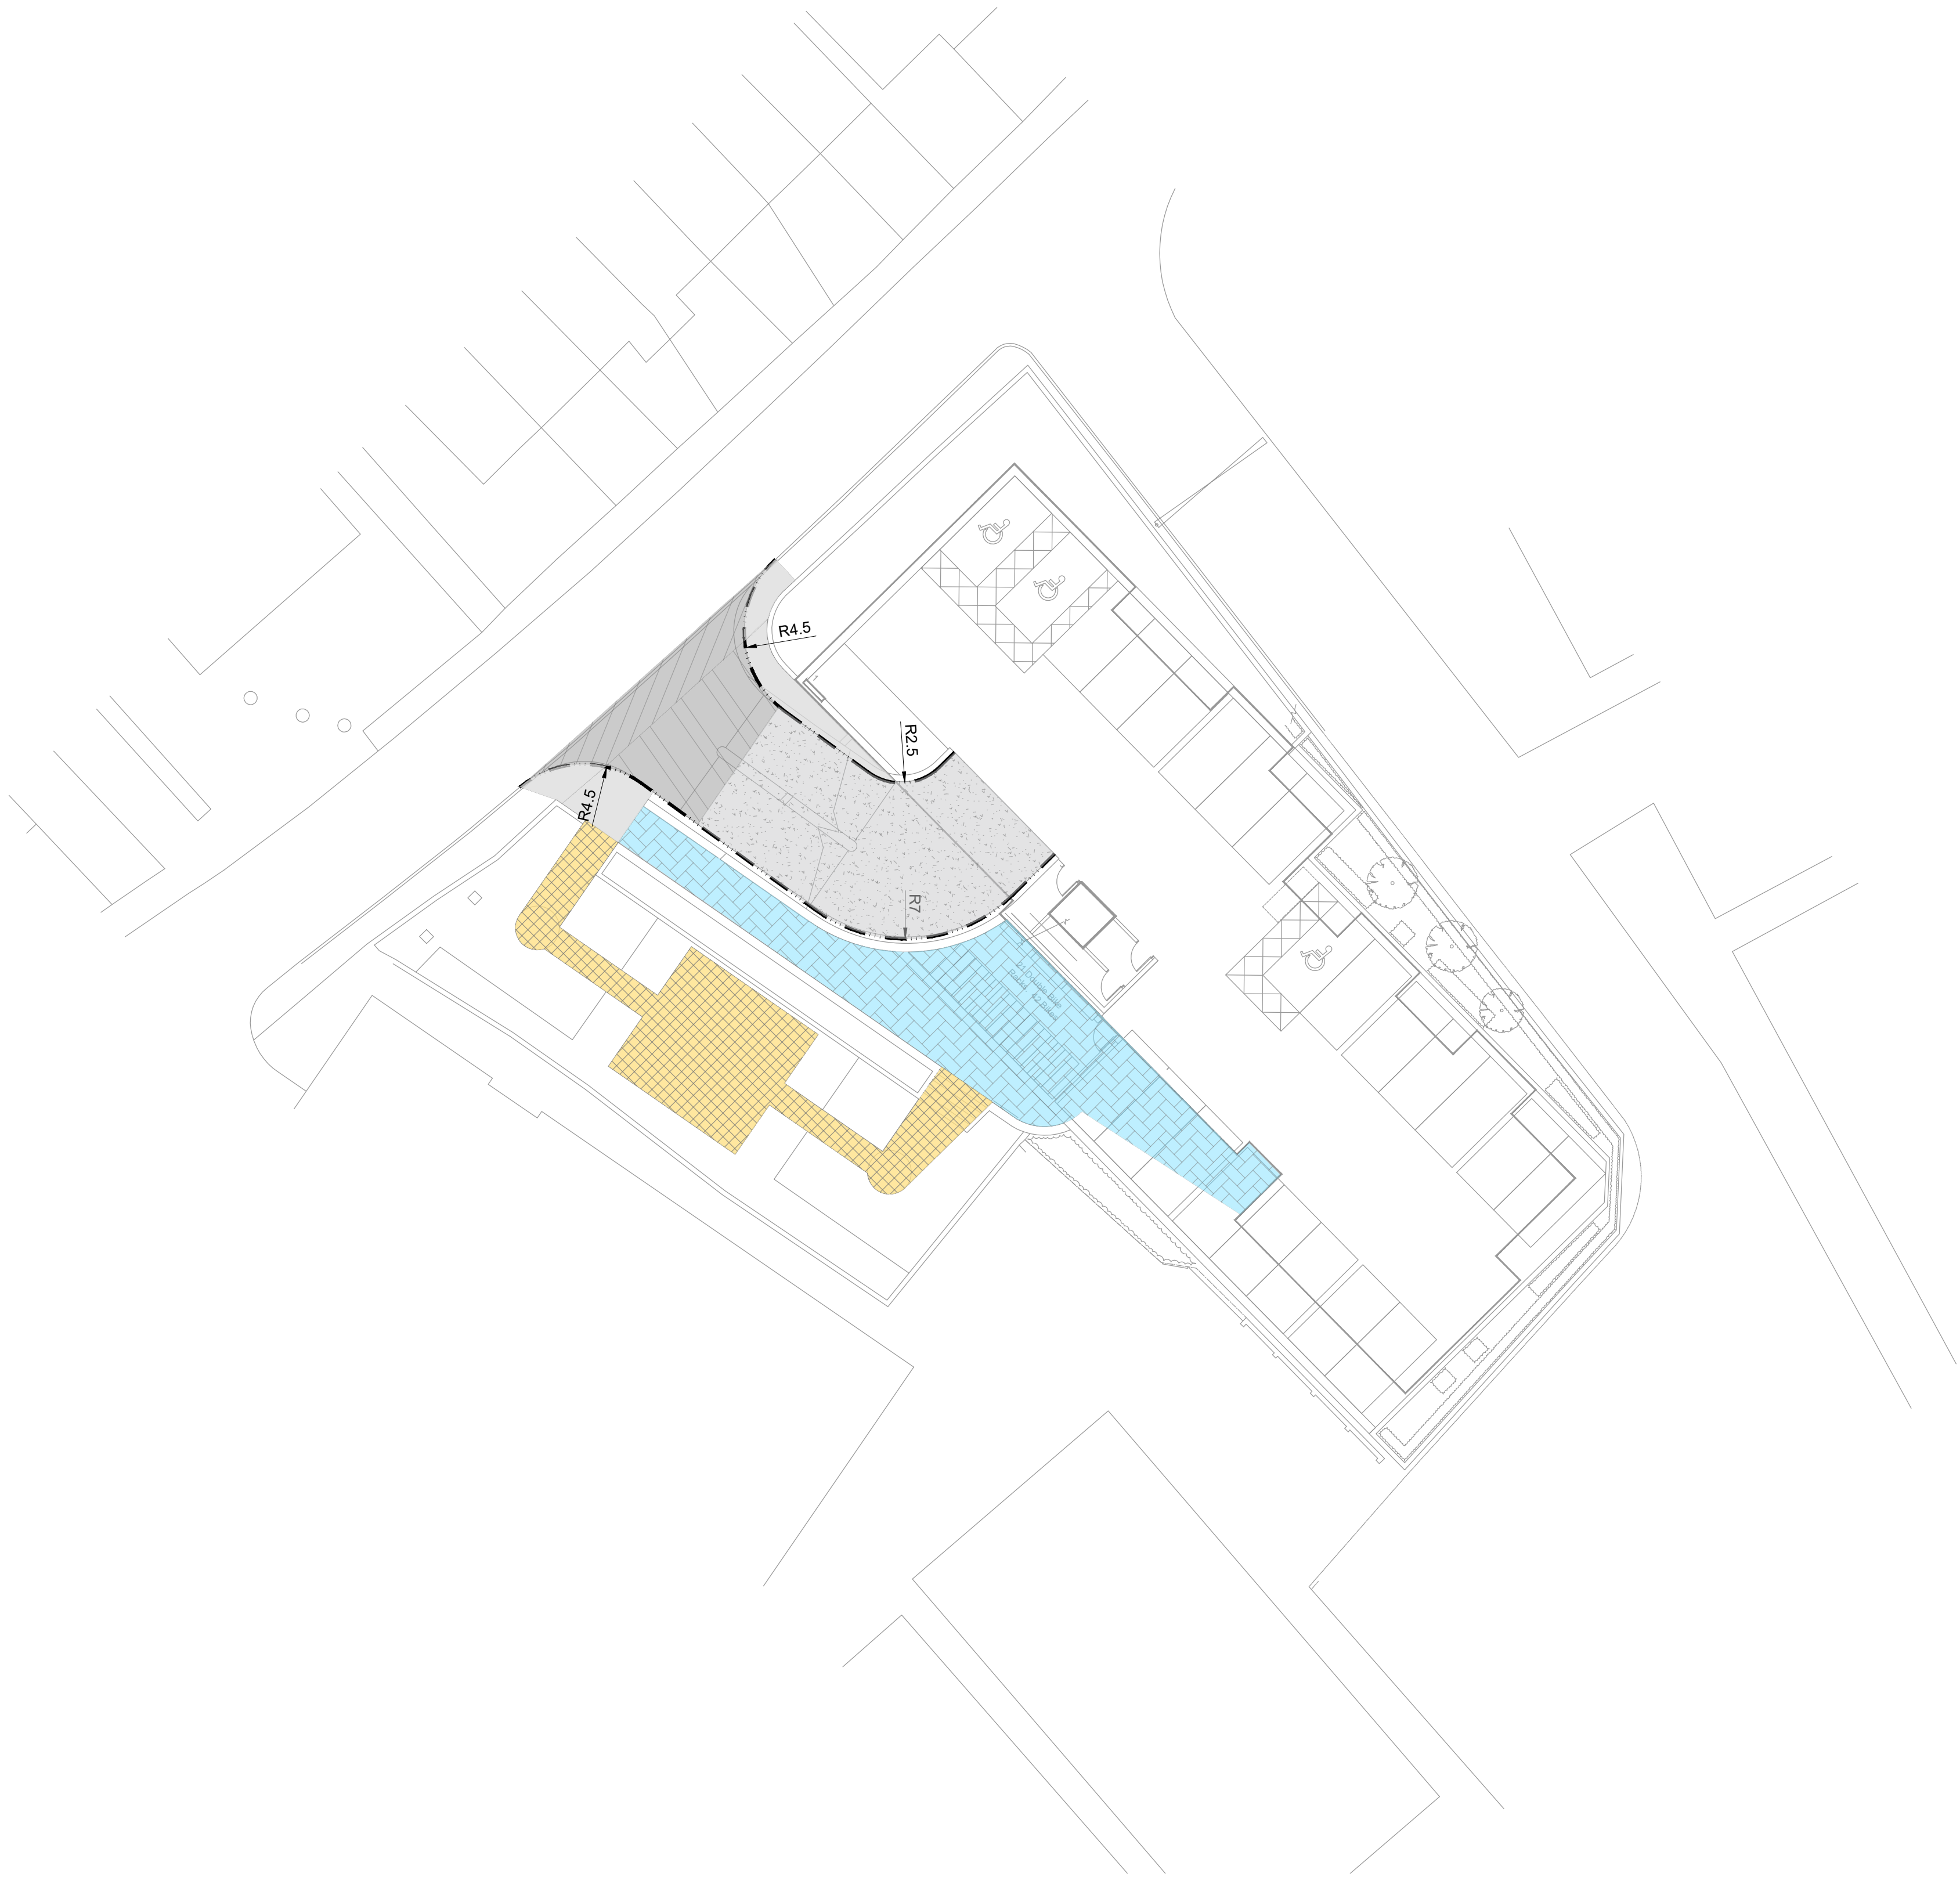


LEGEND

- NEW HIGHWAY ACCESS - ASPHALT
- NEW PRIVATE DRIVEWAYS - ASPHALT
- NEW PRIVATE DRIVEWAYS - CONCRETE
- NEW PRIVATE FOOTPATH - BLOCK PAVING
- NEW PRIVATE FOOTPATH / PAVED AREA
- NEW ASPHALT FOOTPATH
- PROPOSED KERBING

PRELIMINARY DRAWING:
THIS DRAWING IS FOR PRELIMINARY PURPOSES ONLY AND MUST NOT BE READ AS A CONSTRUCTION ISSUE.
IT INDICATES DESIGN INTENT ONLY AND IS SUBJECT TO AMENDMENT DURING FINAL DESIGN DEVELOPMENT.

SCALE 1:200m
0m 2m 4m 6m 8m 10m 12m 14m 16m 18m 20m

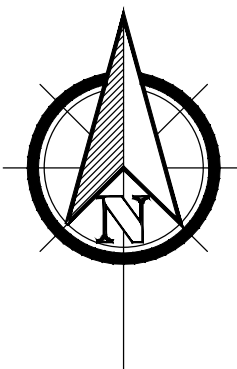

P1	13.06.18	PRELIMINARY ISSUE	IG	AM
rev	date	details	by	checked

client



Roseville
PROJECTS
LONDON

architect

BN1 ARCHITECTS

CCL A1 1013: CAD DRAWING NOT TO BE HAND MODIFIED OR SCALED IF IN DOUBT ASK

drawn	design	checked	scales	date
IG	IG	AM	1:200	13.06.18

project	ONSLOW MILLS TROUT ROAD, WEST DRAYTON
title	EXTERNAL WORKS GENERAL ARRANGEMENT
drawing number	211200-400-P1



Structural Engineers **Civil Engineers** **Building Surveyors**

Canham Consulting Ltd The Old School School Lane Norwich
Norfolk NR7 0EP Tel: +44 (0)1603 430650 Fax: +44 (0)1603 430651
Email: mail@canhamconsulting.co.uk www.canhamconsulting.co.uk
© This drawing is copyright and is not to be reproduced without the written permission of Canham Consulting Ltd