



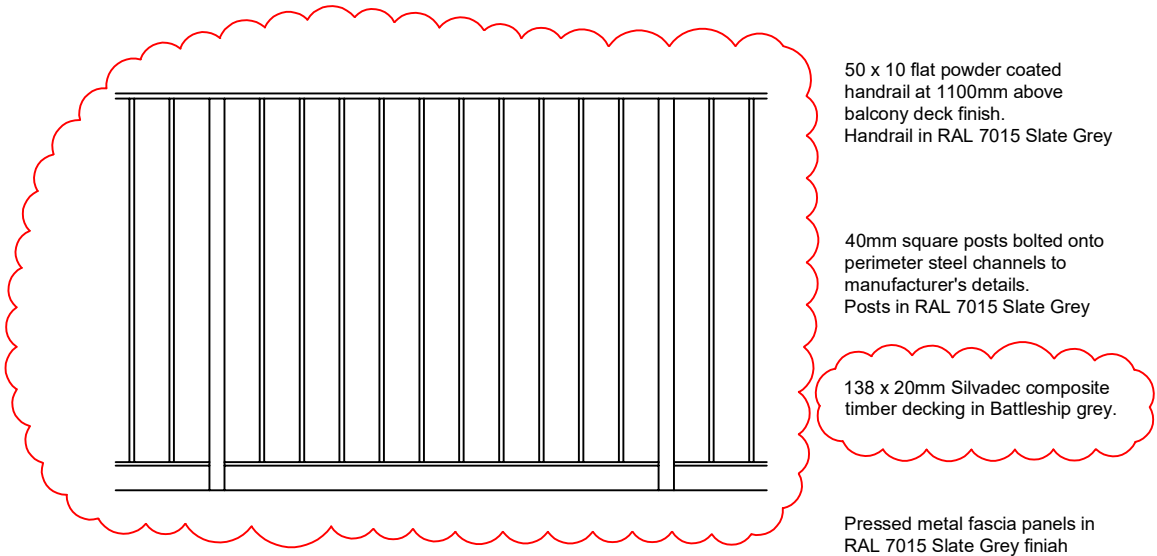

PART TYPICAL ELEVATION

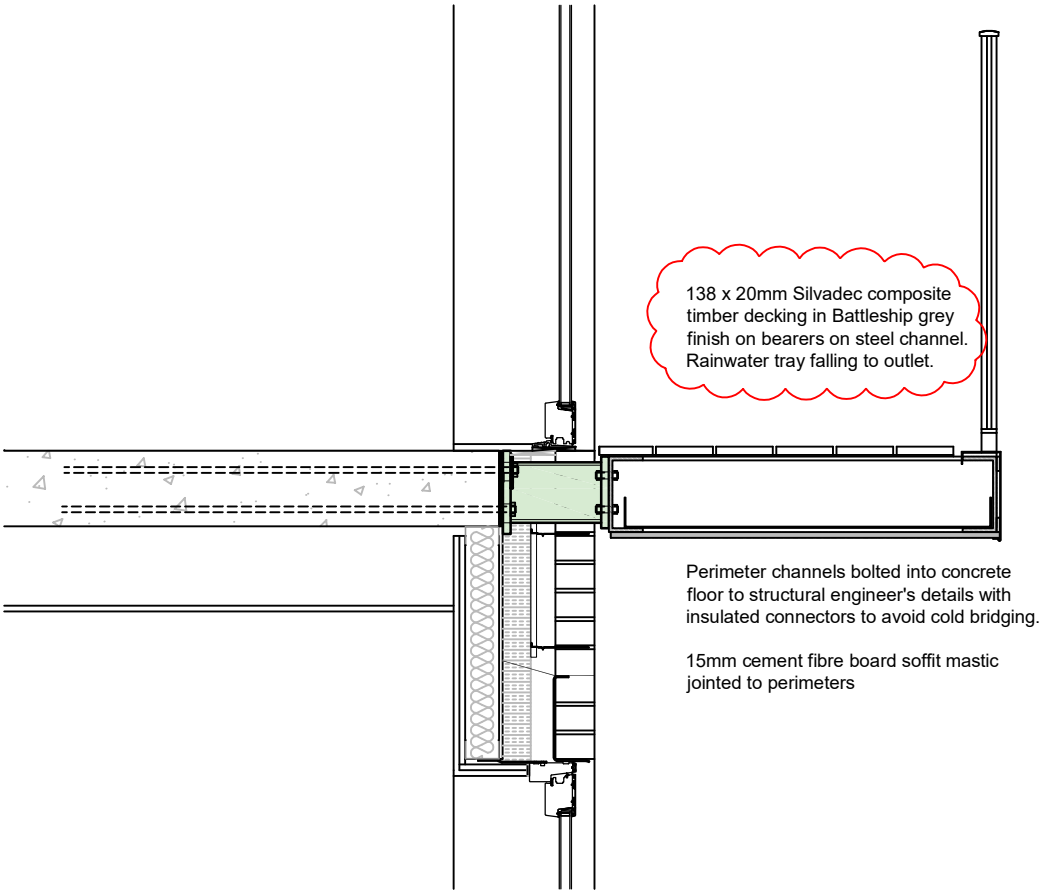

TYPICAL SECTION AT FLOOR INTERSECTION

BN1 ARCHITECTS

