



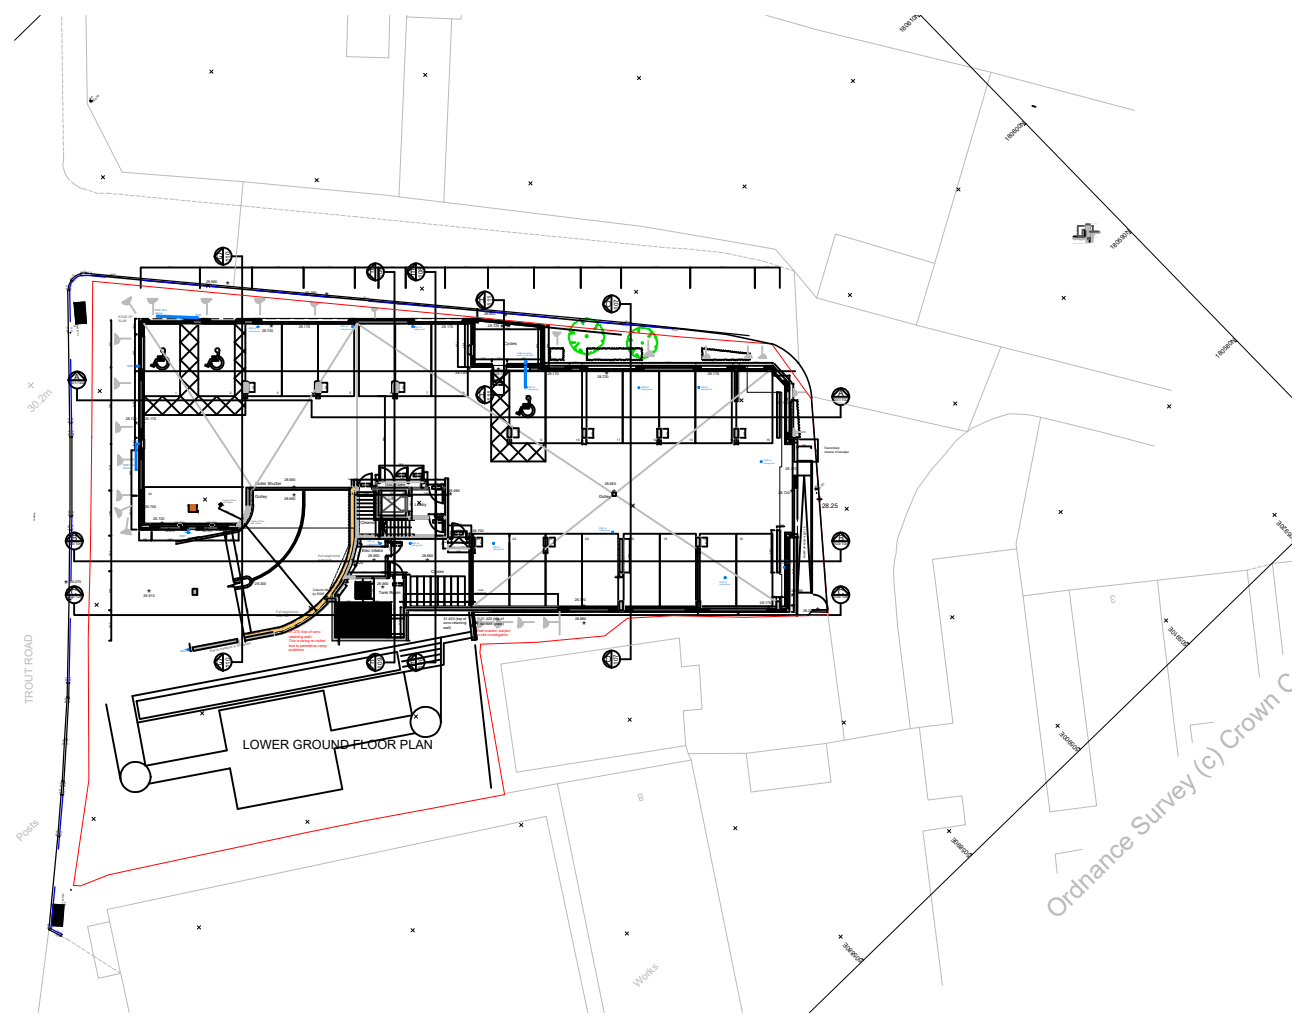

SITE LOCATION PLAN
1:500

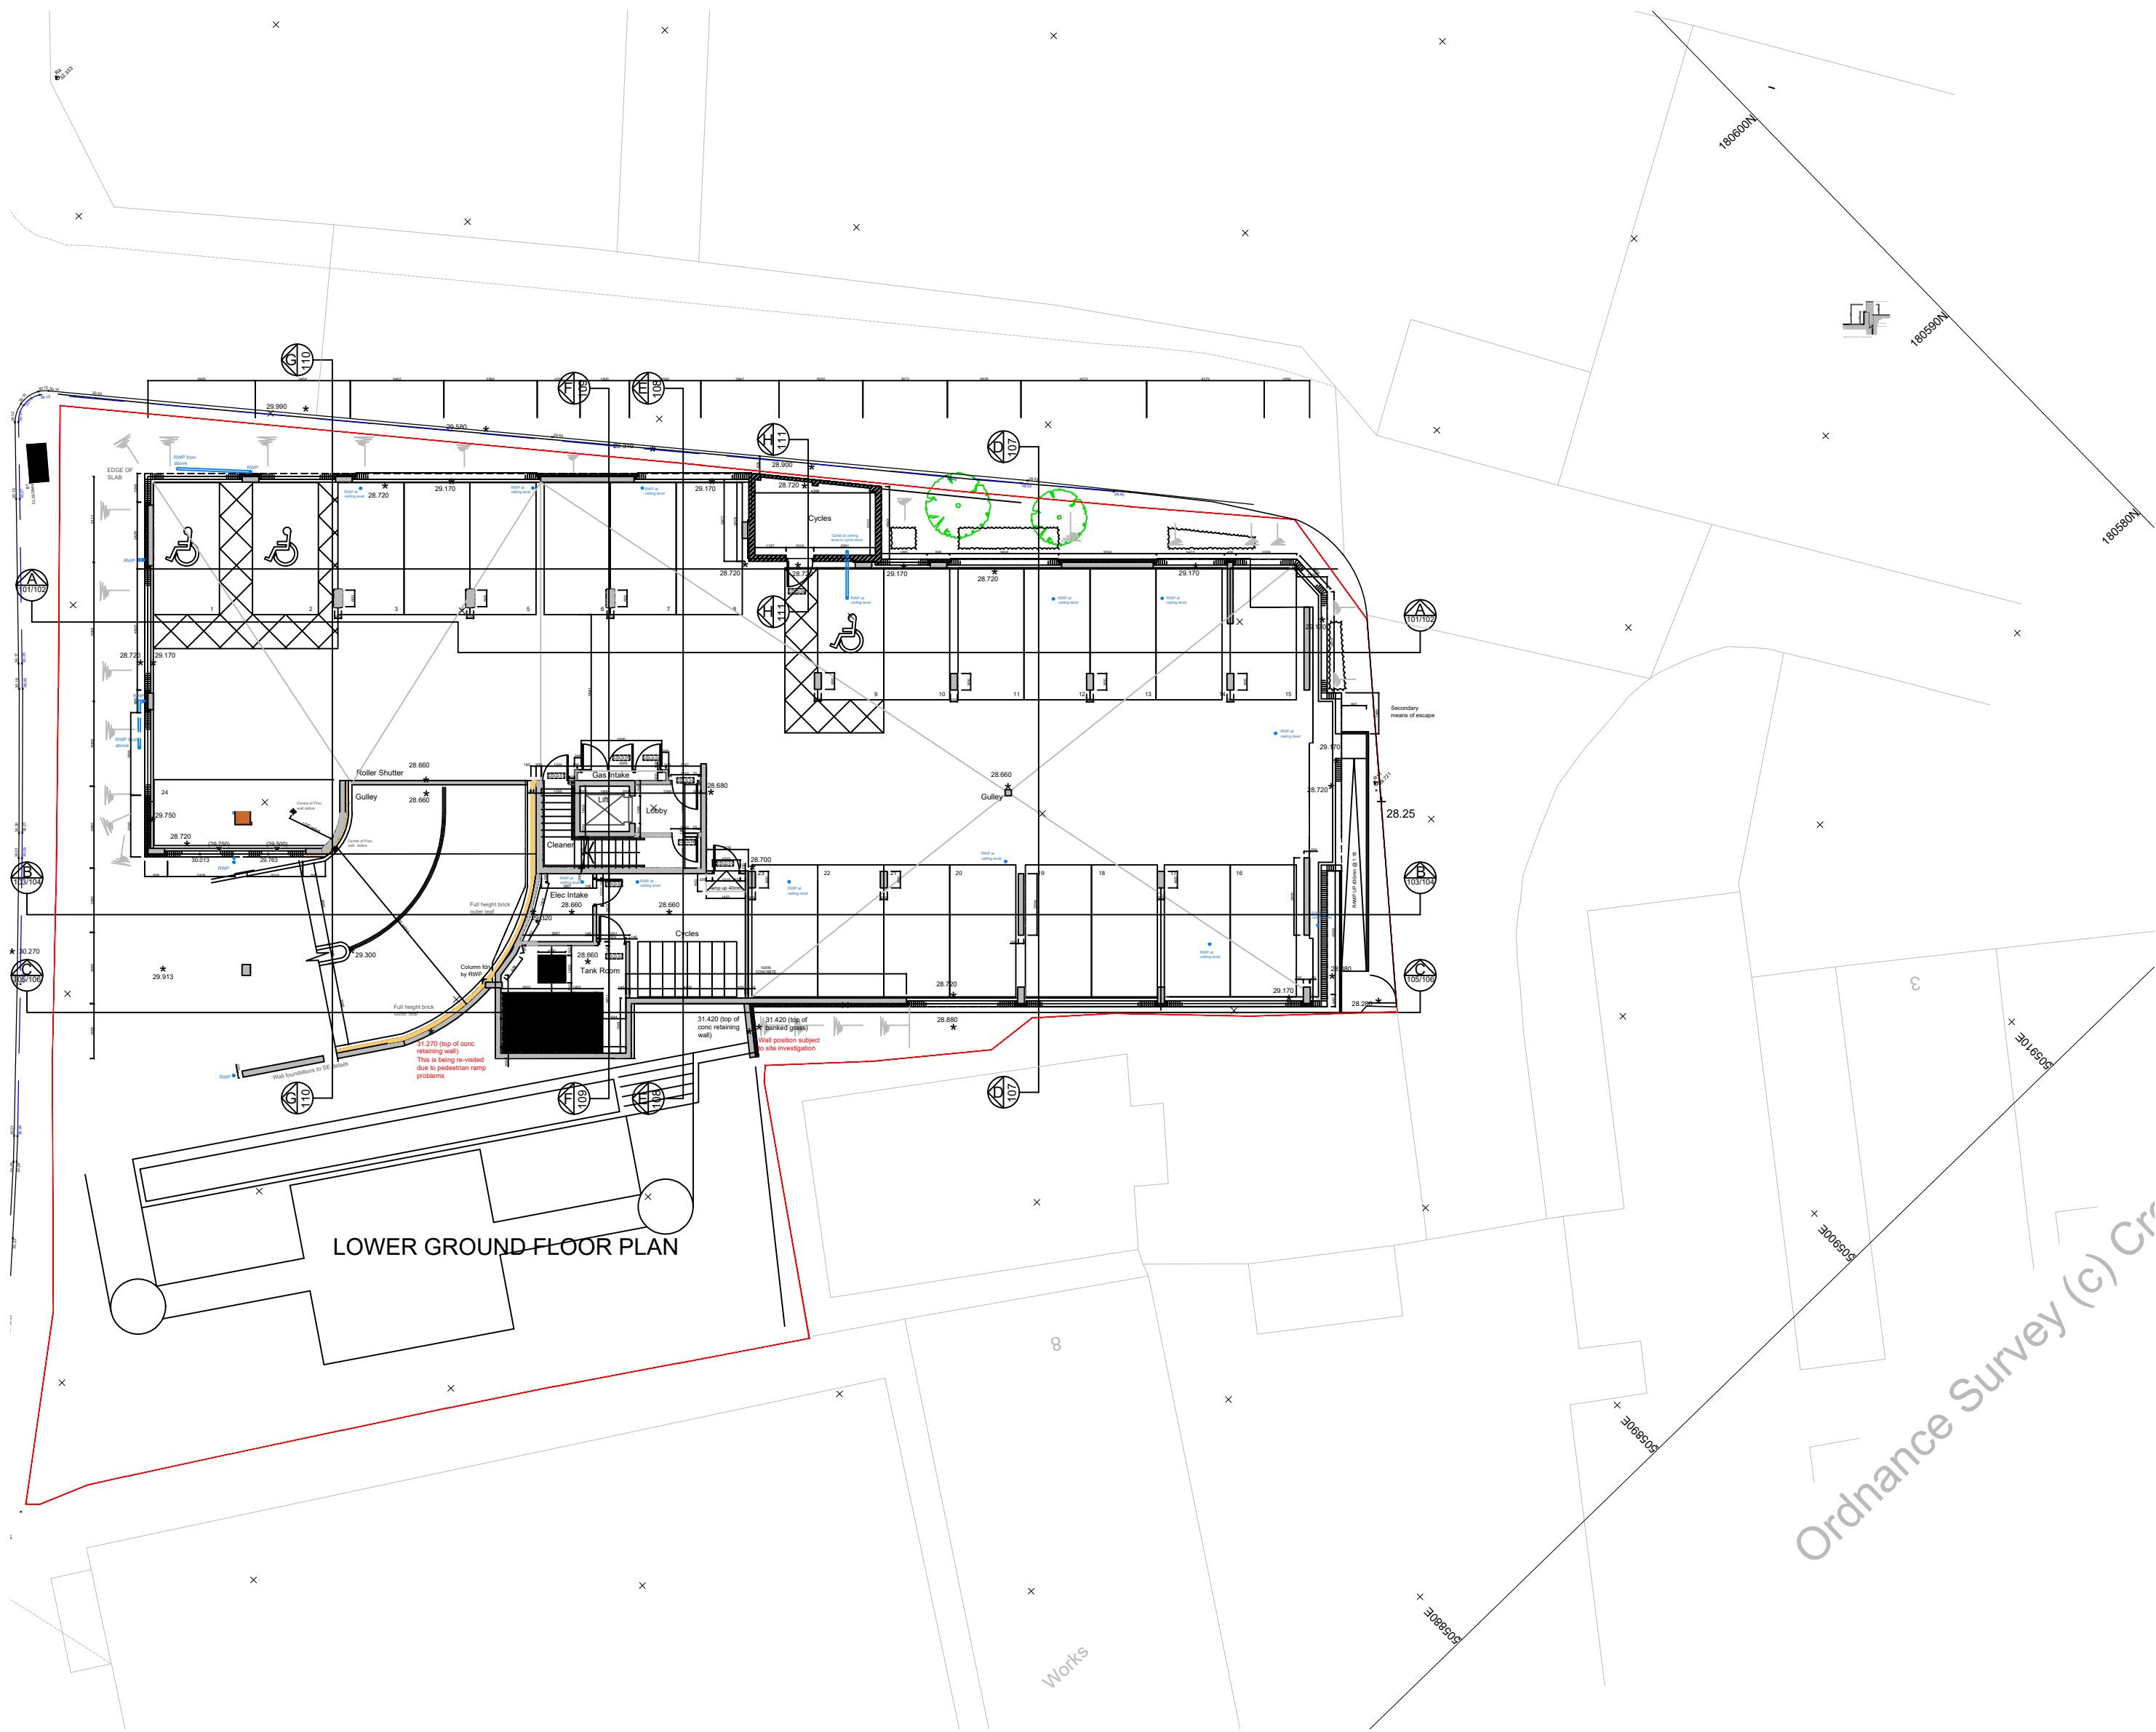

BLOCK PLAN
1:200

DO NOT SCALE this drawing, figured dimensions only are to be used.
© This drawing is the sole copyright of BN1 Architects.
Any discrepancies between this drawing and other information should be reported to the Architect.
MODIFICATIONS TO THIS DRAWING TO BE MADE SOLELY ON ORIGINAL MAGNETIC MEDIA, AND MAY ONLY BE CARRIED OUT BY BN1 ARCHITECTS.
THE BOUNDARY SHOWN IS BASED ON INFORMATION SUPPLIED BY OTHERS, NOT BN1 ARCHITECTS ALL BOUNDARIES TO BE VERIFIED ON SITE.

Rev:	Date:	Description:	By:	Rvw:
#	12.10.18	PRELIMINARY ISSUE	GW	
P1	02.11.18	Sign Off box added	GW	
C1	18.02.19	CONSTRUCTION ISSUE	GW	

CONSTRUCTION



RPL Construction Sign off:	
Name/Signed:	Date:
Name/Signed:	Date:
Name/Signed:	Date:

BN1 ARCHITECTS

Client:	ROSEVILLE PROJECTS (LONDON) LTD	202 Ditchling Road Brighton, East Sussex BN1 6JE Telephone: 01273 500968 E-mail: chrisbrooks@bn1architects.co.uk Website: bn1architects.co.uk Project Name:	ONSLOW MILLS, WEST DRAYTON
Drawing Title:	SITE LOCATION AND BLOCK PLANS		
Project No:	BN1/234	Drawing No:	CON-001
Drawing Status:	CON	Date:	Sept 2018
Scale:	stated	Drawn:	@ A1 GW
Reviewed:		By:	@ A3