




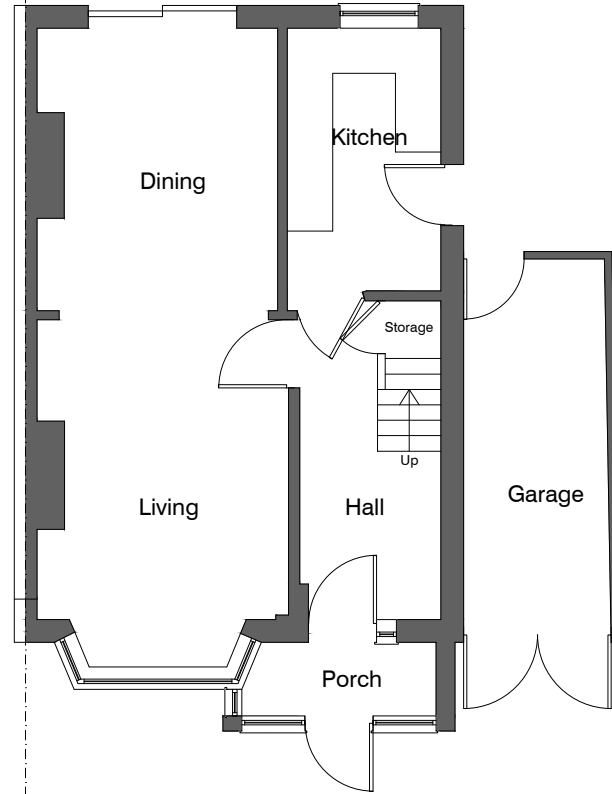


EXISTING GROUND FLOOR PLAN  
1:100

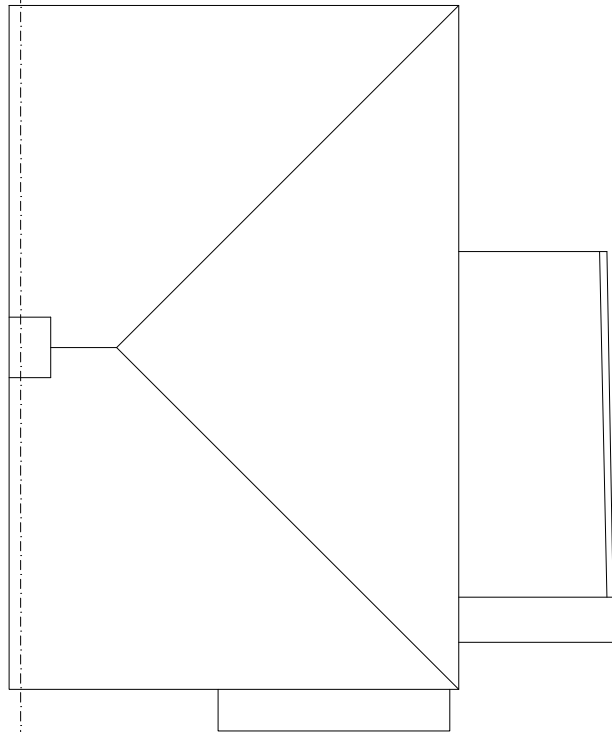


EXISTING ROOF PLAN  
1:100

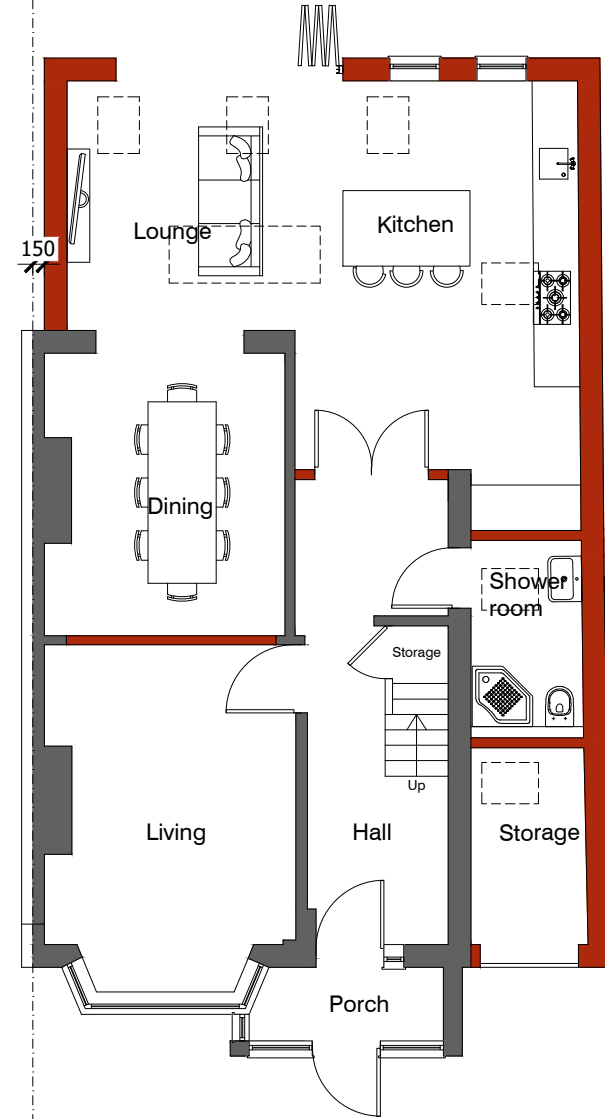


PROPOSED GROUND FLOOR PLAN  
1:100

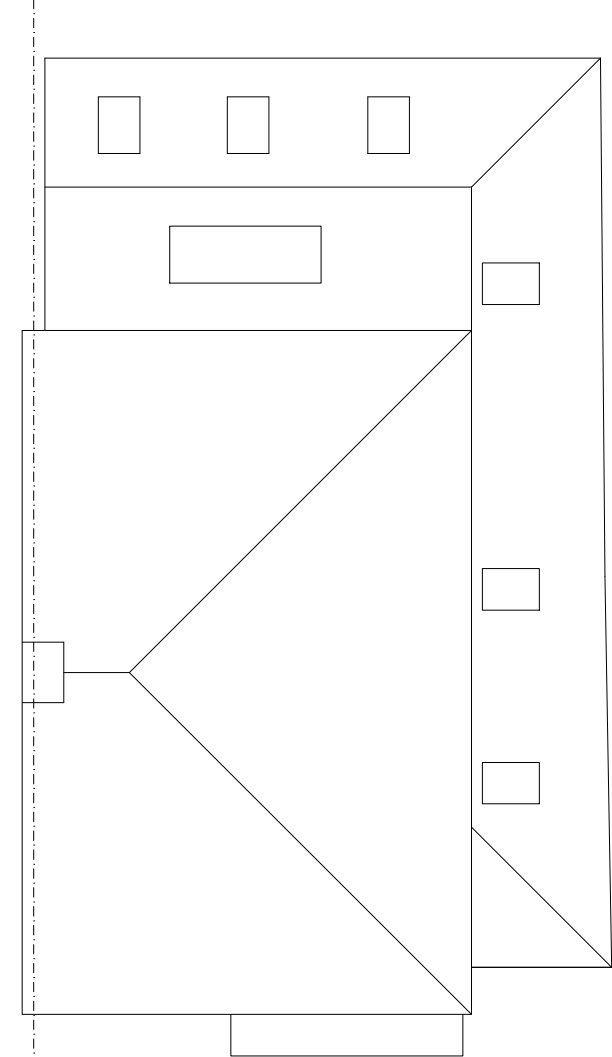

PROPOSED ROOF PLAN  
1:100

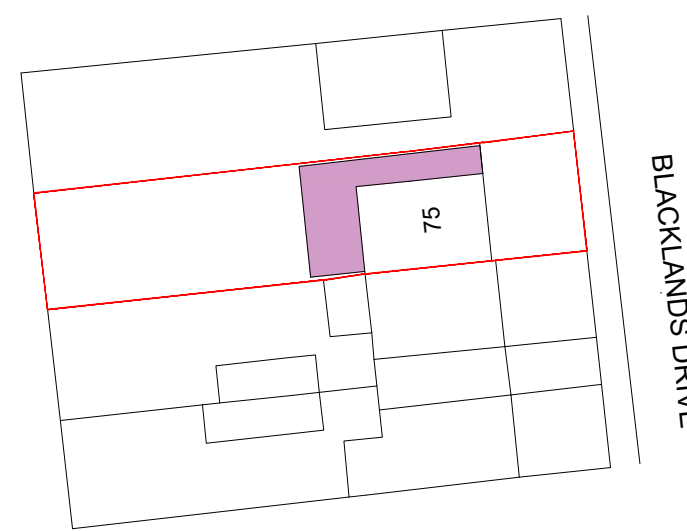


SITE PLAN 1:50

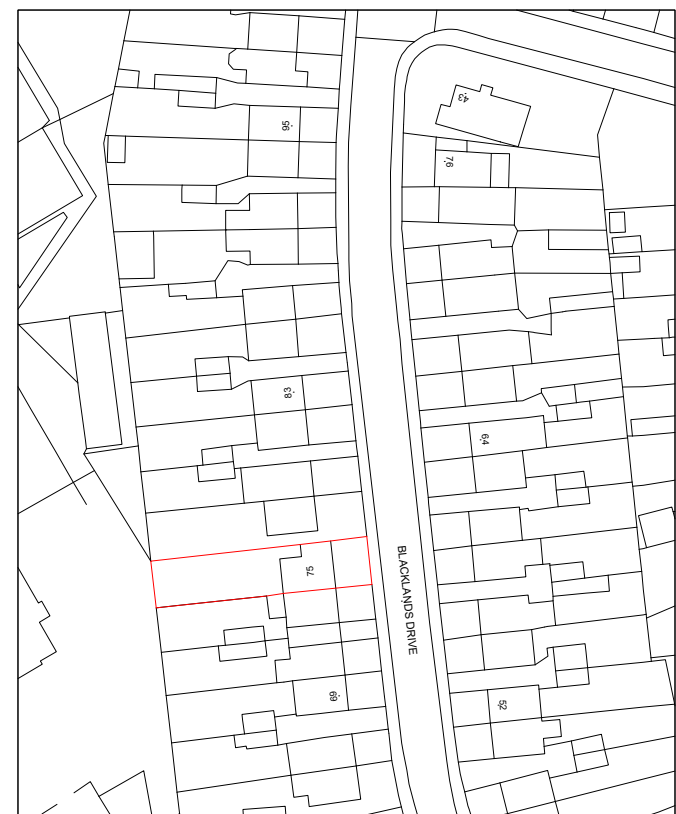

LOCATION PLAN 1:1250




EXISTING FRONT ELEVATION  
1:100

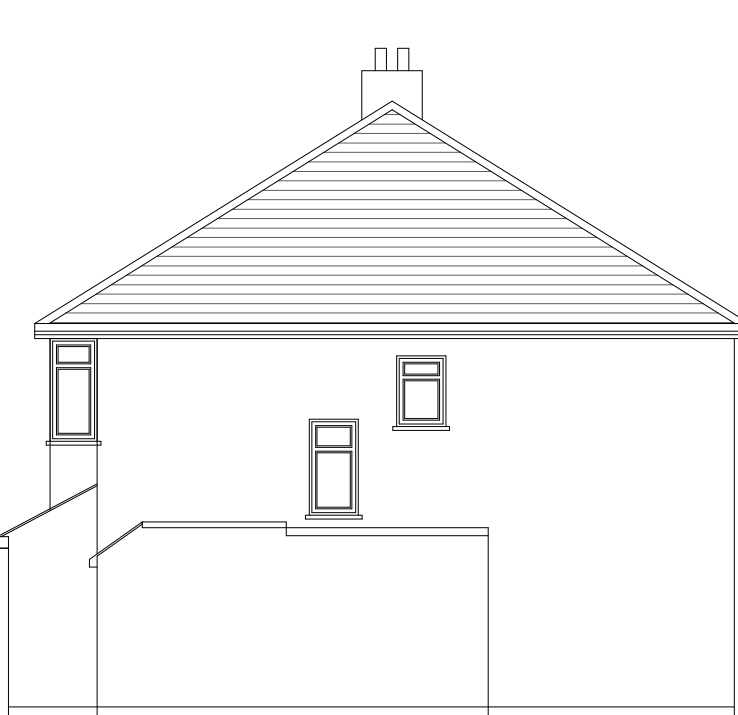


EXISTING SIDE ELEVATION  
1:100



EXISTING REAR ELEVATION  
1:100

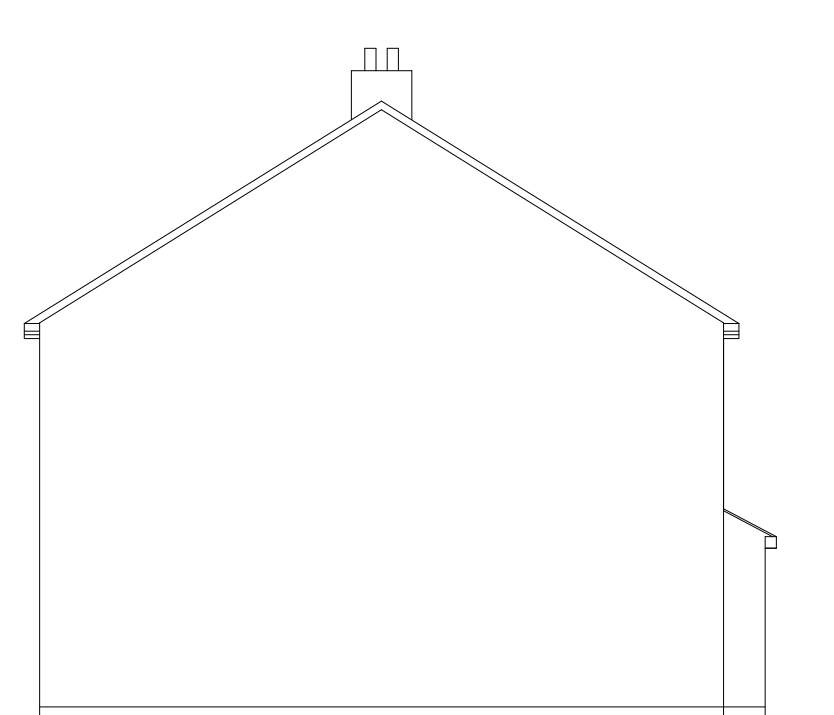

EXISTING SIDE ELEVATION  
1:100

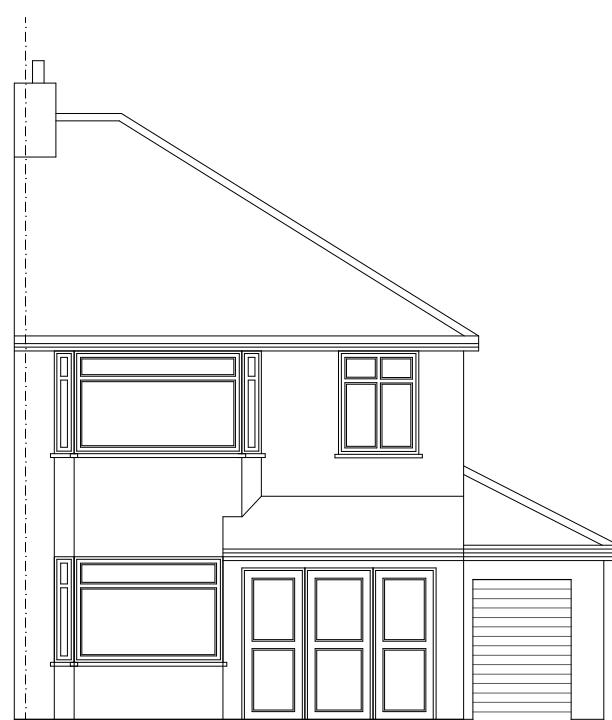


PROPOSED FRONT ELEVATION  
1:100



PROPOSED SIDE ELEVATION  
1:100



PROPOSED REAR ELEVATION  
1:100

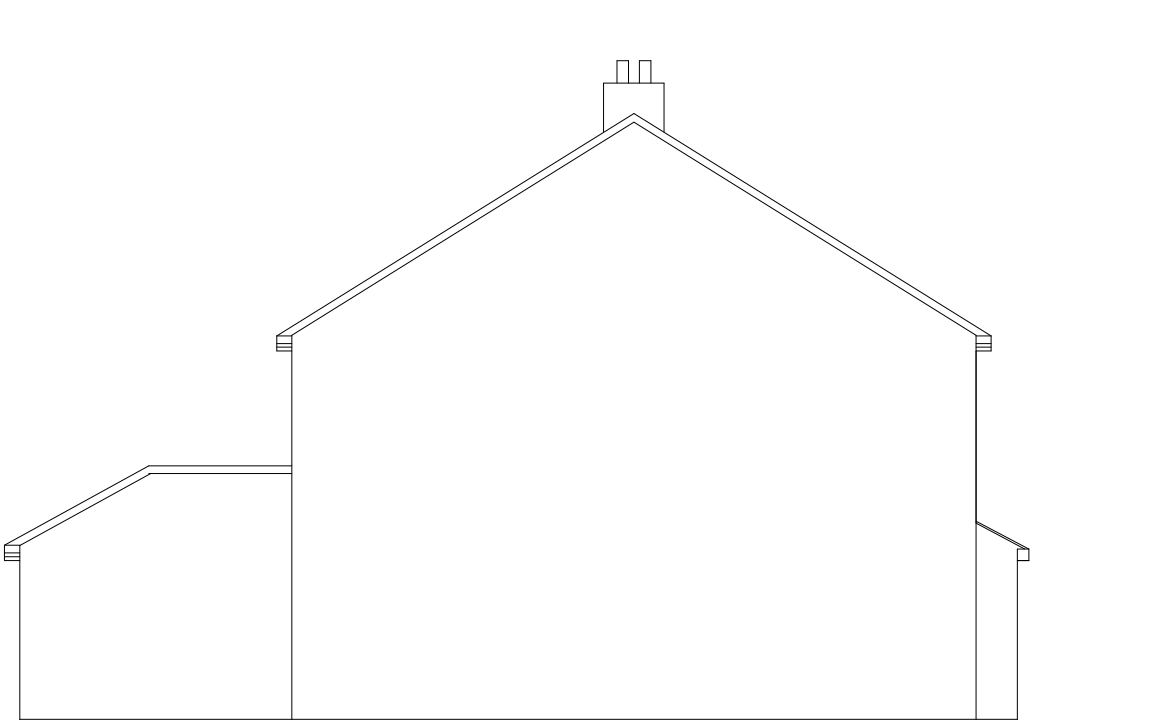

PROPOSED SIDE ELEVATION  
1:100

## NOTES

1. THIS DRAWING IS TO BE READ IN CONJUNCTION WITH ALL RELEVANT ARCHITECTURAL AND ENGINEERING DWGS
2. ALL MEASUREMENTS TO BE CHECKED ON SITE AND NOT SCALED FROM THIS DRAWING. ANY DISCREPANCIES TO BE REPORTED TO ARCHITECT. PARTY WALL (ETC) ACT 1996 TO BE AGREED WITH ADJOINING NEIGHBOURS PRIOR TO ALL WORK TO THE SATISFACTION OF LOCAL AUTHORITY INSPECTOR.



**DISCLAIMER:**

**THESE ARE THE PLANNING  
DRAWINGS AND SHOULD NOT  
BE USED FOR STRUCTURAL  
CALCULATIONS OR ANY  
ENGINEERING PURPOSE.**

**IMPORTANT NOTE:ALL**

- 1. ALL GUTTERS, FOUNDATIONS  
AND DOWN PIPES TO REMAIN  
WITHIN THE BOUNDARY LINES  
OF THE SUBJECT PROPERTY.  
2. ALL PLANS ARE SUBJECT TO  
FULL PLANS APPROVAL BY  
BUILDING CONTROL, NOT  
BUILDING NOTICE.**

## REVISION

**DESCRIPTION**

## DATE \_\_\_\_\_

THIS DRAWING IS SUBJECT TO COPYRIGHT DO NOT REPRODUCE THIS DRAWING WITHOUT PRIOR PERMISSION FROM ARCHITECT

**DESCRIPTION:**

## SINGLE STOREY SIDE AND REAR EXTENSION

**CLIENT / JOB ADDRESS:**

**MRS NEELAM BAGHA  
75 BLACKLANDS DRIVE  
HAYES  
UB4 8EX**

| DRAWING TITLE | PLANNING APPLICATION |
|---------------|----------------------|
|---------------|----------------------|

|         |                       |      |          |    |
|---------|-----------------------|------|----------|----|
| SCALE   | 1:100, 1:500 & 1:1250 | @ A1 | STATUS   | PA |
| DATE    | 07/09/2020            |      | CHECKED  | HM |
| JOB.NO. | 75-20-01              |      | DRAWN    | SG |
| DWG.NO. | PA-01                 |      | REVISION |    |