

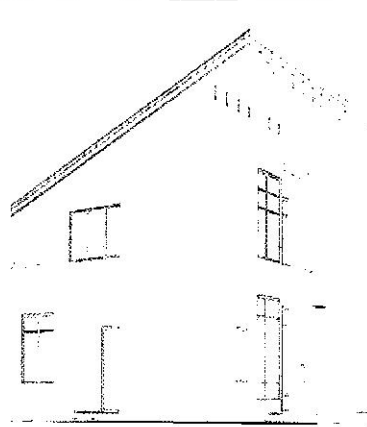
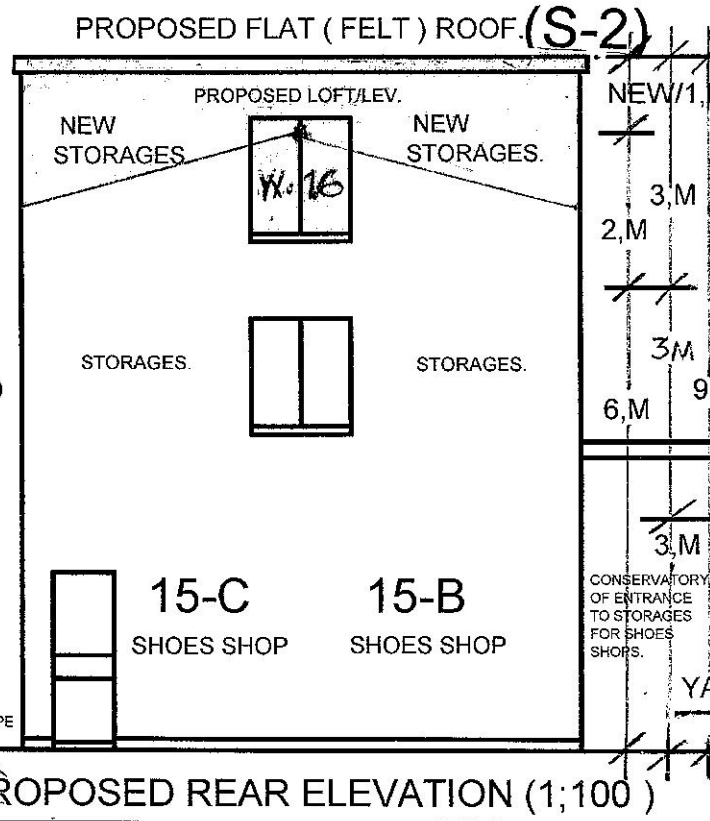


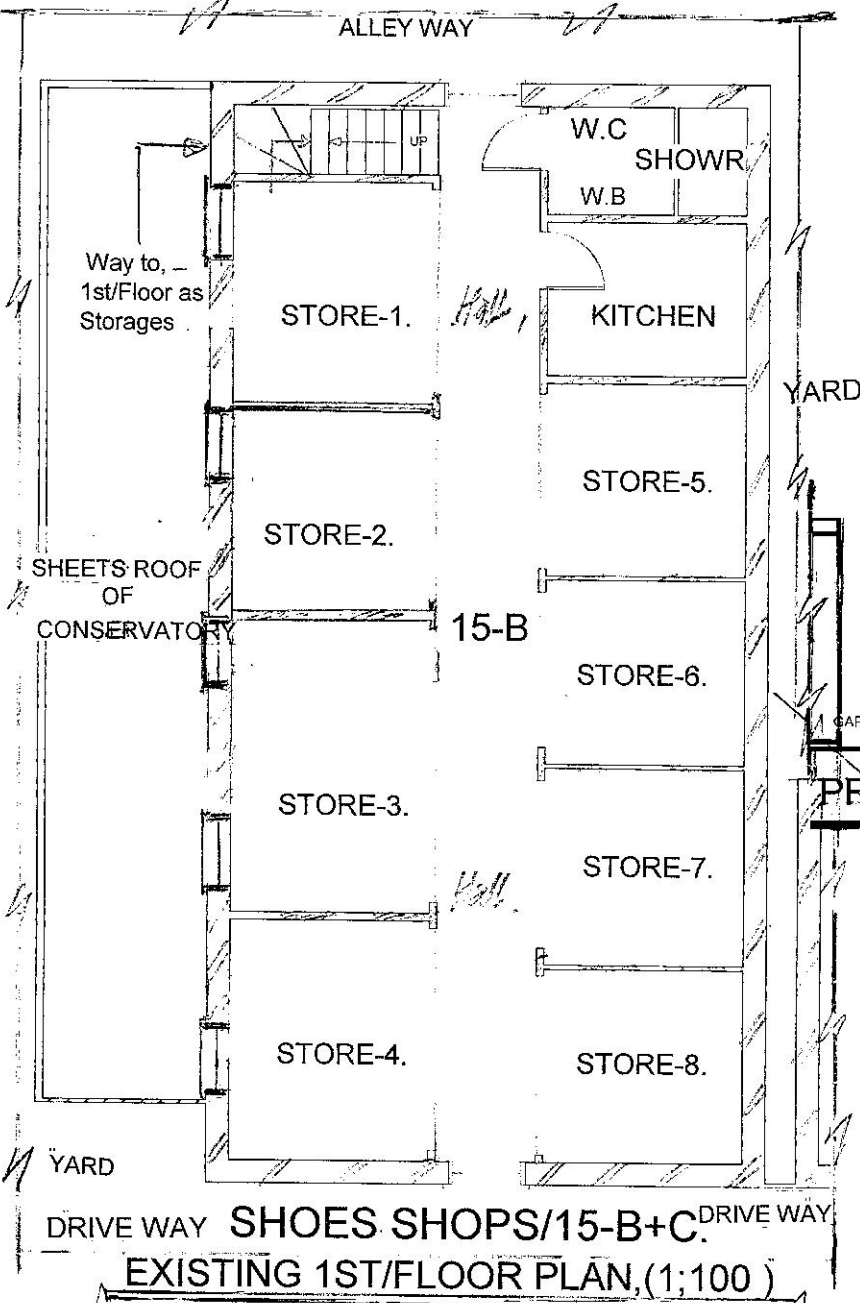

**DRAW IT**  
 Architectural Technician/Consultant  
**MR. MONEY QADRI**  
 Agent  
 6, Avian Ave  
 Cudd Park  
 Frogmore, St. Alban's  
 Herts/AL2 2FG  
 Mobile: 07949 035 715  
 Email: draw\_it@hotmail.com

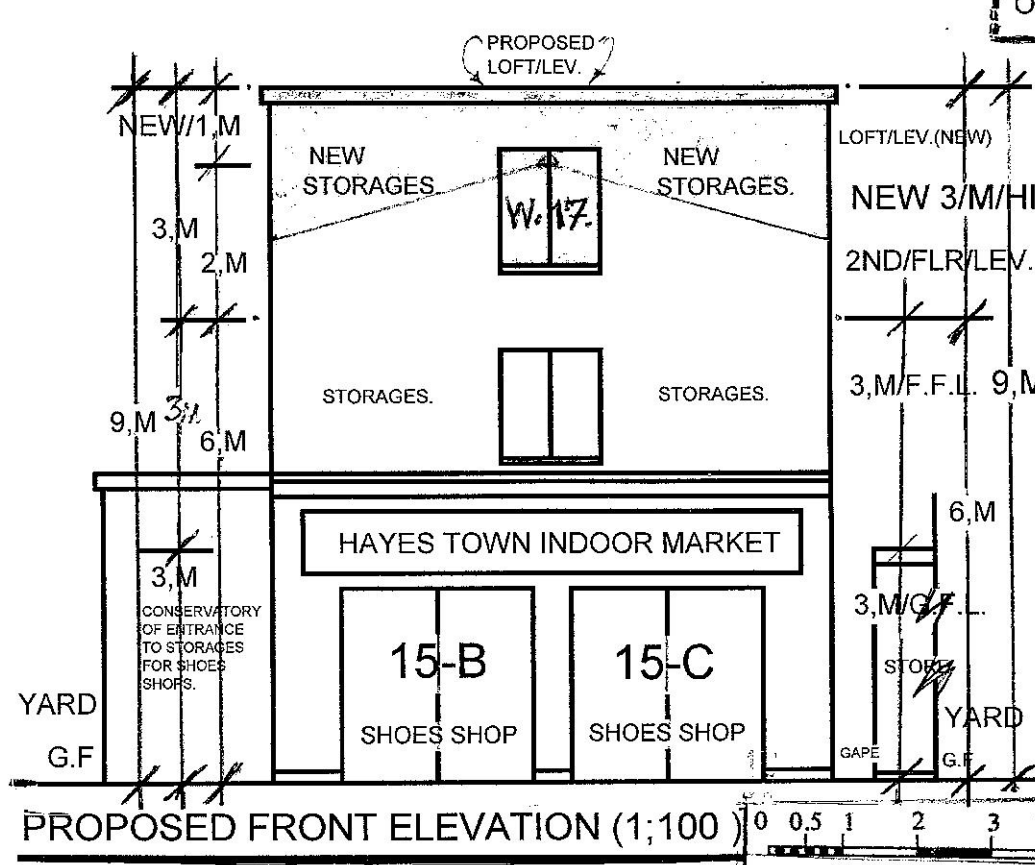

Owner;- Mr.Tarsem Singh Dhillon,

15/B, Station Road, Hayes  
 Middx;-London UB3 4BD.

Proposal;- Apply 2nd/Floor  
 2b Storages with Increase  
 Hieght of the Roof instead  
 tiles roof will be Flat Roof.

Ref;#/-

Rev;-

Dwg/#, T/S/15B/D/1.

Date;- 18/06/2019.

Scale;- As Shown..

Drwn By;- Shani.

Sheet/#, S-2, of, S-4

1:100 Scale @ A4.

