


PROPOSED (FLET) FLAT ROOF 2B REPLACED.

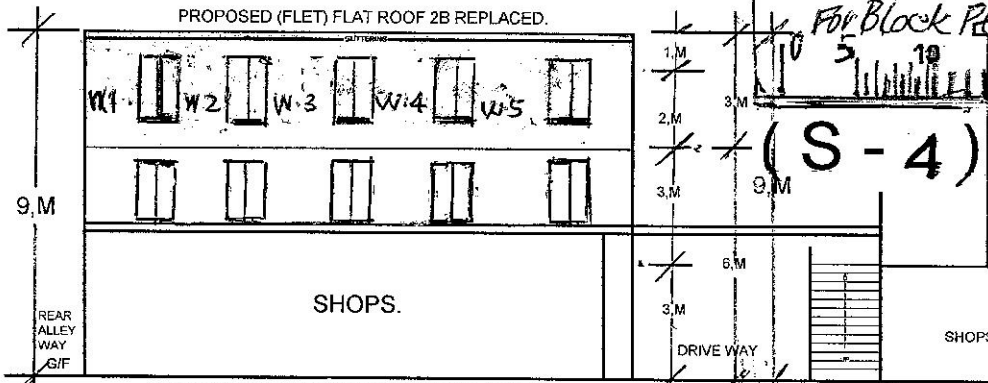


For Block Plan Scale bar for 1:500.

Architectural Technician/Consultant
DRAW IT MR. MONEY QADRI
 6, Avian Ave, Agent
 Curo Park
 Frogmore, St. Alban's
 Herts/AL2 2FG
 Mobile: 07949 035 715
 Email: draw_it@hotmail.com

PROPOSED SIDE (1:100) ELEVATION, (1:200). 15-B/C, SHOES SHOPS

Note: Scale Bar: 1:100/200/500

0 0.5 1 2 3 4 5 6 7 8 9 10 m

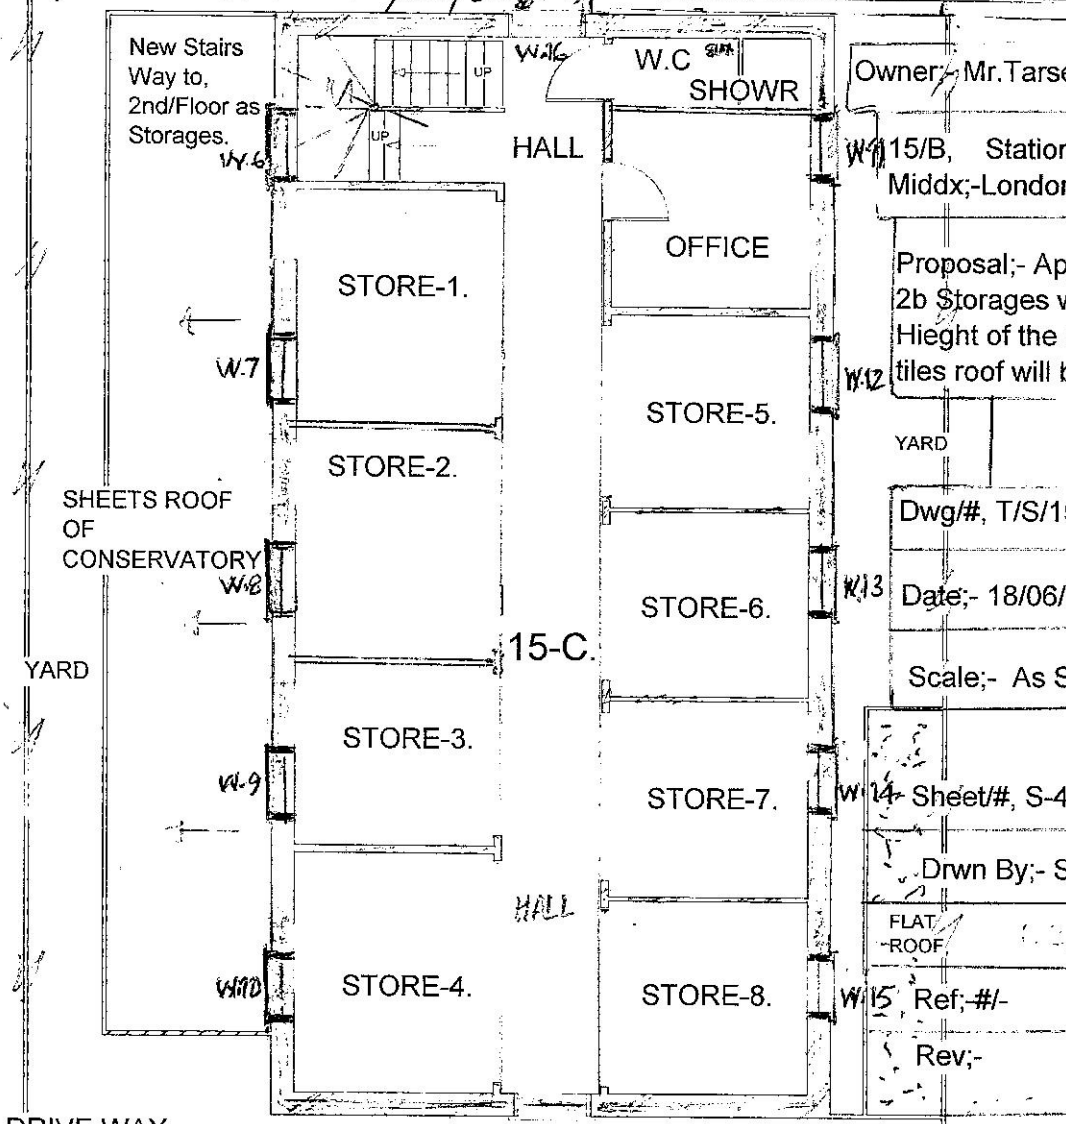

1:100 Scale @ A4

Owner:- Mr. Tarsem Singh Dhillon,
 15/B, Station Road, Hayes
 Middx;-London UB3 4BD.

Proposal:- Apply 2nd/Floor,
 2b Storages with Increase
 Height of the Roof instead
 tiles roof will be Flat Roof.

Dwg/#, T/S/15B/D/1.

Date:- 18/06/2019.

Scale:- As Shown.

Sheet/#, S-4, of, S-4.

Drwn By:- Shani.

Ref: #-
 Rev:-

NEW FLAT (FELT) ROOF


SHOES SHOPS/15-B+C.

PROPOSED 2ND/FLOOR PLAN, (1:100)

(PROPOSED NEW STAIRS & NEW 5 WINDOWS EACH AT BOTH SIDE ONLY)



PROPOSED (FLET) FLAT ROOF 2B REPLACED.

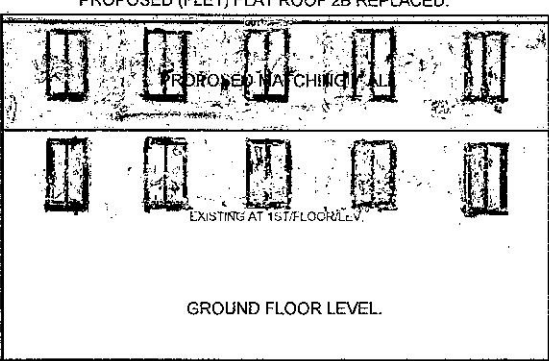

PROPOSED FLAT (FELT) ROOF PLAN (1:500)

Yard
 TILES
 ROOF

Yard

9M

REAR ALLEY WAY G/F

(TILES) Entrance
 EXISTING ROOF
 -PLAN (1:500)

NEW 8 WINDOWS WAY TO FLATS (15-B/C, SHOES SHOPS) PROPOSED SIDE (R-L) ELEVATION, (1:200).