


NOTES:

Report all discrepancies, errors and omissions
Do not scale from this drawing.
Verify all dimensions on site before commencing any work or preparing shop drawings.
All materials, components and workmanship are to comply with all the relevant British Standards, Codes of Practice, and appropriate manufacturers recommendations that from time to time shall apply.
For all specialist work, see relevant drawings.

This drawing and design are copyright of PELLINGS LLP

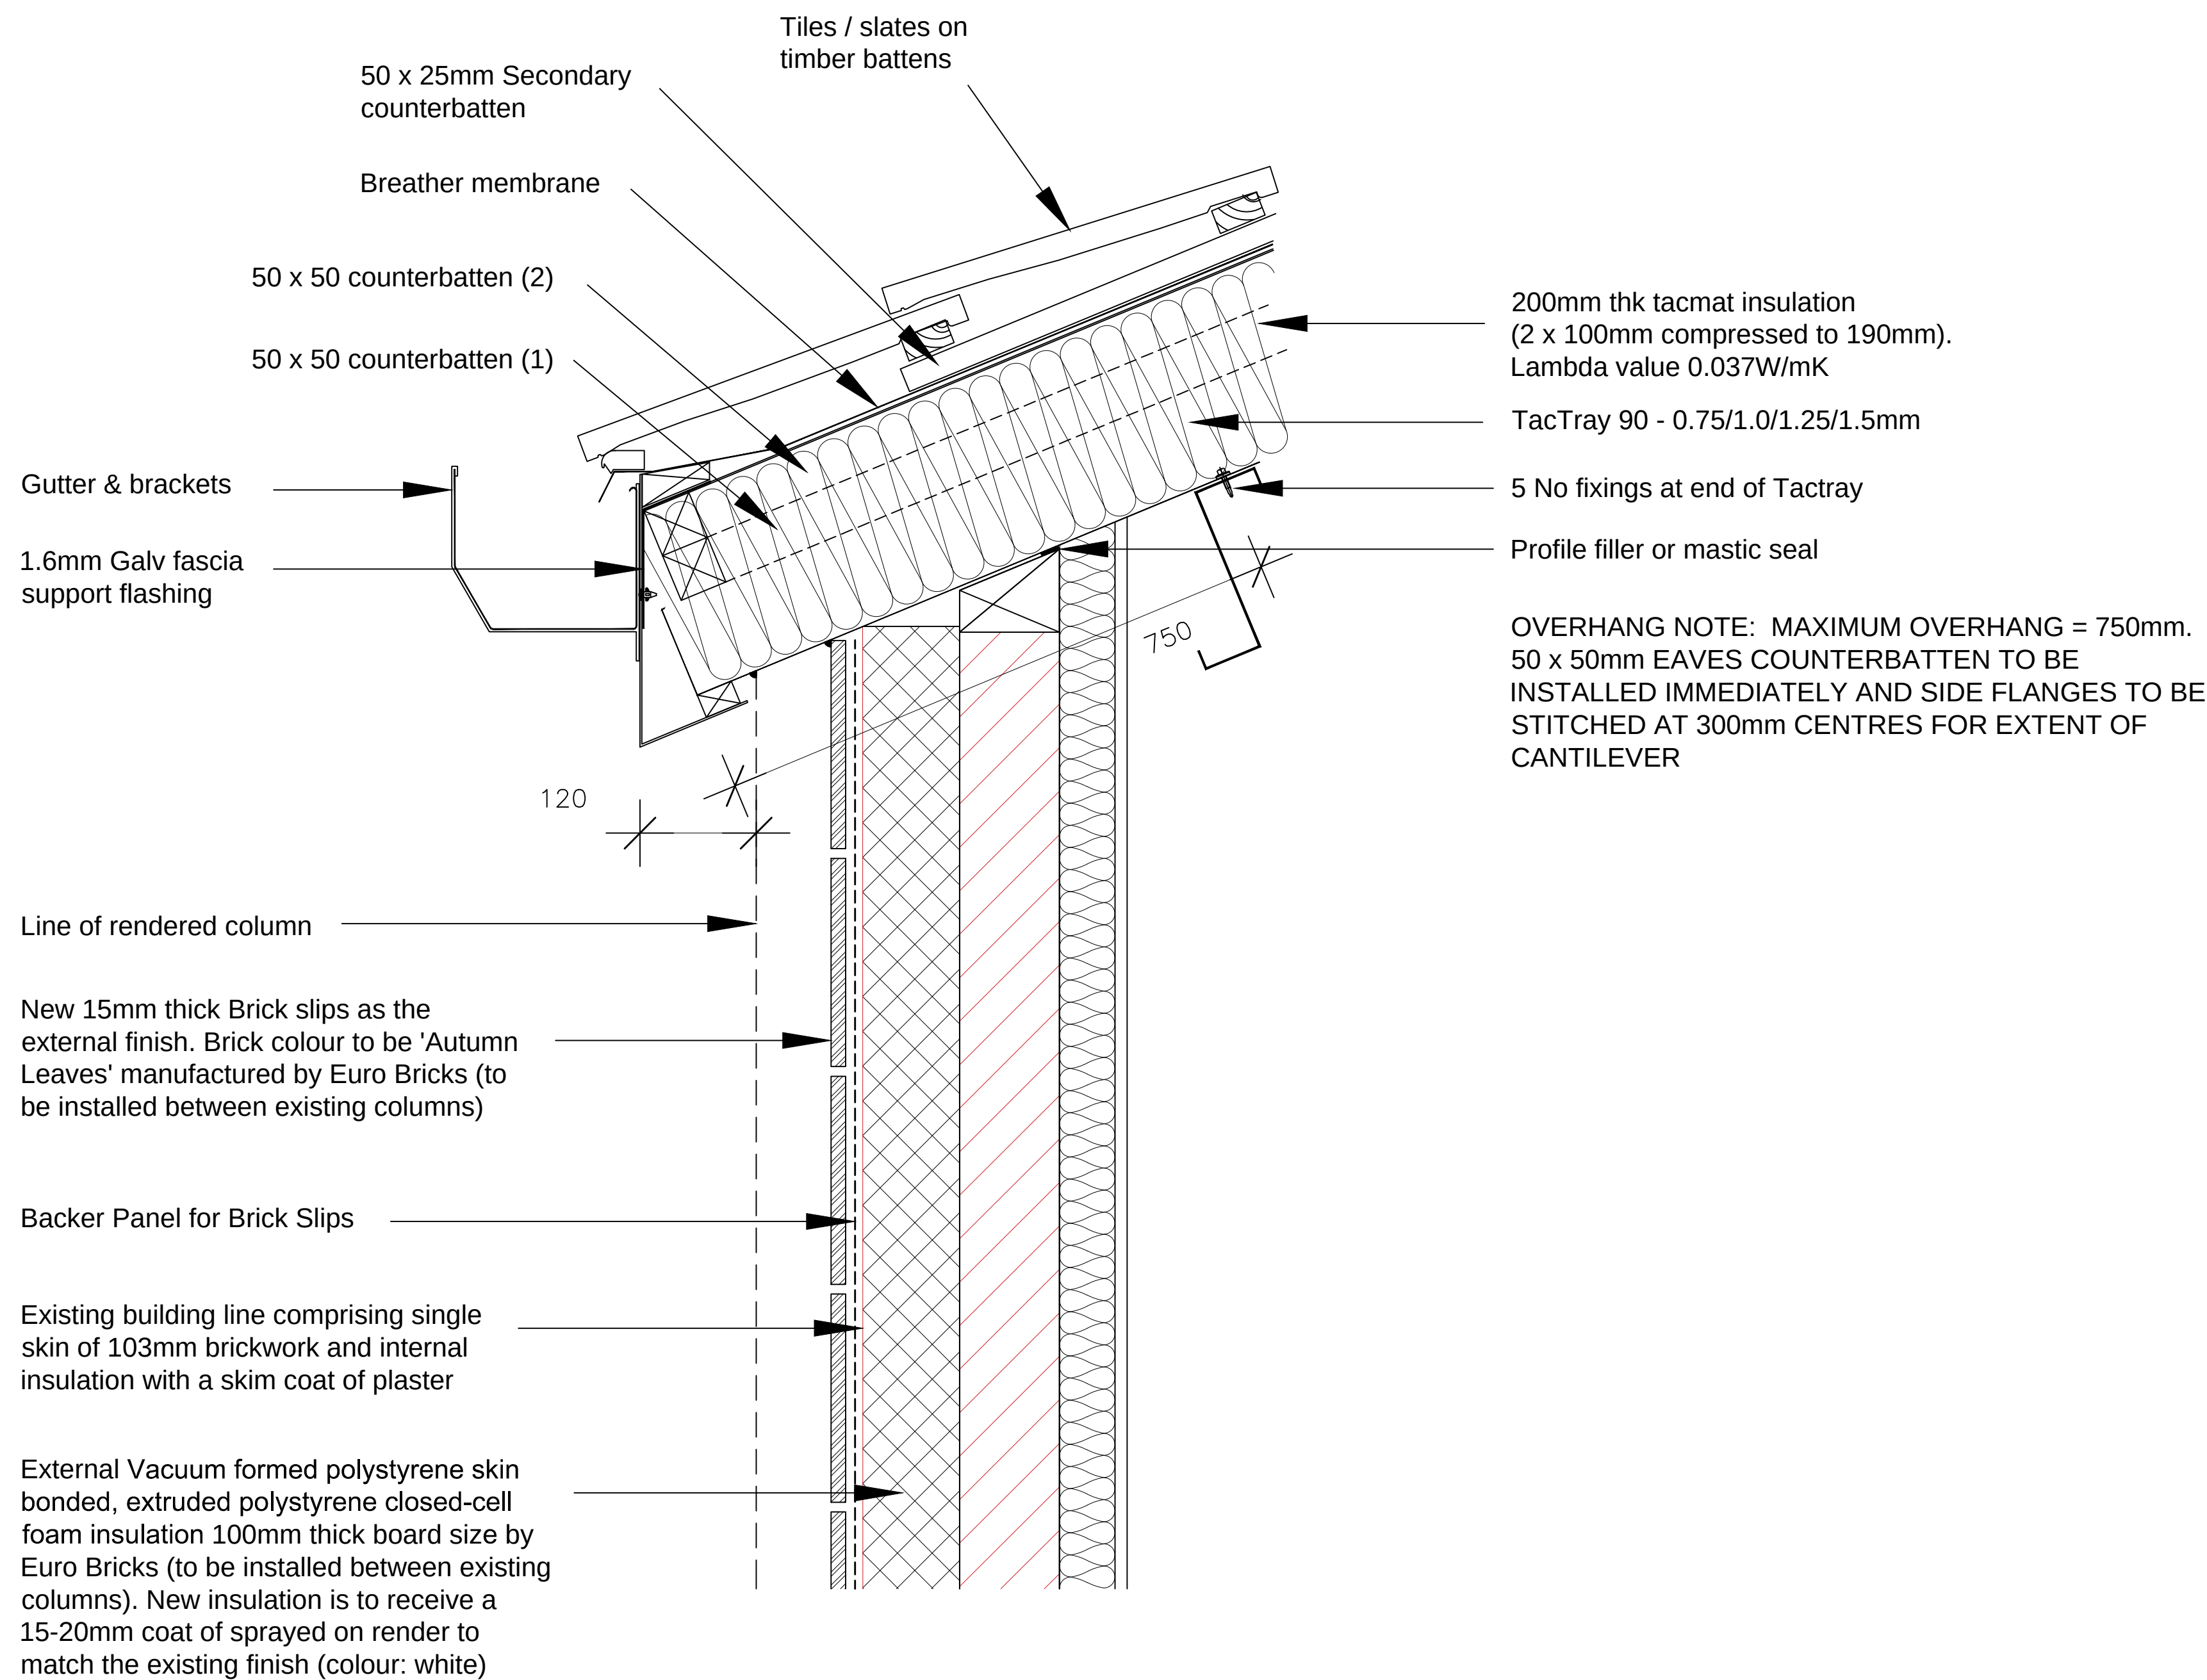

PLANNING
ISSUE

Rev	Date	Description	Name
-----	------	-------------	------

Pellings

Pellings LLP
Horseshoe House Mount Pleasant Barret EN4 9EB
t 020 8441 8500 f 020 8441 4616 e barret@pellings.co.uk
www.pellings.co.uk
Architecture & Planning • Building Surveying • Project Management •
Cost Consultancy • CDM Co-ordination

CLIENT
LONDON BOROUGH OF
HILLINGDON

PROJECT
Lady Banks School:
Refurbishment of HORSIA Huts
(Nursery & Canteen Block)

TITLE
Tileform UK TacTray 90 Typical
Eaves details

DATE	SCALE	@A1	DRAWN
July 2019	1:5		DHP

DRAWING No.
156 | 113 | LB014 |

