


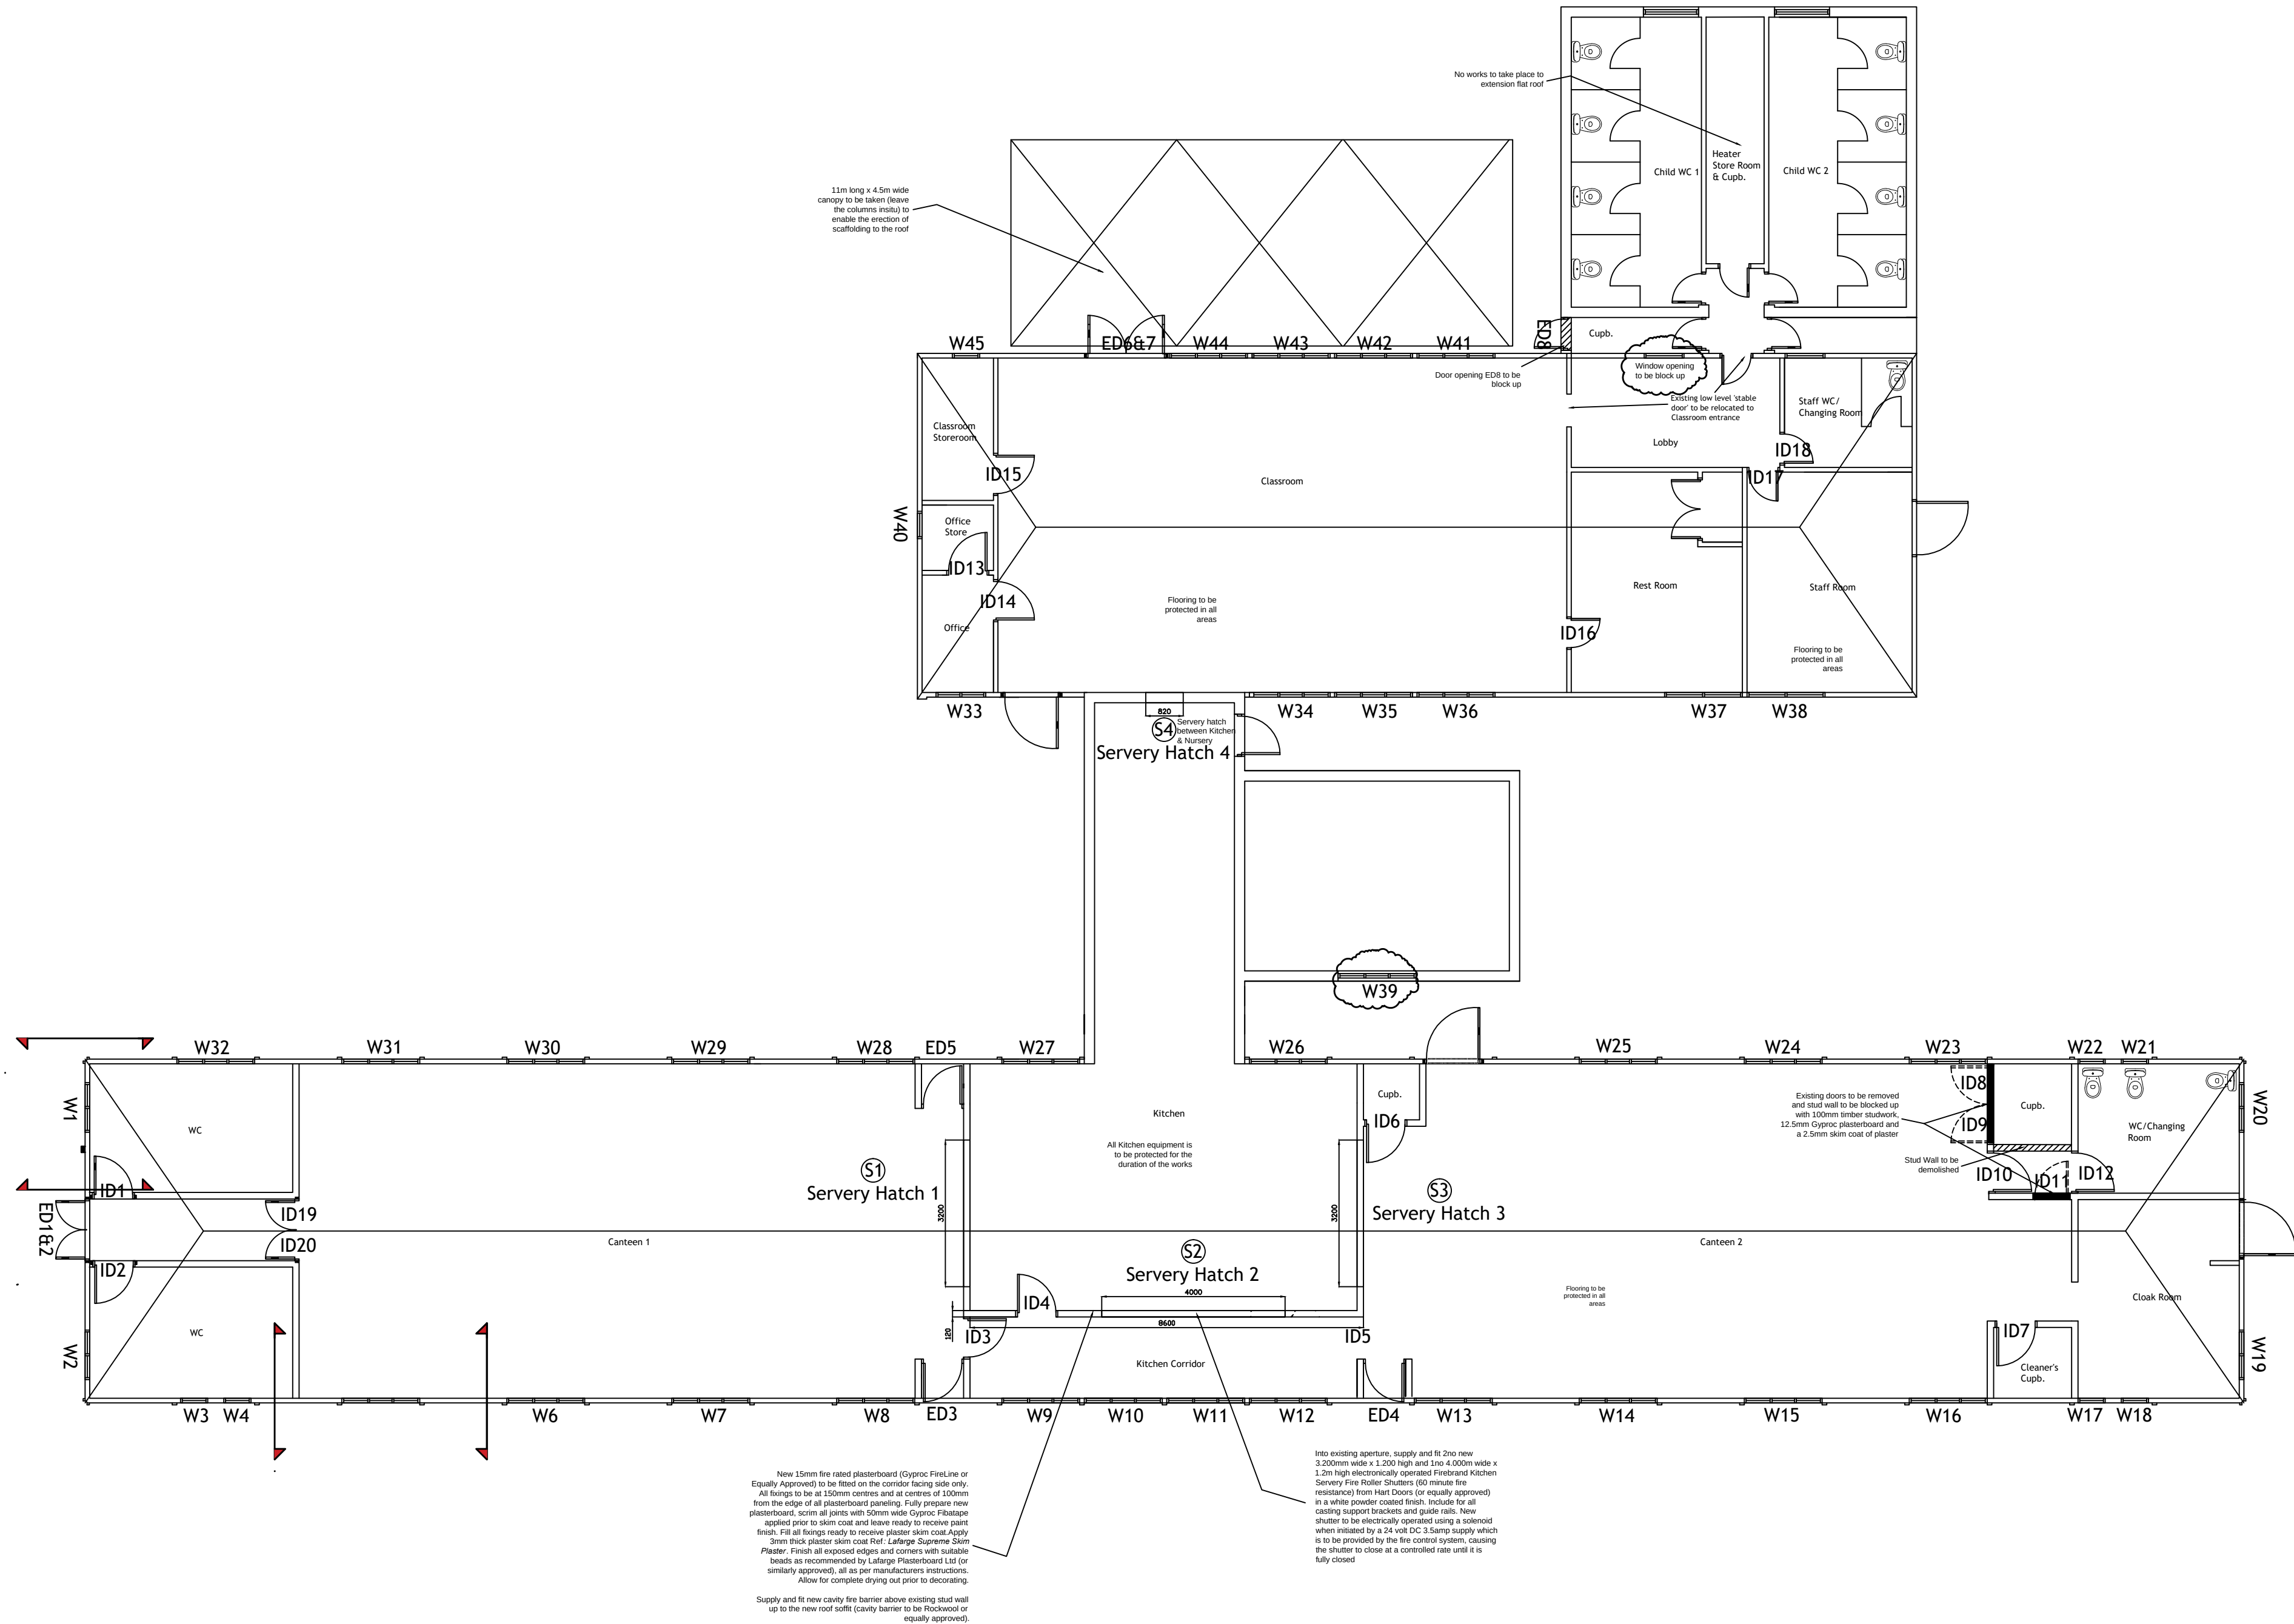

Scale 1:100
10 (metres)

NOTES:
Report all discrepancies, errors and omissions
Do not scale from this drawing.
Verify all dimensions on site before commencing any work or preparing shop drawings.
All materials, components and workmanship are to comply with all the relevant British Standards, Codes of Practice, and appropriate manufacturers recommendations that from time to time shall apply.
For all specialist work, see relevant drawings.
This drawing and design are copyright of PELLINGS LLP

PLANNING ISSUE

Rev	Date	Description	MV	Name
E	16.7.19	Extent of section B-B extended.		

Pellings

Pellings LLP
Horseshoe House Mount Pleasant Barrow EA4 9EB
t 020 8441 8500 f 020 8441 4516 e barrow@pellings.co.uk
www.pellings.co.uk
Architecture & Planning ■ Building Surveying ■ Project Management ■
Cost Consultancy ■ CDM Co-ordination

CLIENT
LONDON BOROUGH OF
HILLINGDON

PROJECT
Lady Banks School:
Refurbishment of HORSIA Huts
(Nursery & Canteen Block)

TITLE
Existing Plans for Canteen &
Nursery Blocks
Planning Issue

DATE	SCALE	DRAWN
JULY 2019	1:100 @A1	DHP

DRAWING No.
156 | 113 | LB007 | E

EXISTING PLANS FOR NURSERY & CANTEEN BLOCK