


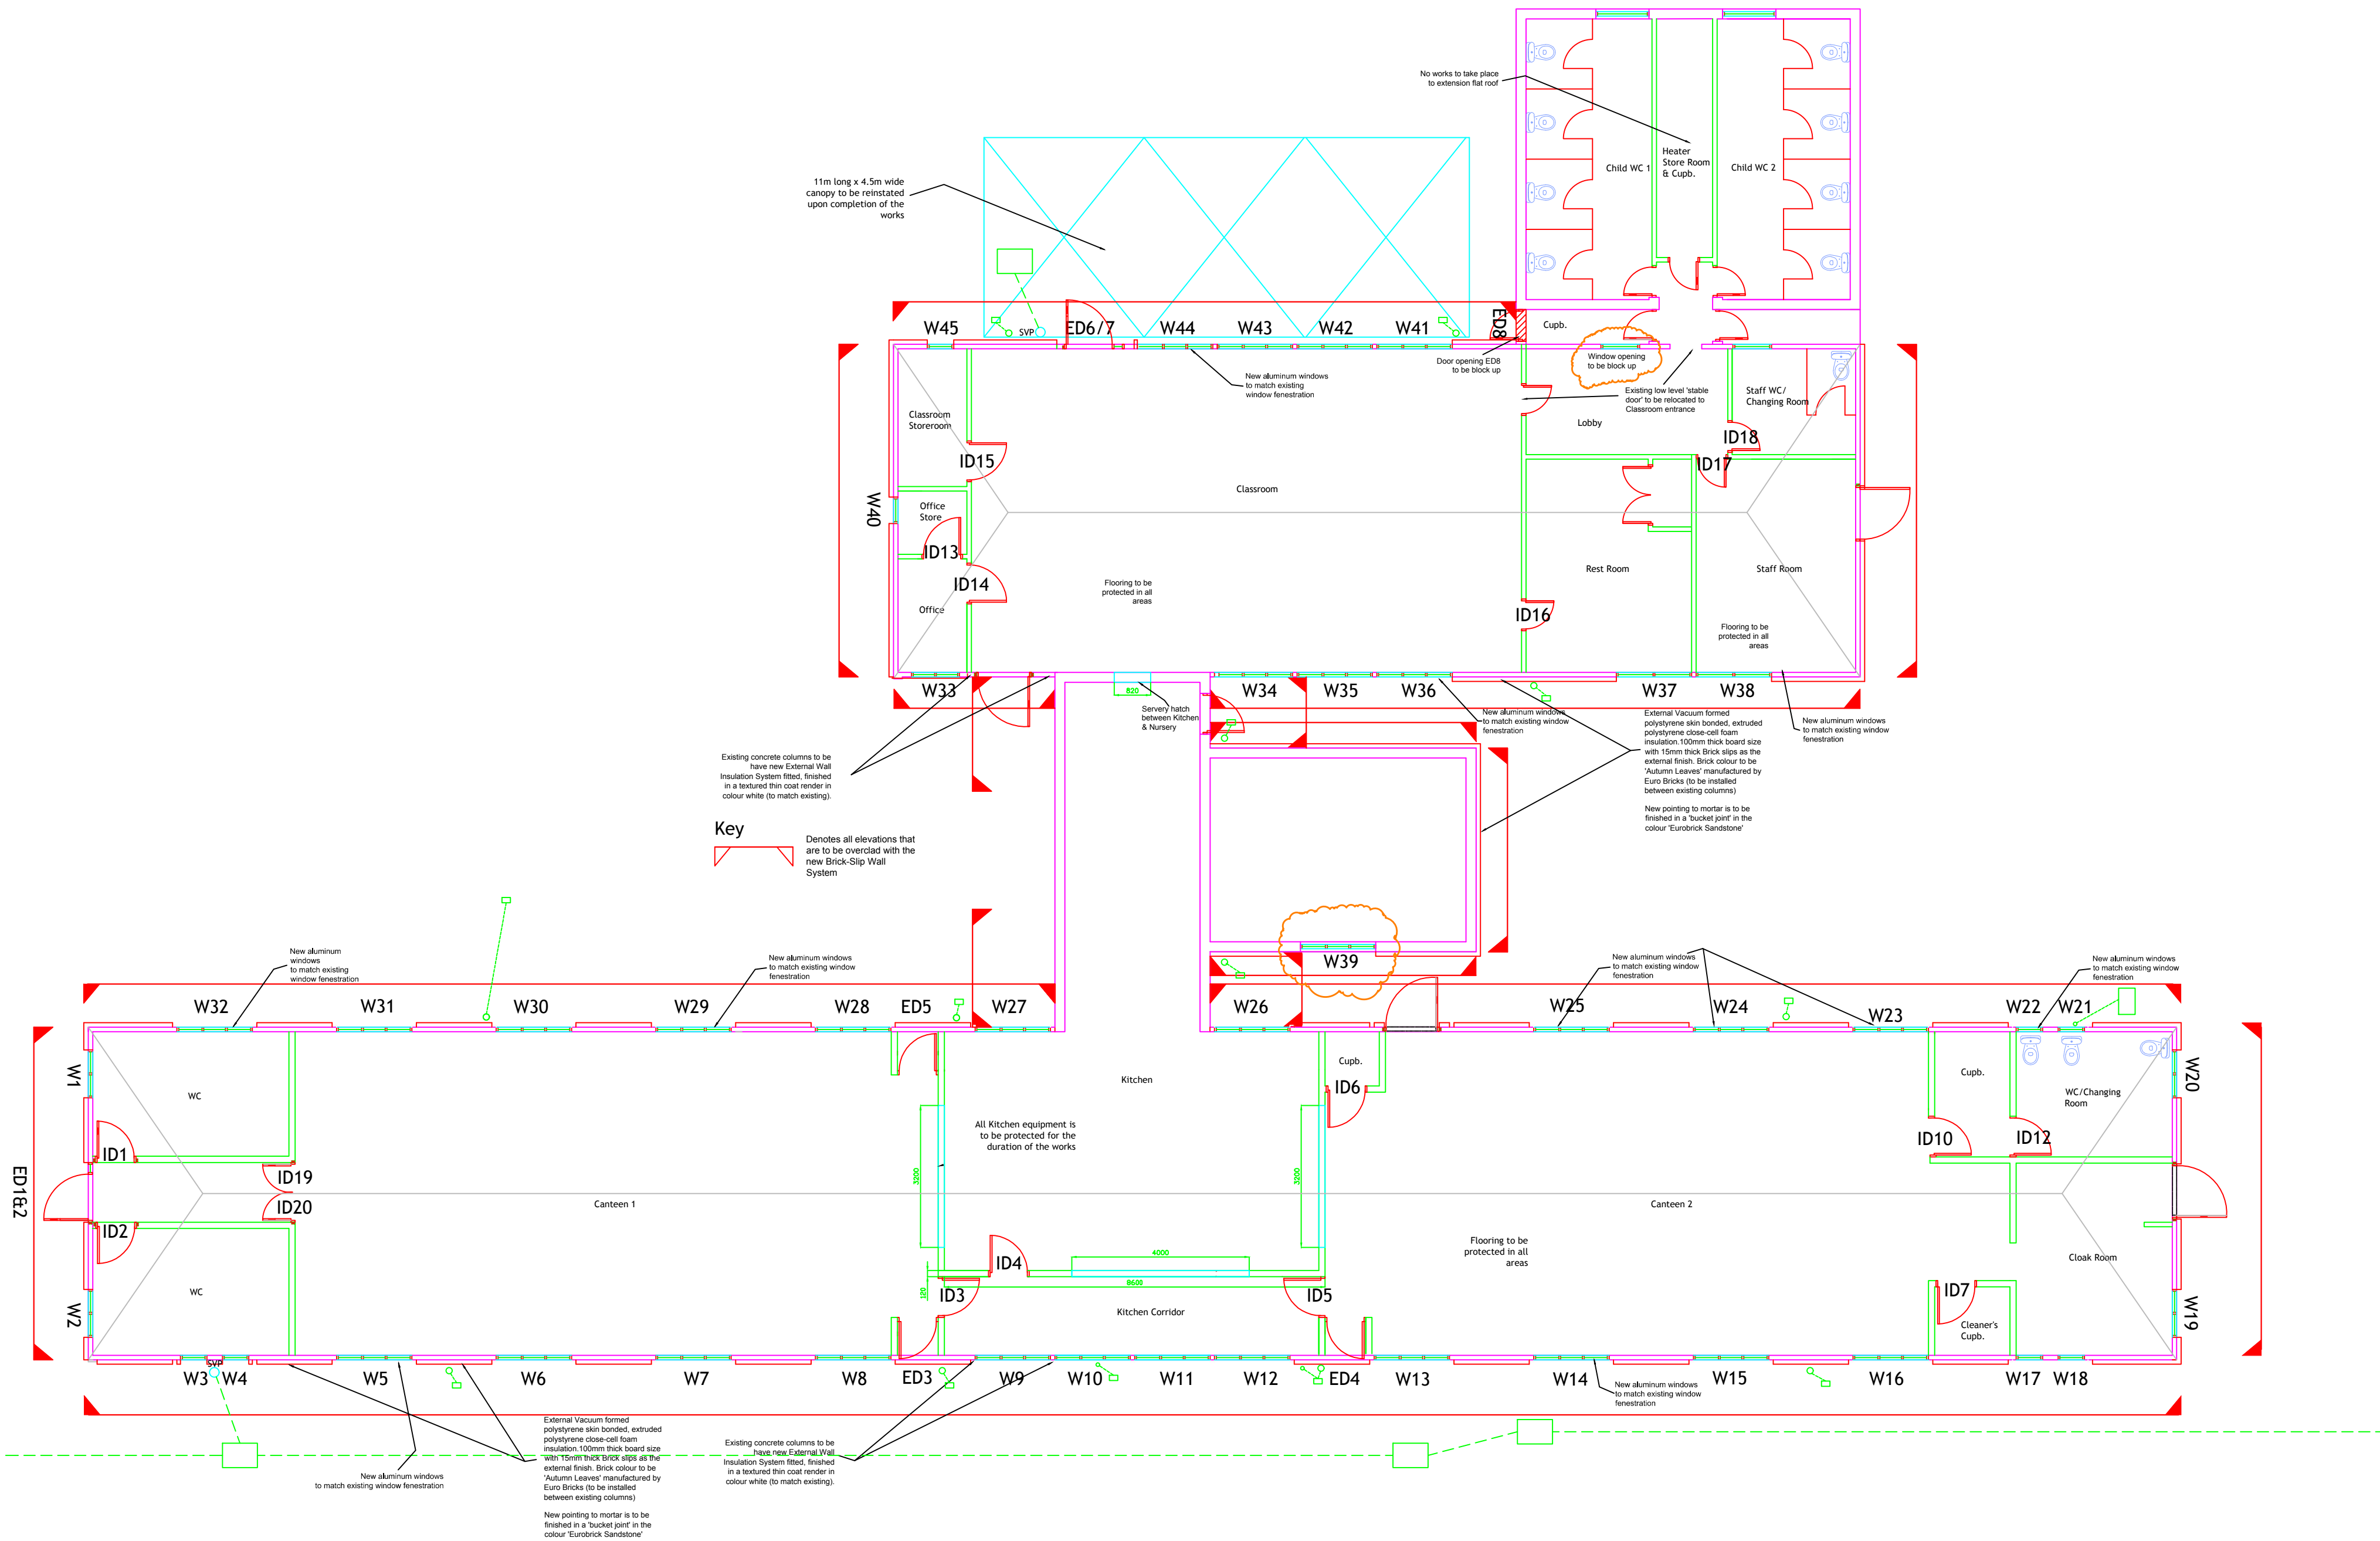

PLANNING ISSUE

A	27.6.19	Clarification on door ED1/ED2 & ED6/7 Requirements and confirmation of replacement aluminum door and windows in lieu of PVCu	DHP
B	11.2.19	Changes to annotations for windows W39, WD42 & WD43	DHP
C	16.2.19	Change to door annotations	DHP
D	22.7.19	Updated information for New Brick Slips	DHP

Rev	Date	Description	Name
-----	------	-------------	------

Pellings

Pellings LLP
Normedia House Mount Pleasant Barnet EN4 9EB
t 020 8441 8500 f 020 8441 4618 e barnet@pellings.co.uk
www.pellings.co.uk
Architecture & Planning ■ Building Surveying ■ Project Management ■
Cost Consultancy ■ CDM Co-ordination

CLIENT
LONDON BOROUGH OF
HILLINGDON

PROJECT
Lady Banks School:
Refurbishment of HORSIA Huts
(Nursery & Canteen Block)

TITLE
Proposed Plans for Canteen &
Nursery Blocks
Planning Issue

DATE	JULY 2019	SCALE	1:100 @A1	DRAWN	DHP
------	-----------	-------	-----------	-------	-----

DRAWING No.

156 | 113 | LB008 | D

PROPOSED PLANS FOR NURSERY & CANTEEN BLOCK