
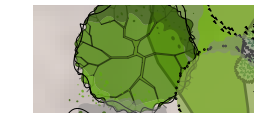


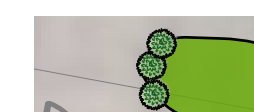

GENERAL NOTES:
1. Do not scale from this drawing.
2. Drawing is for the intended purpose as stated in the status box of the title block.
3. HCUK accept no liability arising from any variation to this drawing without prior approval obtained.
4. Check all dimensions on site.
5. Report any discrepancies and omissions to HCUK Ltd.
6. This drawing is copyright.

KEY

-  Proposed medium to large height native trees
-  Proposed small to medium height ornamental/native trees
-  Proposed shrub mix planting amongst the proposed tree planting locations
-  Spot planted shrubs on the edge of the proposed shrub areas

TREE PLANTING

Code	Species	Form	Girth cm	Height cm	Root condition	Quantity
CC	Crataegus carrierei	Select standard	10-12	300-350cm	RB	6
CBFF	Carpinus betulus 'Franz Fontaine'	Select standard	10-12	300-350cm	RB	9
IA	Ilex aquifolium 'J.C. van Tol'	Select standard	10-12	200-250cm	Con 40L	2
LJ	Ligustrum japonicum	Select standard	10-12	300-350cm	Con 40L	8
QI	Quercus ilex	Select standard	10-12	300-350cm	RB	3
TBF	Taxus baccata 'Fastigiata'	Select standard	10-12	150-175cm	Con 40L	9

ORNAMENTAL SHRUB MIX UNDERPLANTING
No shrubs to be planted within 1.5m of tree locations.
To be planted in groups of 3, 5 and 7
Cotoneaster x suecica 'Skogholm' and Buddleja to be planted on the edge of the planting area in groups as above.

Code	Species	Height/Spread cm	Pot size (L/litres)	No. / m2	Quantity
AJ	Aucuba japonica 'Rozannie'	40-60	5L	2	65
BNB	Buddleja davidii 'Nanho Blue'	40-60	5L	3	40
CS	Cotoneaster x suecicus 'Skogholm'	40-60	5L	3	85
POL	Prunus laurocerasus 'Otto Luyken'	60-80	5L	3	50
SPH	Symphoricarpos x chenaultii 'Hancock'	60-80	5L	3	30
VD	Viburnum davidii	40-60	5L	2	50

ORNAMENTAL SHRUBS SPOT PLANTING
No shrubs to be planted within 1.5m of tree locations.

Code	Species	Height/Spread cm	Pot size (L/litres)	No. / m2	Quantity
CMW	Cornus sanguinea 'Midwinter Fire'	60-80	10L	SPOT	20
SCK	Skimmia x confusa 'Kew Green'	60-80	10L	SPOT	8

Note: The original of this drawing was produced in colour - a monochrome copy should not be relied upon.

Revision	Description	Date
-	First Issue	5/1/22



W: www.hcukgroup.co.uk

Imperial College London

Project:
Imperial College Sports Ground MUGA

Description:
Soft Landscape Proposals

Status:
For Planning

Scale: 1:100@A1	Drawn I SH	Checked CB	Date: 5/1/2022
Job Number: 07704	Drawing Number: 1	Revision: -	